


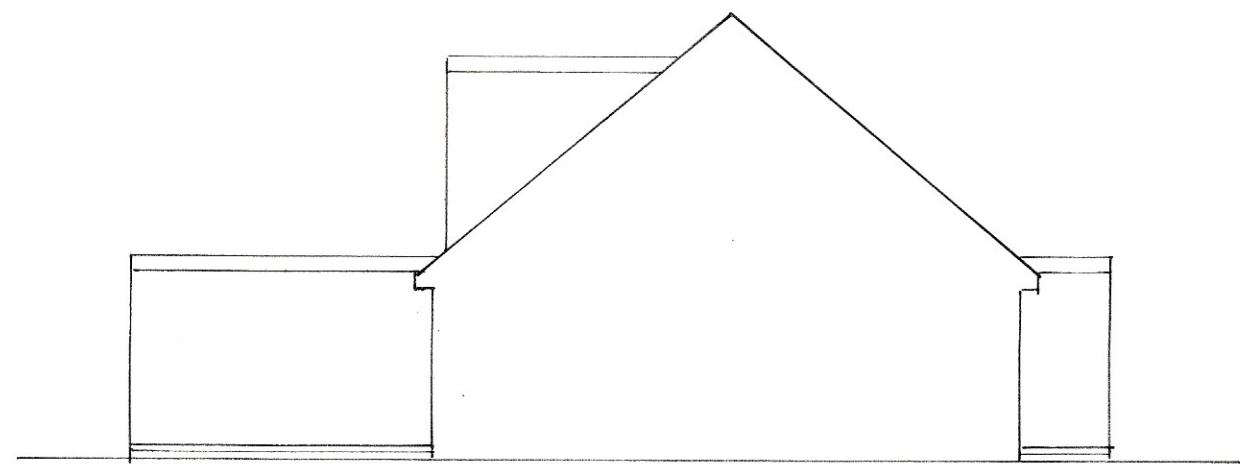


north




east


1 : 100

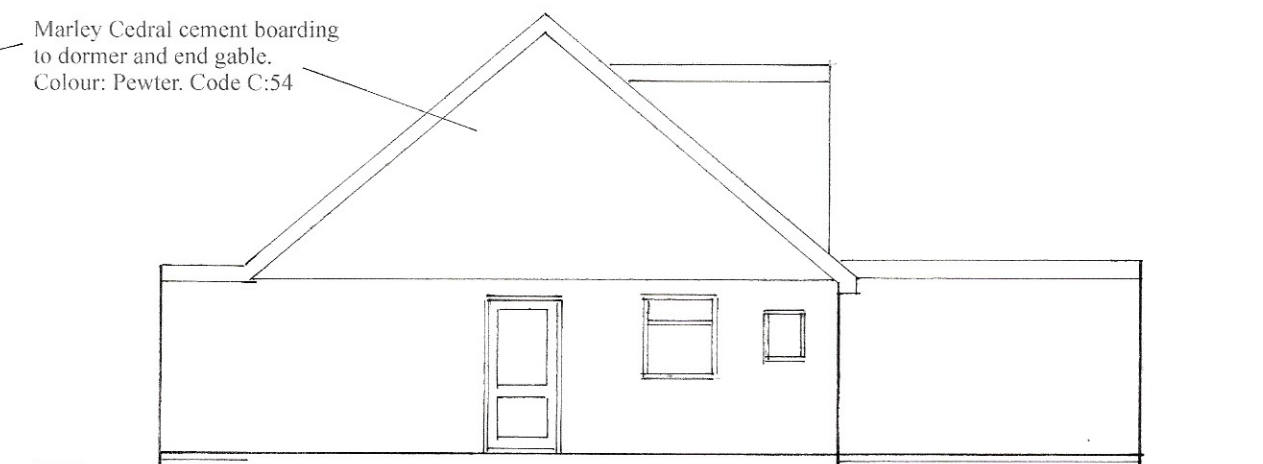

south

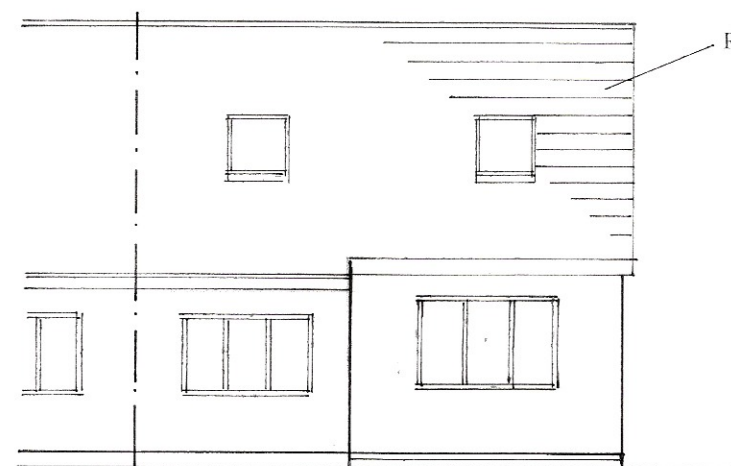

west

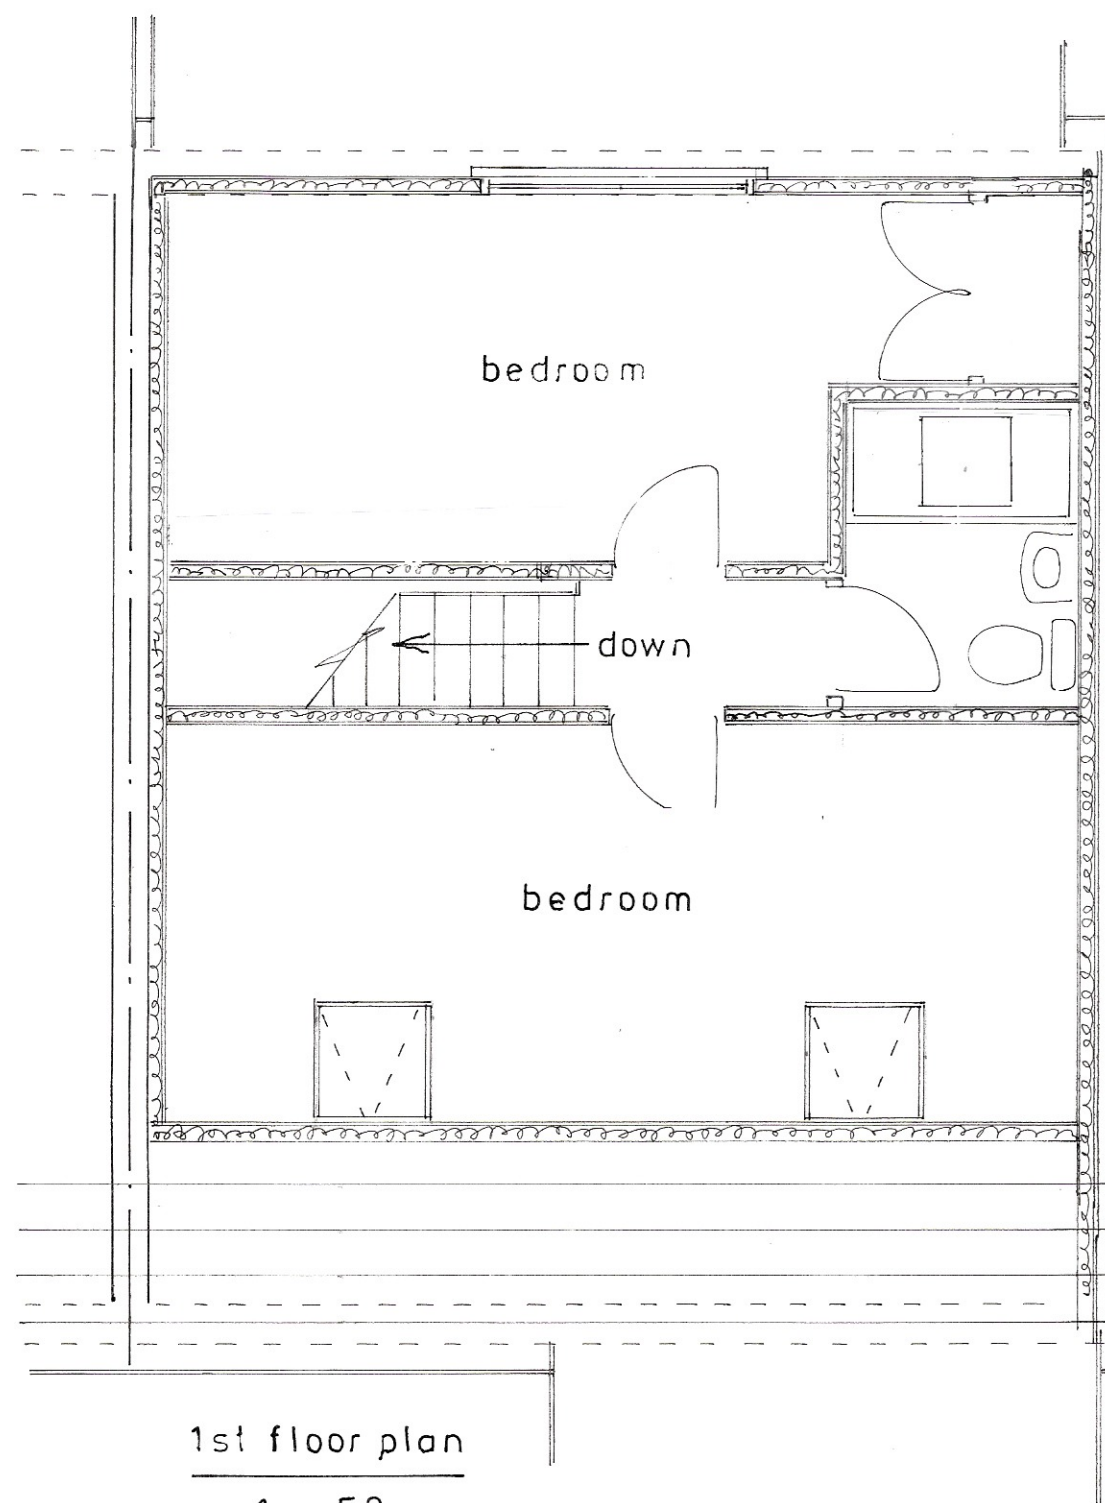

1st floor plan

1 : 50

Proposed

PROPOSED SINGLE STOREY EXTENSIONS AND LOFT CONVERSION TO FORM NEW 1ST FLOOR
AT 18, LINCOLN AVE., ROSE GREEN FOR MR.D.HIGGINS.

sheet 2 of 3

Bryan Butcher
Rainbow Cottage
Nyetimber Lane
Bognor Regis PO21 3JX
01243 266871
07973 233442
bryan.butcher@btinternet.com
www.bryanbutcher.com