




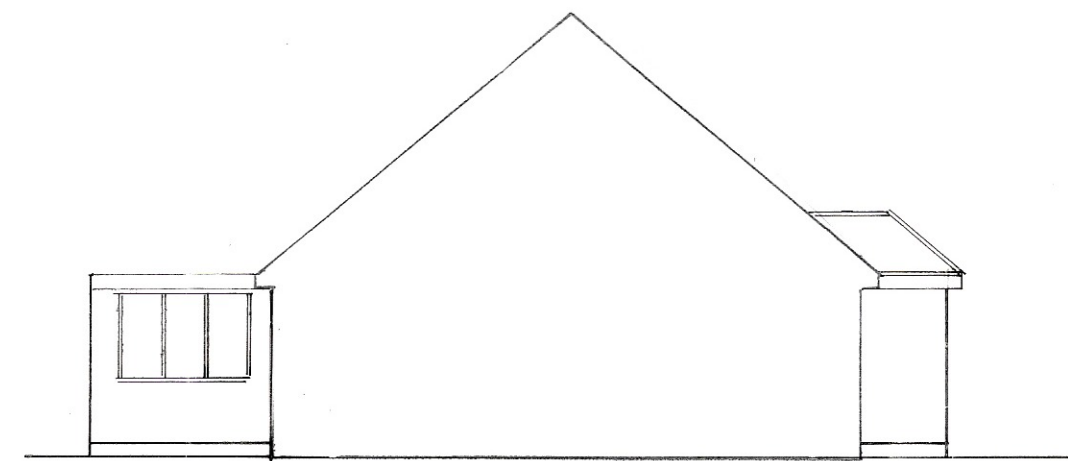


north

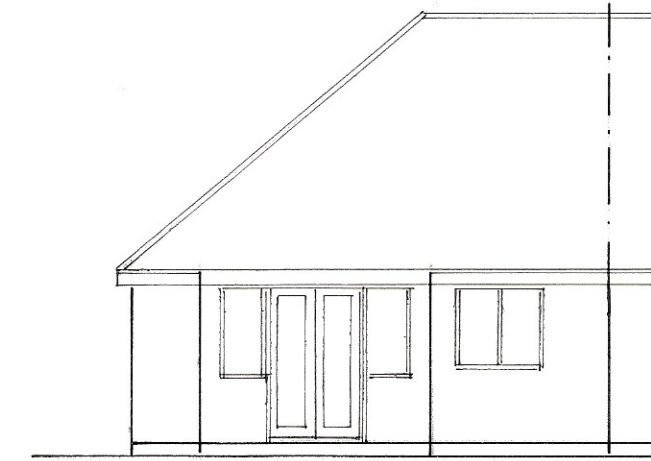


east
1 : 100

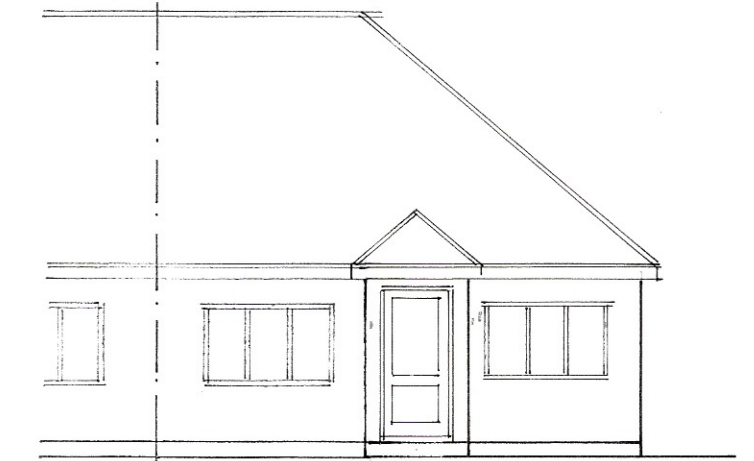


west

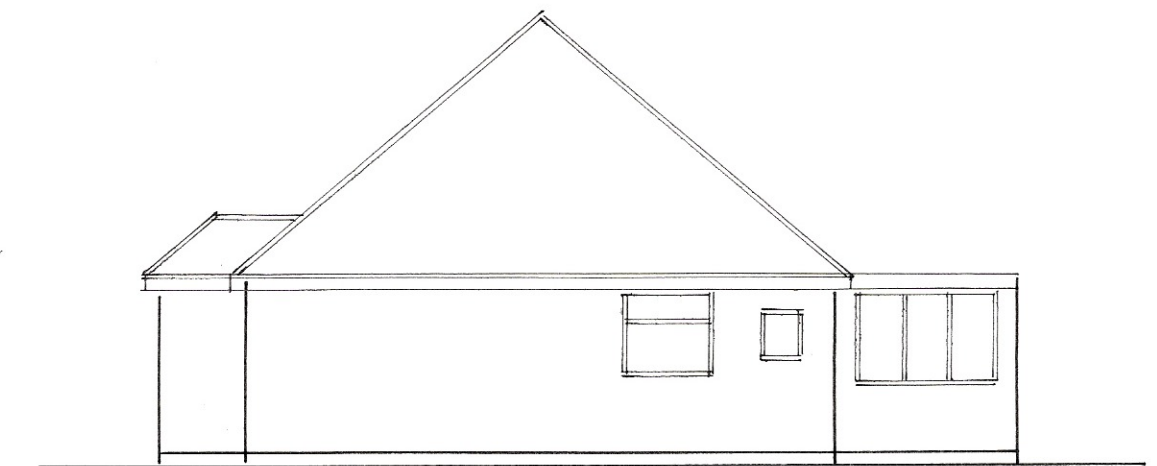


south

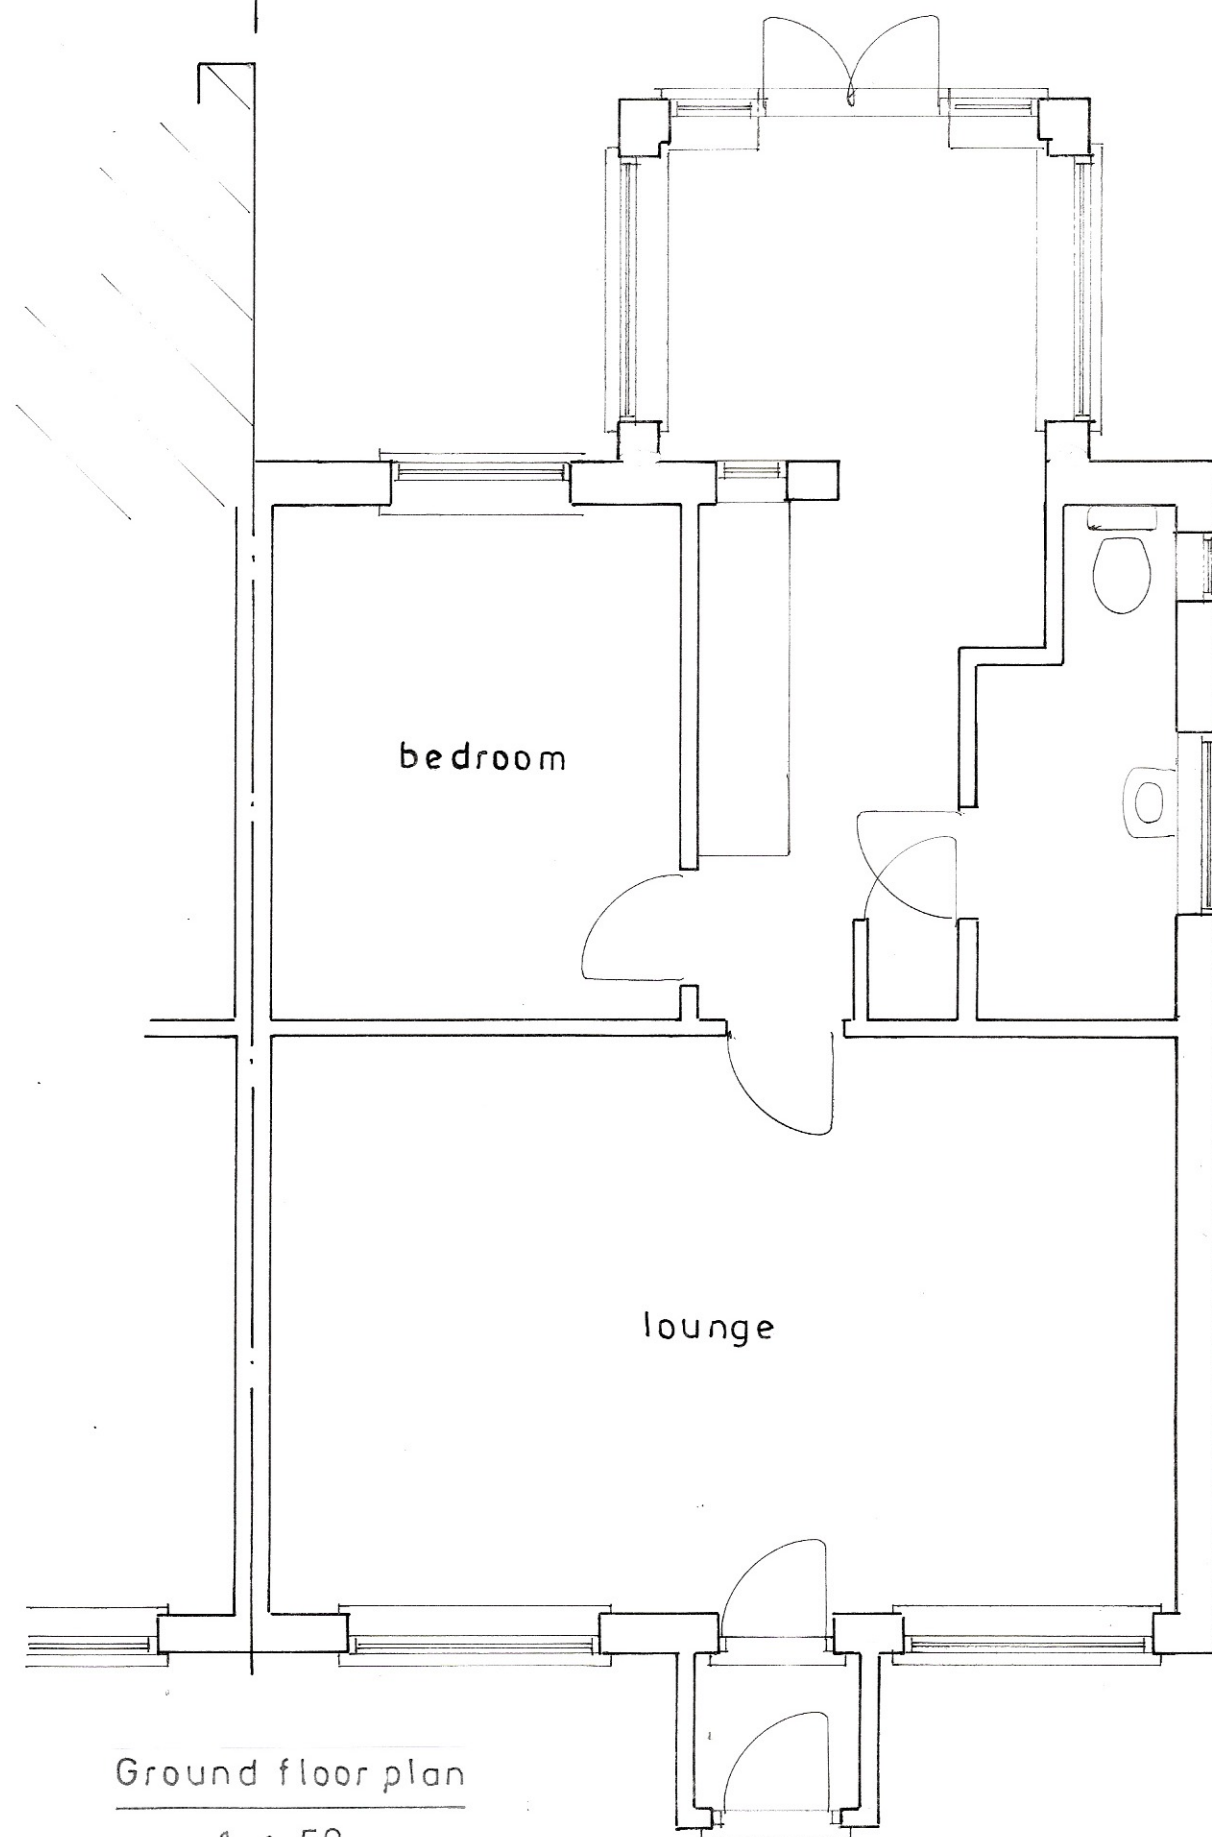

Ground floor plan
1 : 50

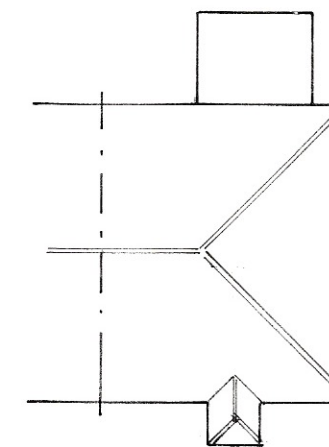

roof plan
1 : 200

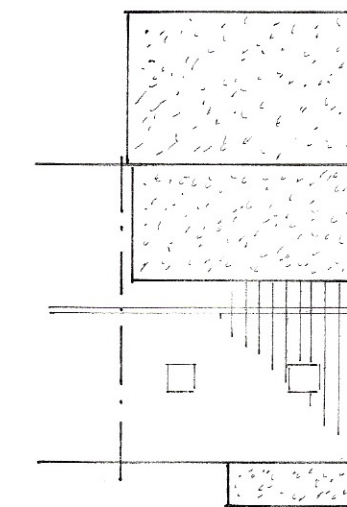

proposed roof plan

Existing

PROPOSED SINGLE STOREY EXTENSIONS AND LOFT CONVERSION TO FORM NEW 1ST FLOOR
AT 18, LINCOLN AVE., ROSE GREEN FOR MR. D. HIGGINS.

sheet 3 of 3

Bryan Butcher
Rainbow Cottage
Nyetimber Lane
Bognor Regis PO21 3JX
01243 266871
07973 233442
bryan.butcher@btinternet.com
www.bryanbutcher.com