





North (front) elevation | proposed



East (side) elevation | proposed

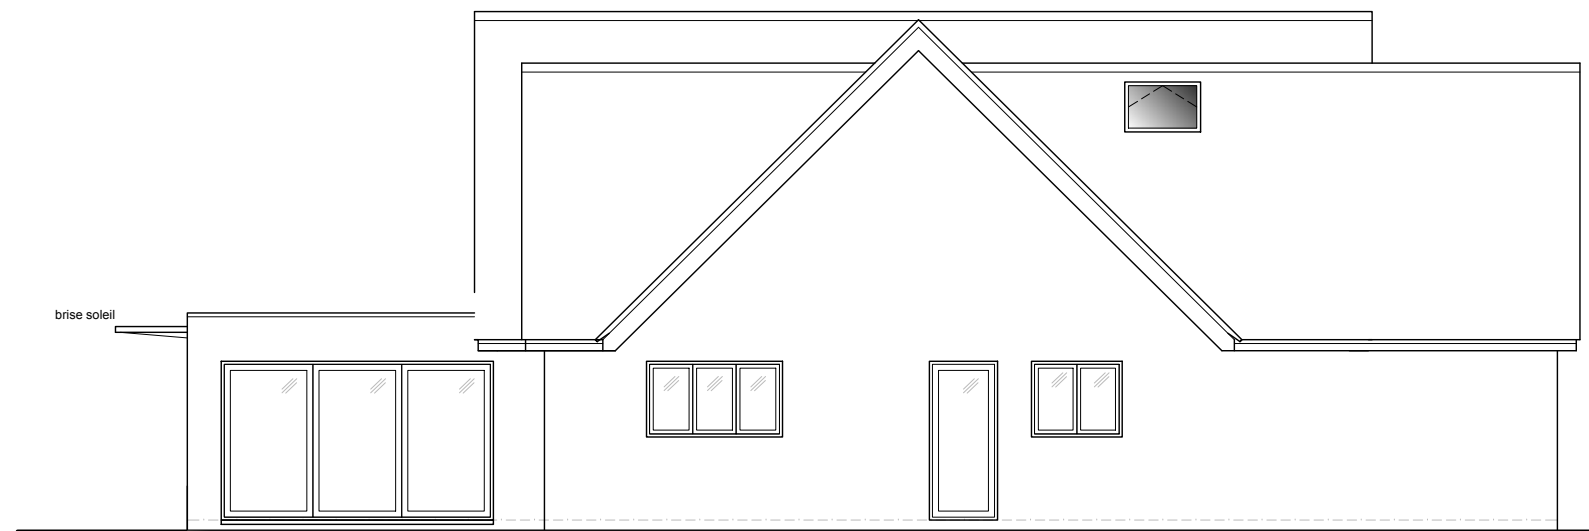

South (rear) elevation | proposed

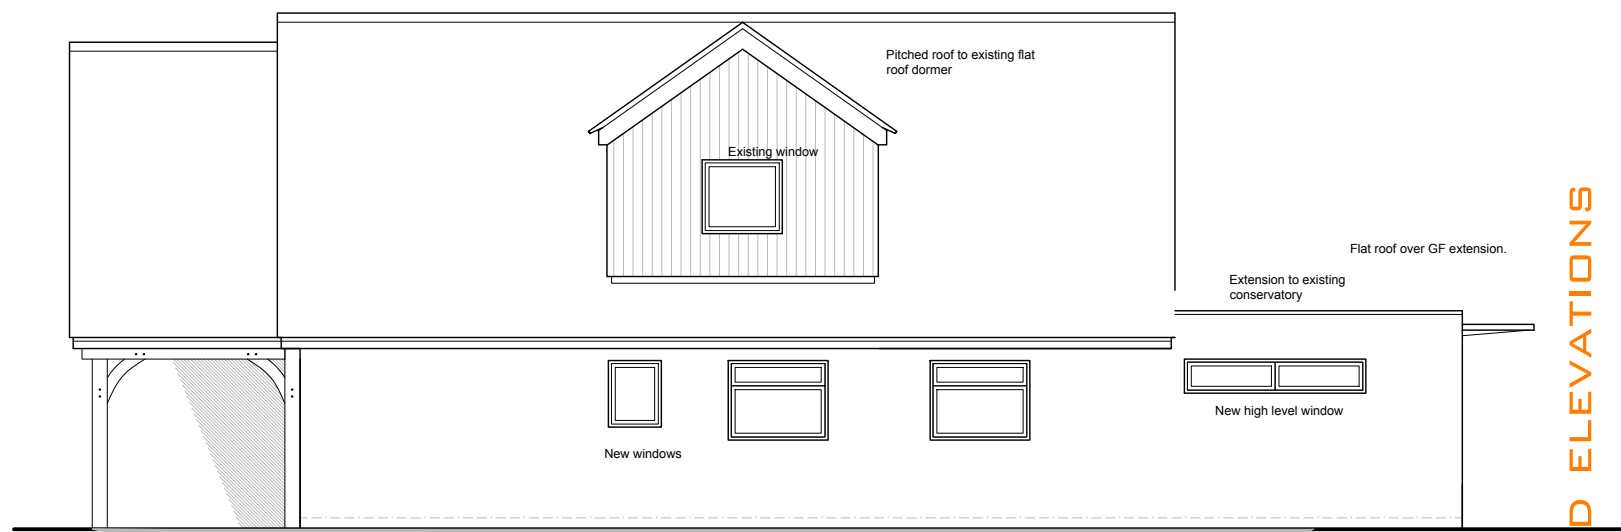

West (side) elevation | proposed