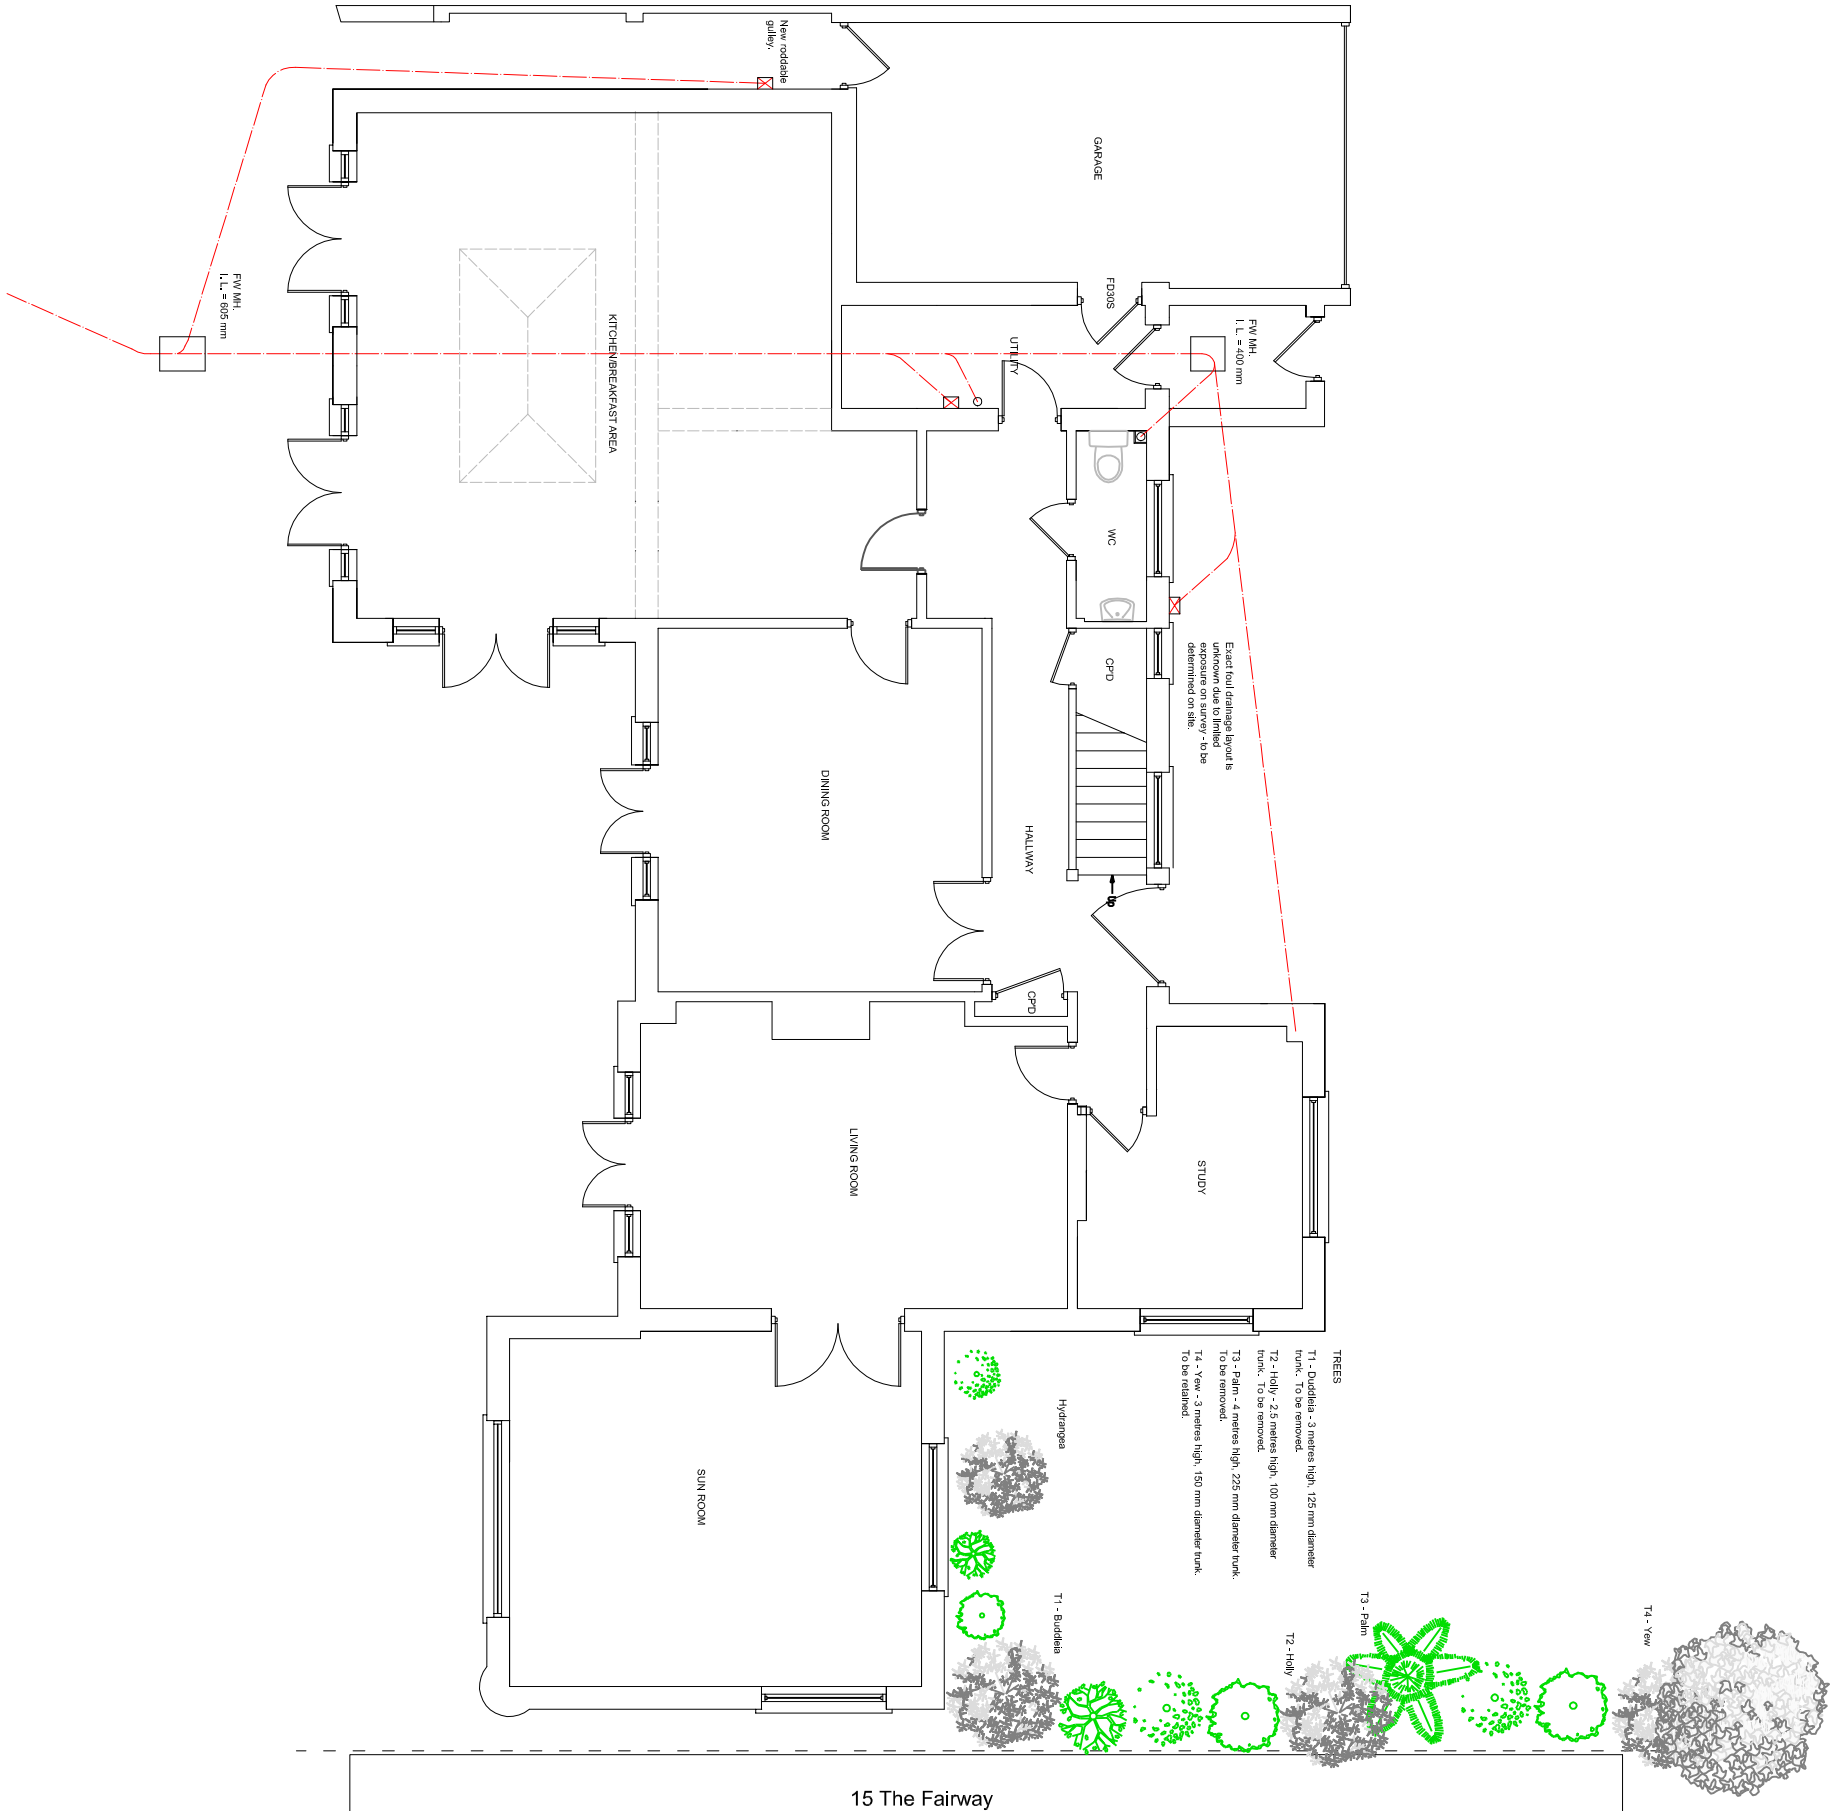


EXISTING GROUND FLOOR PLAN

SUSSEX BUILDING CONSULTANCY LIMITED

16 HE FAIRWAY, ALDWICK,
BOGNOR REGIS, WEST SUSSEX.

SCALE - 1/100 REV - A DATE - 02/05/2017

LABC

3 NORTHOTE ROAD
BOGNOR REGIS
PO21 1SZ
TEL - (01243) 881979