



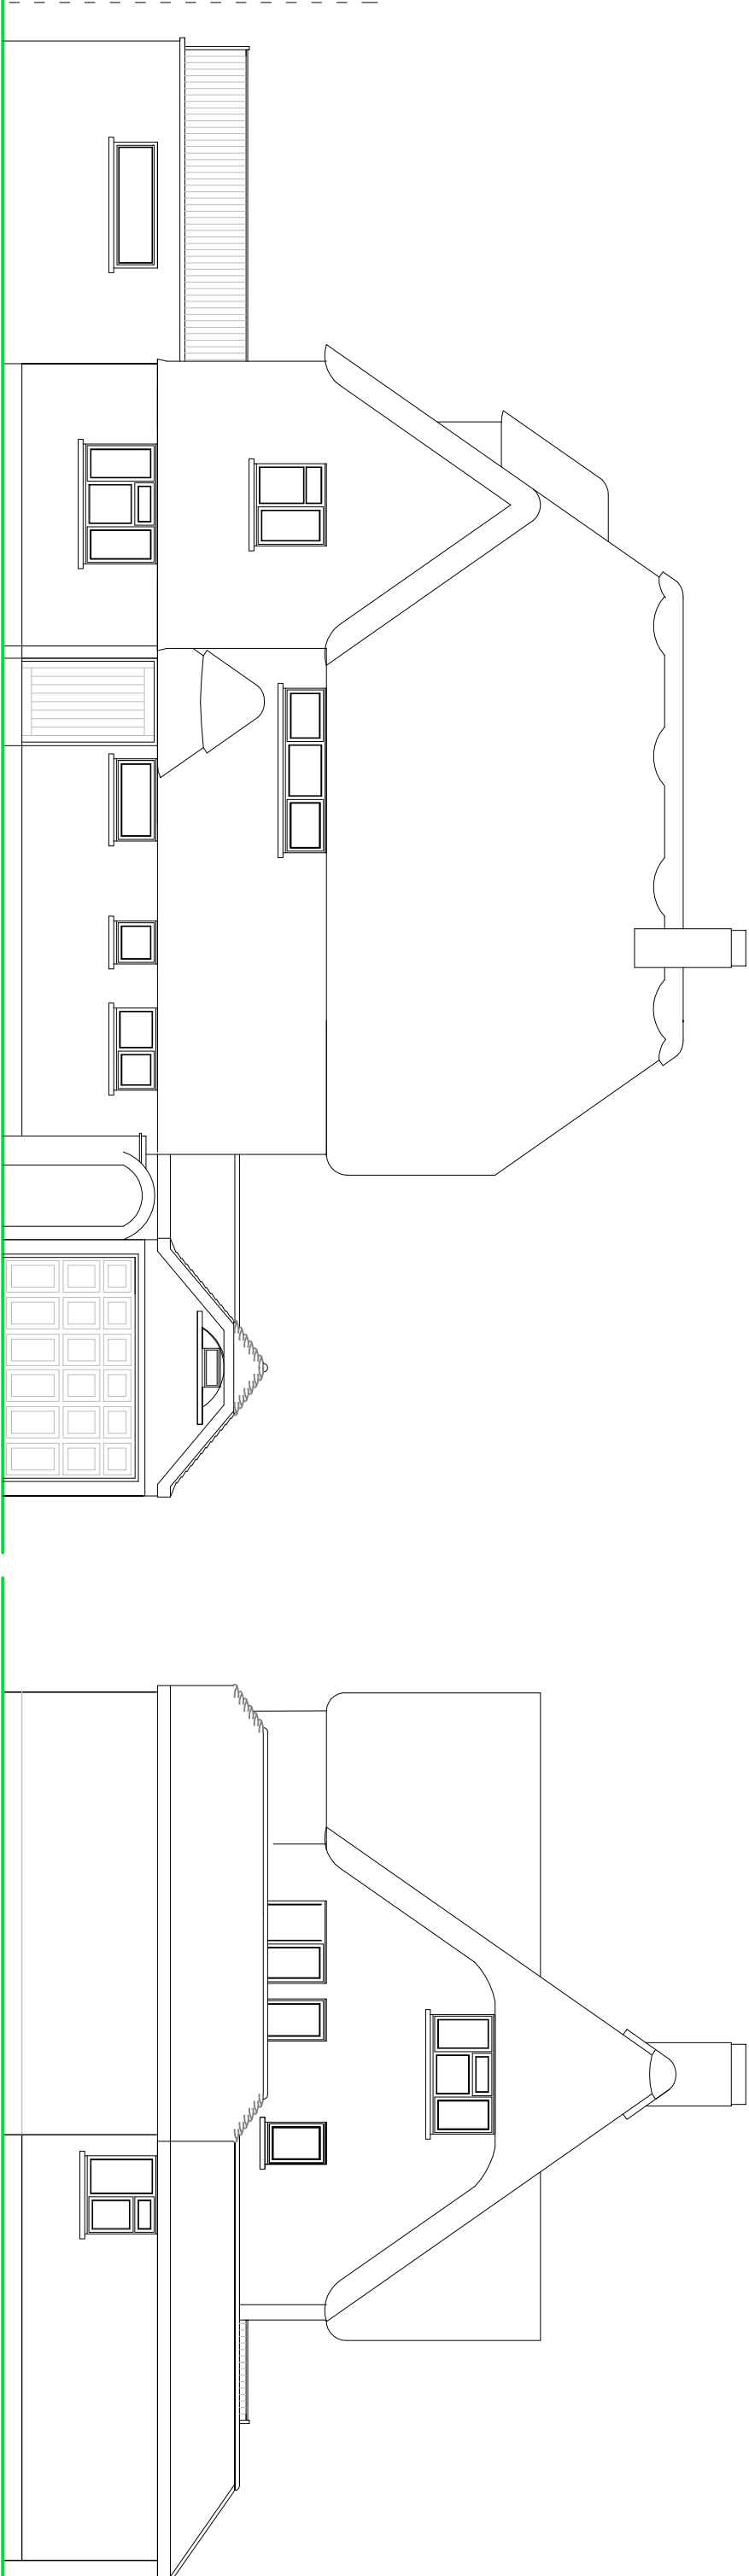

FRONT ELEVATION

SIDE ELEVATION

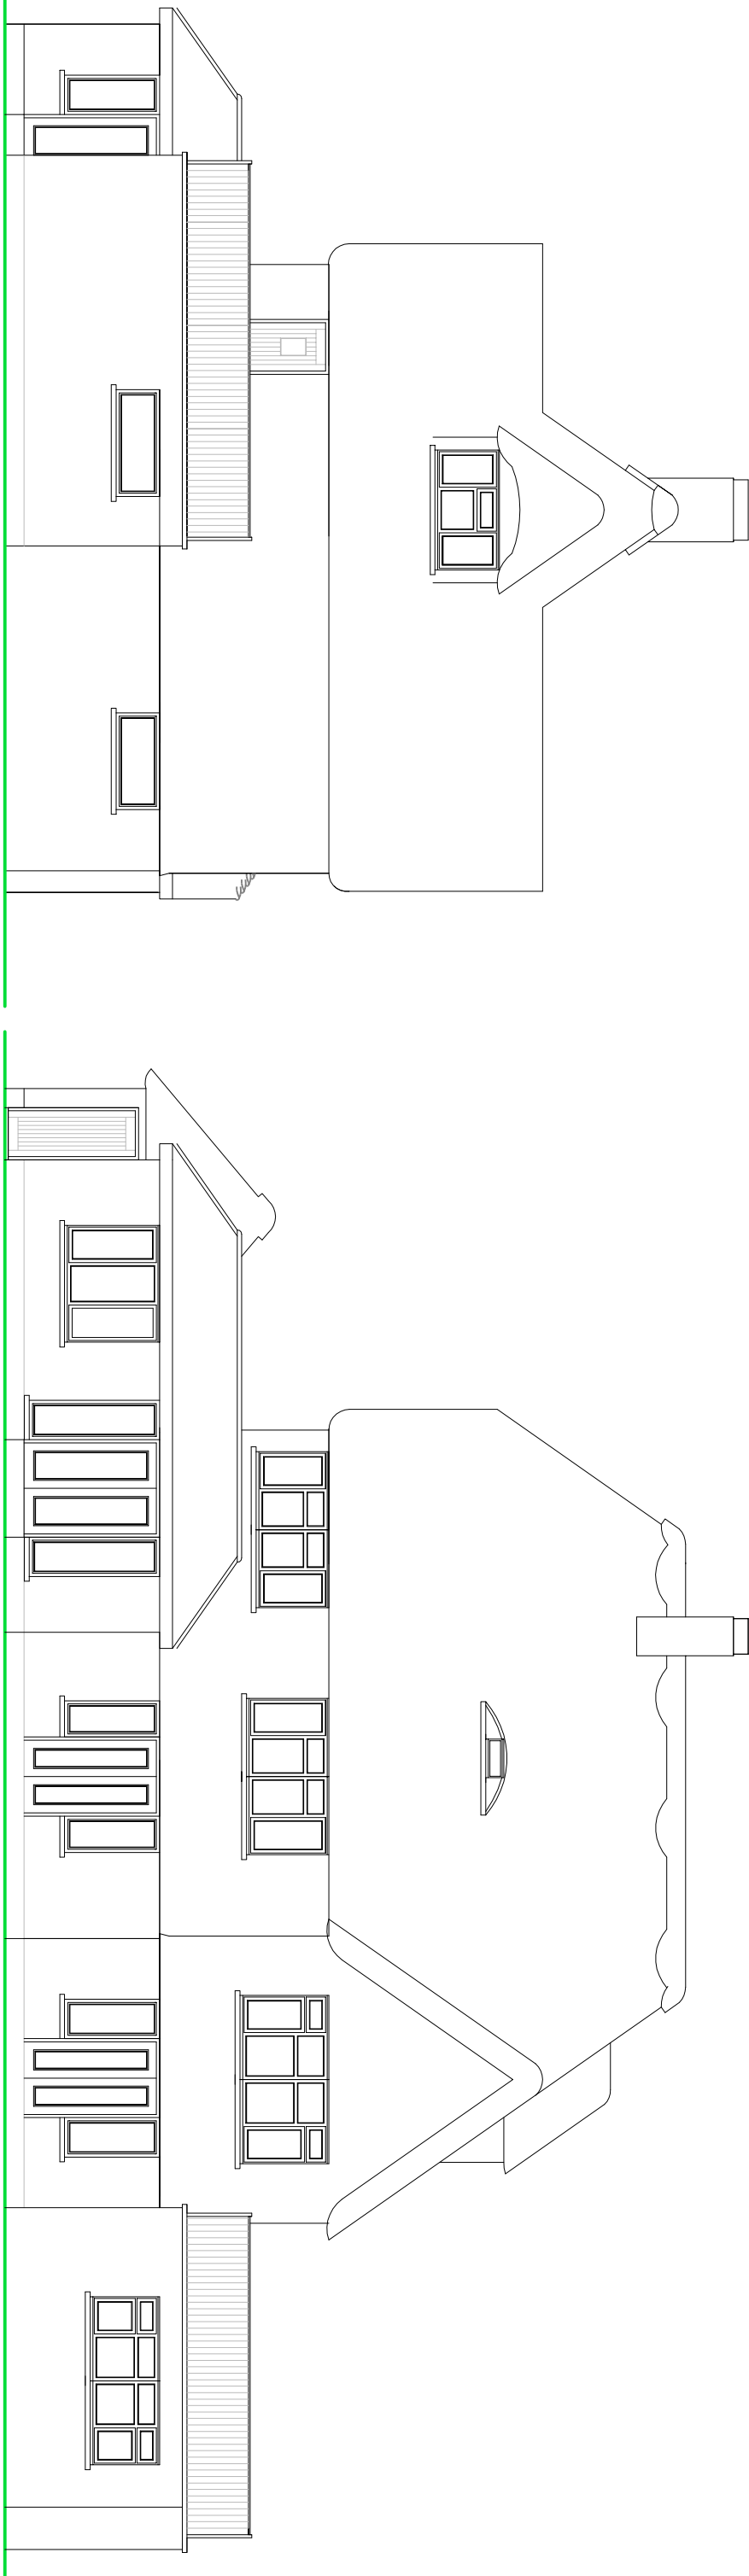

SIDE ELEVATION

REAR ELEVATION


NOTES

ROOF - Mixture of thatch to main house, plain clay tiles to ther parts of the pitched roof with felted flat roof elsewhere.

WALLS - Mixture of painted calicum silicate brickwork and Elm boarding cladding to external walls.

WINDOWS/DOORS - White framed PVC double glazed units.

EXISTING ELEVATIONS

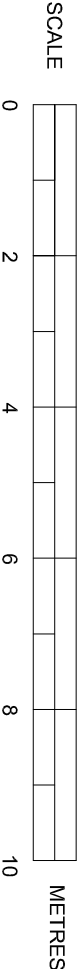

SUSSEX BUILDING CONSULTANCY LIMITED
16 THE FAIRWAY, ALDWICK,
BOGNOR REGIS, WEST SUSSEX.
SCALE - 1/100 REV - A DATE - 19/03/2017

