


PROPOSED GROUND FLOOR PLAN

3,435 mm

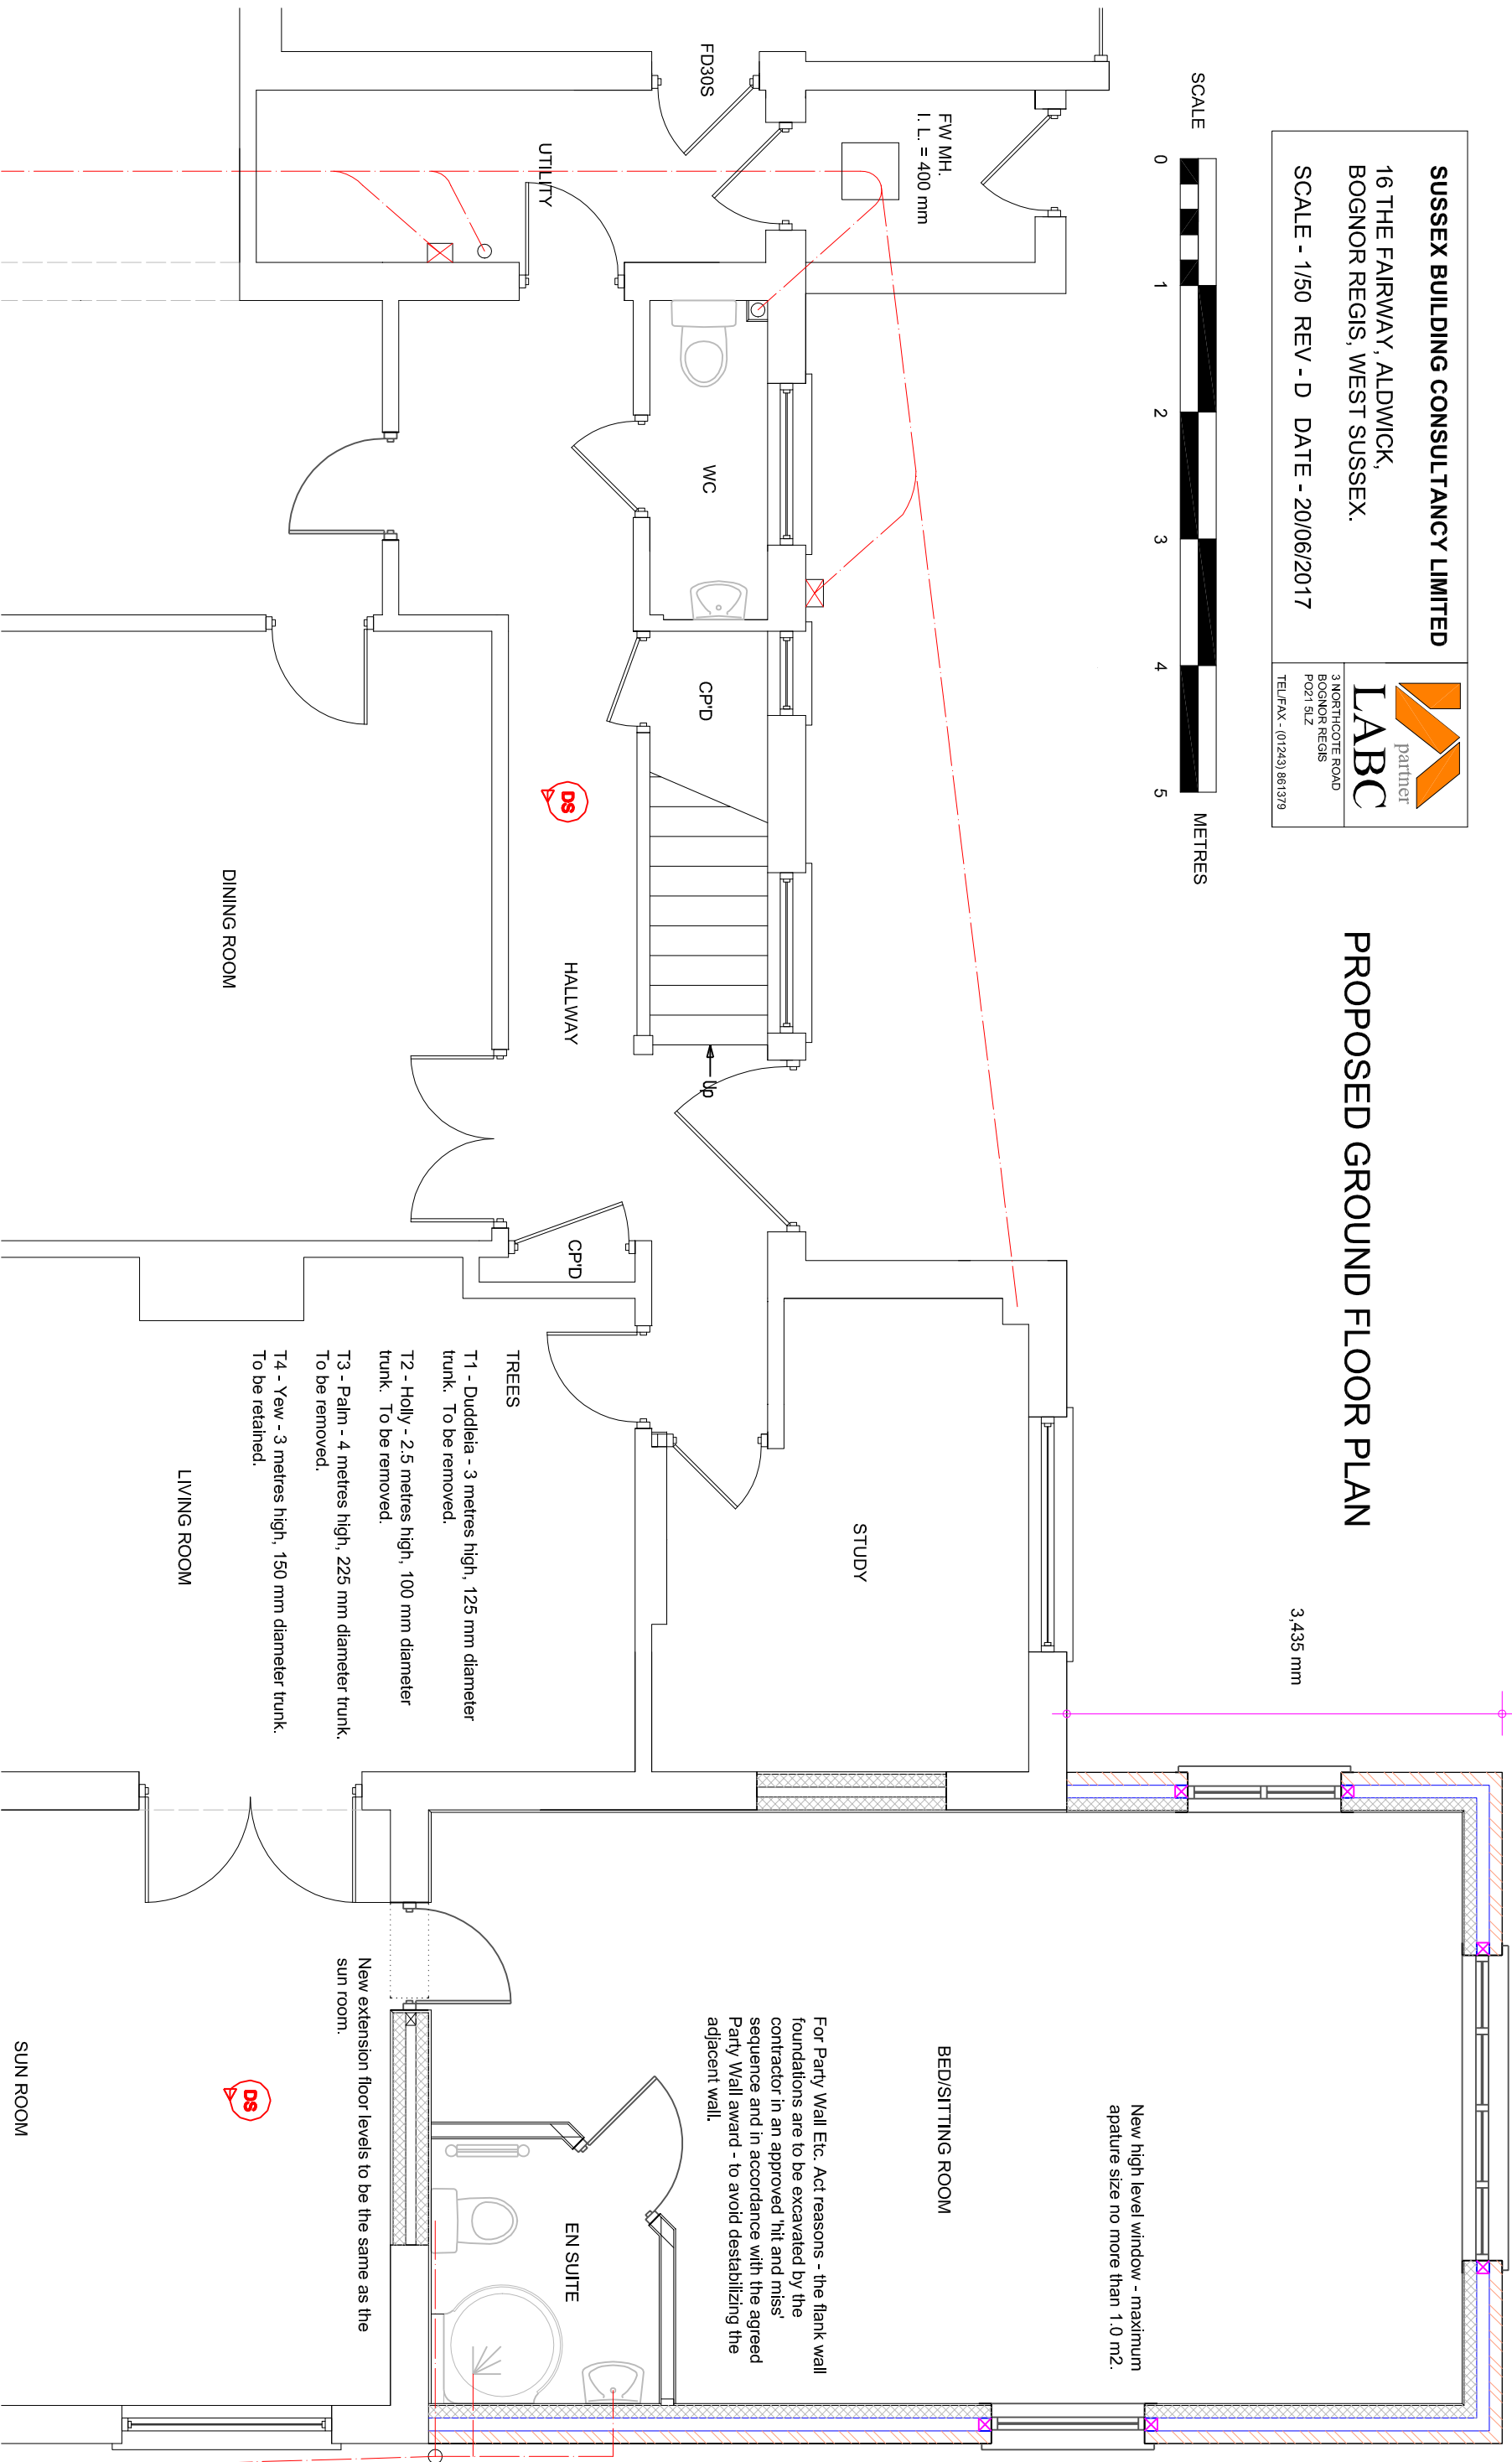

T4 - Yew