



T1 - View

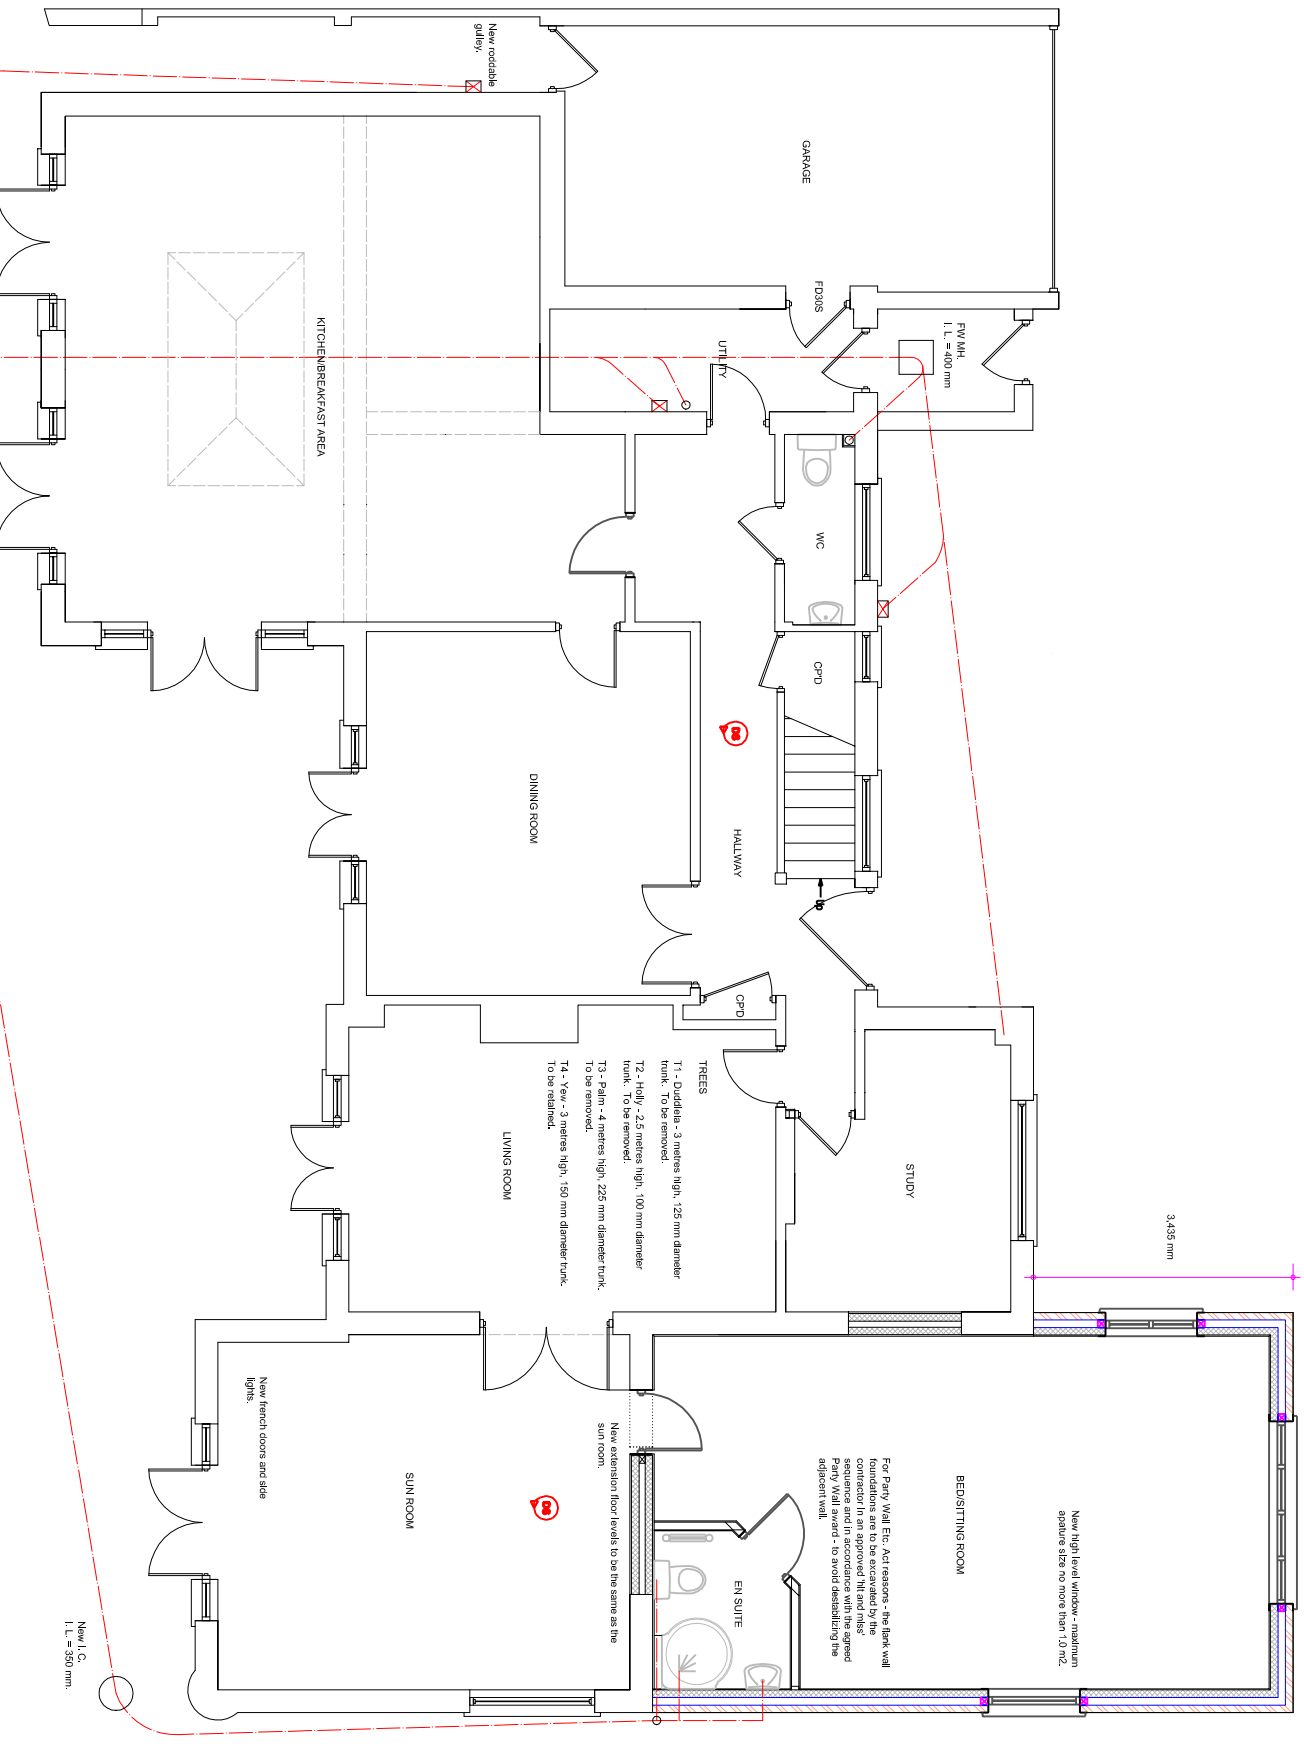

15 The Fairway

SCALE

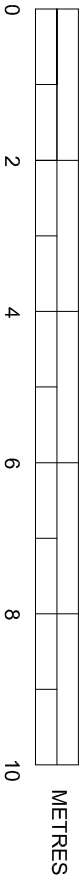

PROPOSED GROUND FLOOR PLAN

SUSSEX BUILDING CONSULTANCY LIMITED
16 THE FAIRWAY, ALDWICK,
BOGNOR REGIS, WEST SUSSEX.

SCALE - 1/100 REV - E DATE - 20/06/2017



LABC
partner
3 NORTHOTE ROAD
BOGNOR REGIS
PO21 1LZ
TEL - (01243) 881379