



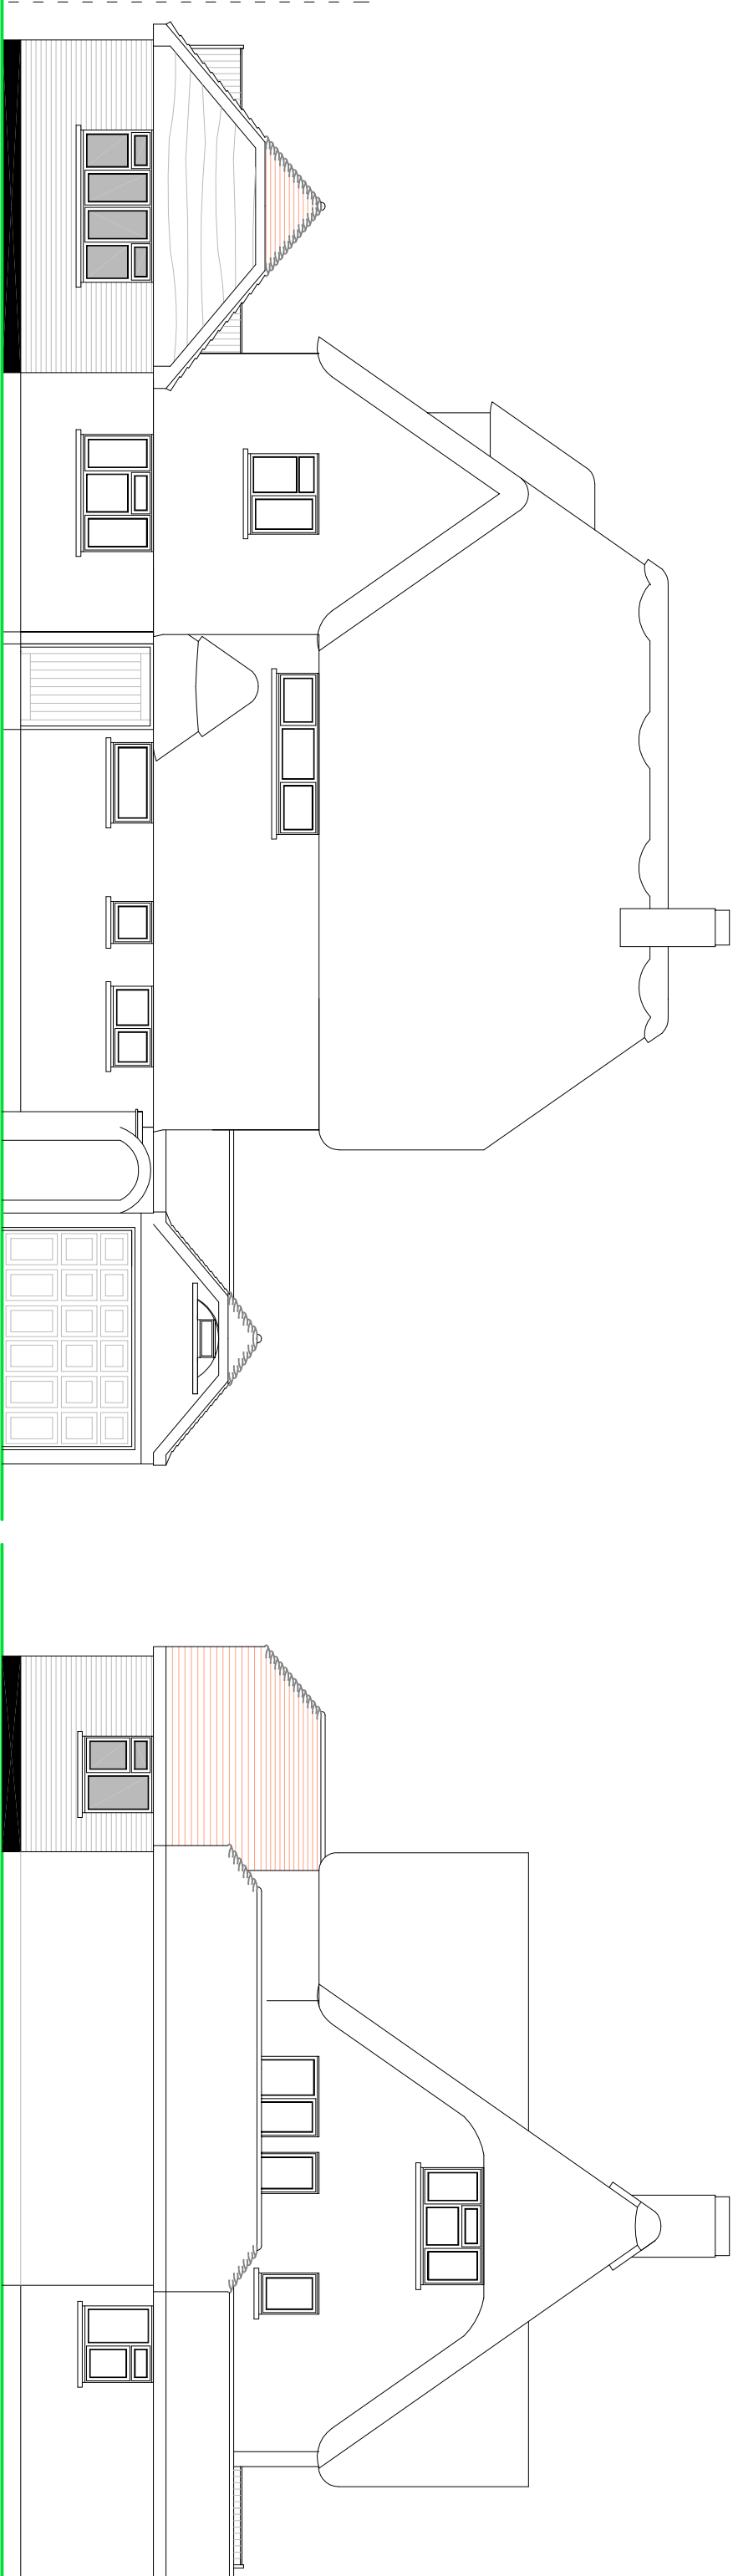

FRONT ELEVATION

SIDE ELEVATION

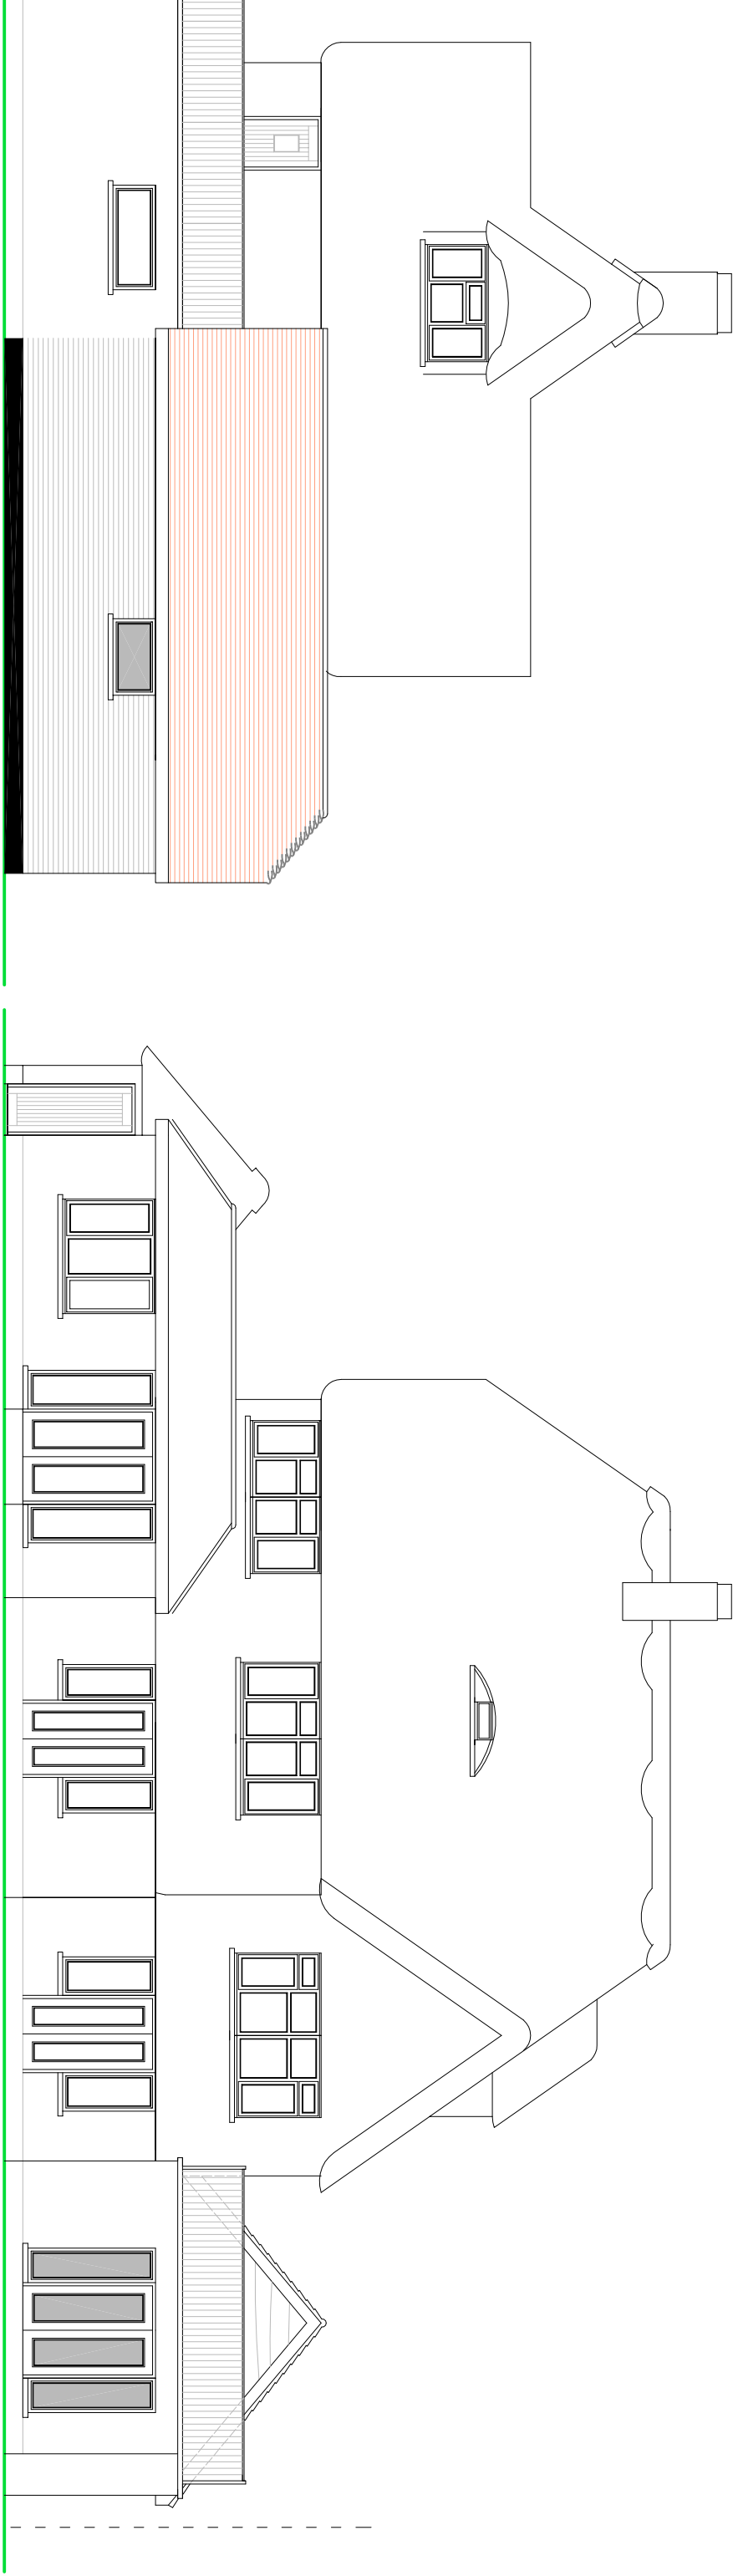


SIDE ELEVATION

REAR ELEVATION

NOTES

- ROOF - Plain clay tiles to match existing.
- WALLS - Mixture of painted calcium silicate brickwork and Elm boarding cladding to external walls to match.
- WINDOWS/DOORS - White framed PVC double glazed units.

PROPOSED ELEVATIONS

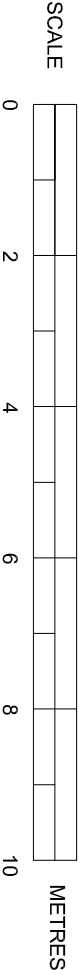

SUSSEX BUILDING CONSULTANCY LIMITED

16 THE FAIRWAY, ALDWICK,
BOGNOR REGIS, WEST SUSSEX.

SCALE - 1/100 REV - D DATE - 20/06/2017

LABC

partner

3 NORTHCOOTE ROAD
BOGNOR REGIS
PO21 3LZ
TEL - (01243) 861379