





location plan
1 : 1250

block plan
1 : 500

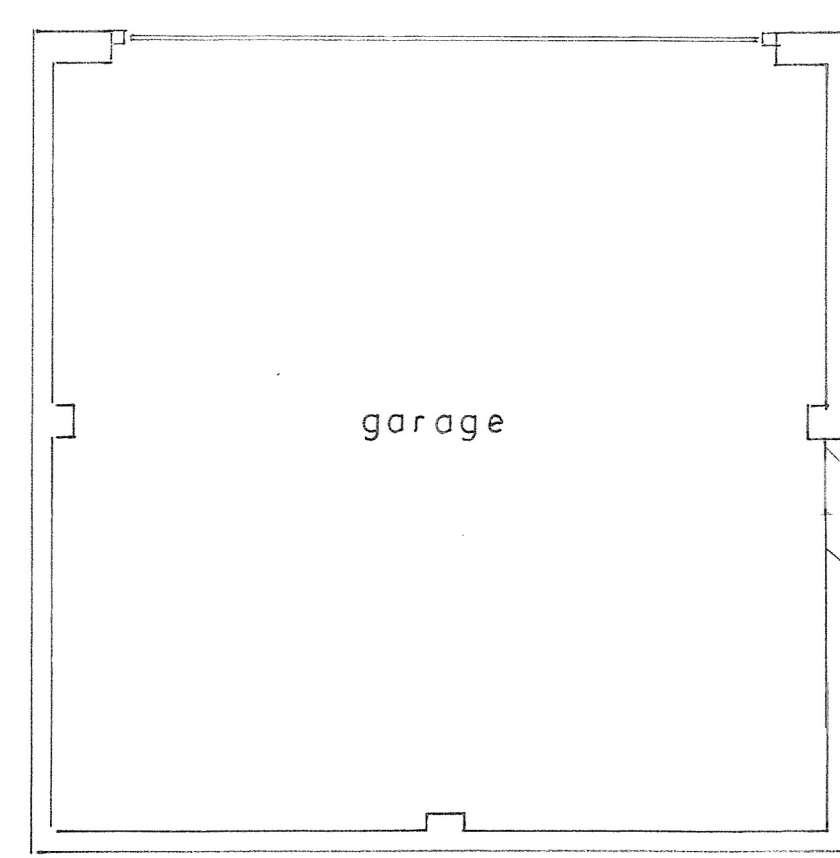


garage

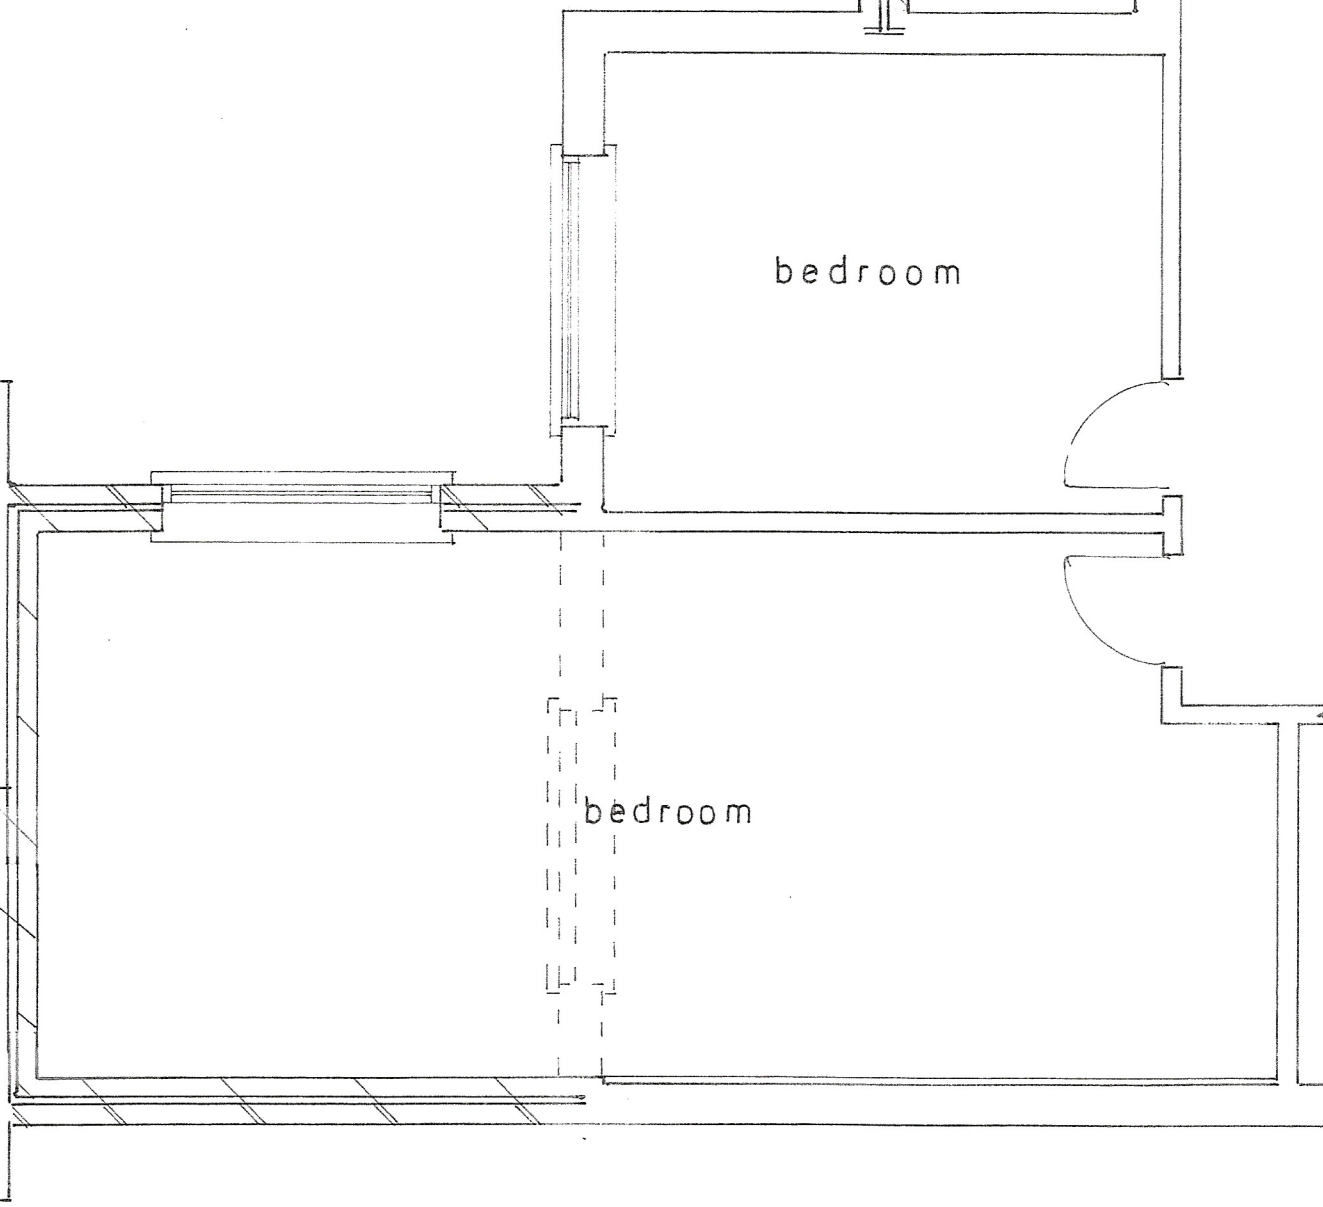

bedroom

bedroom

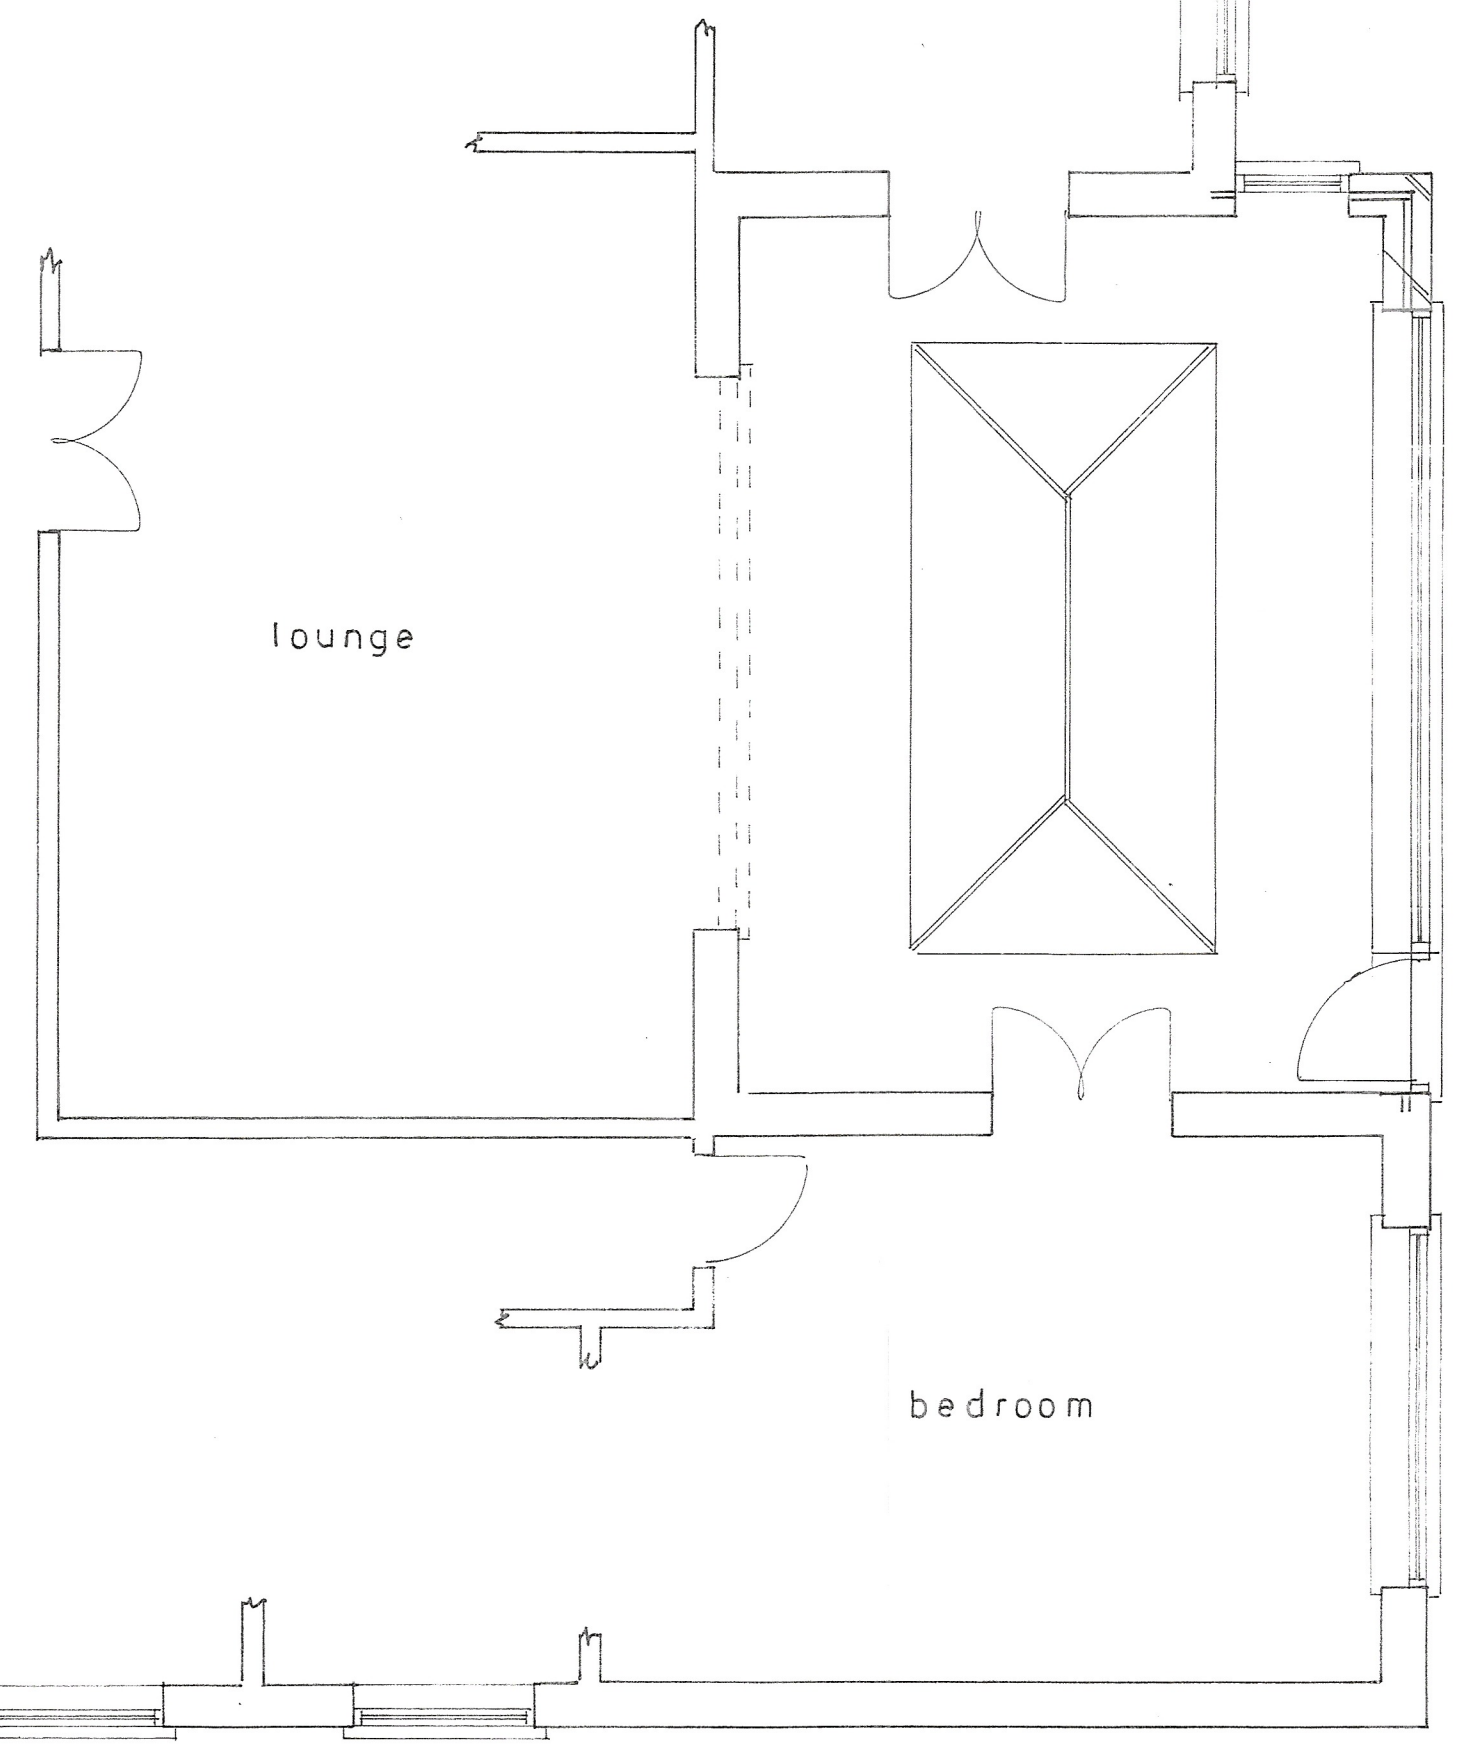

lounge

bedroom

Plan
1 : 50

sheet 1 of 3

Proposed

PROPOSED SINGLE STOREY EXTENSIONS AT 16, THE DRIVE, ALDWICK.
FOR MR. & MRS. B. COOK.

Bryan Butcher
Rainbow Cottage
Nyetimber Lane
Bognor Regis PO21 3JX
01243 266871
07973 233442
bryan.butcher@btinternet.com
www.bryanbutcher.com