
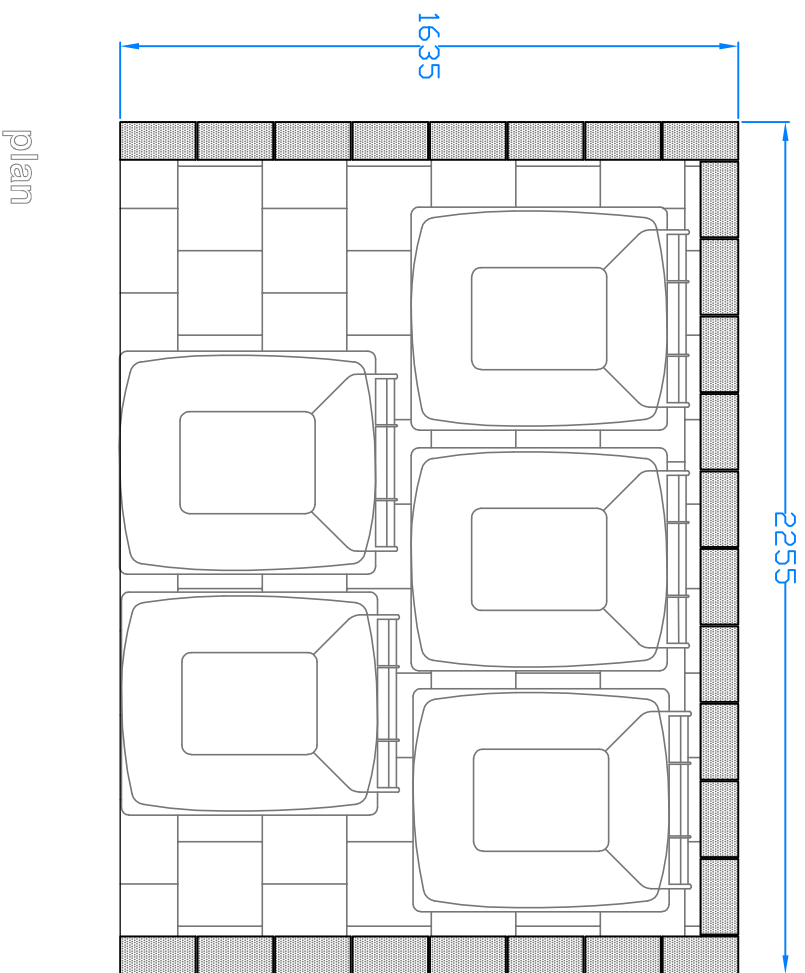


90 Rose Green Road

200 x 100mm oak vertical sleepers

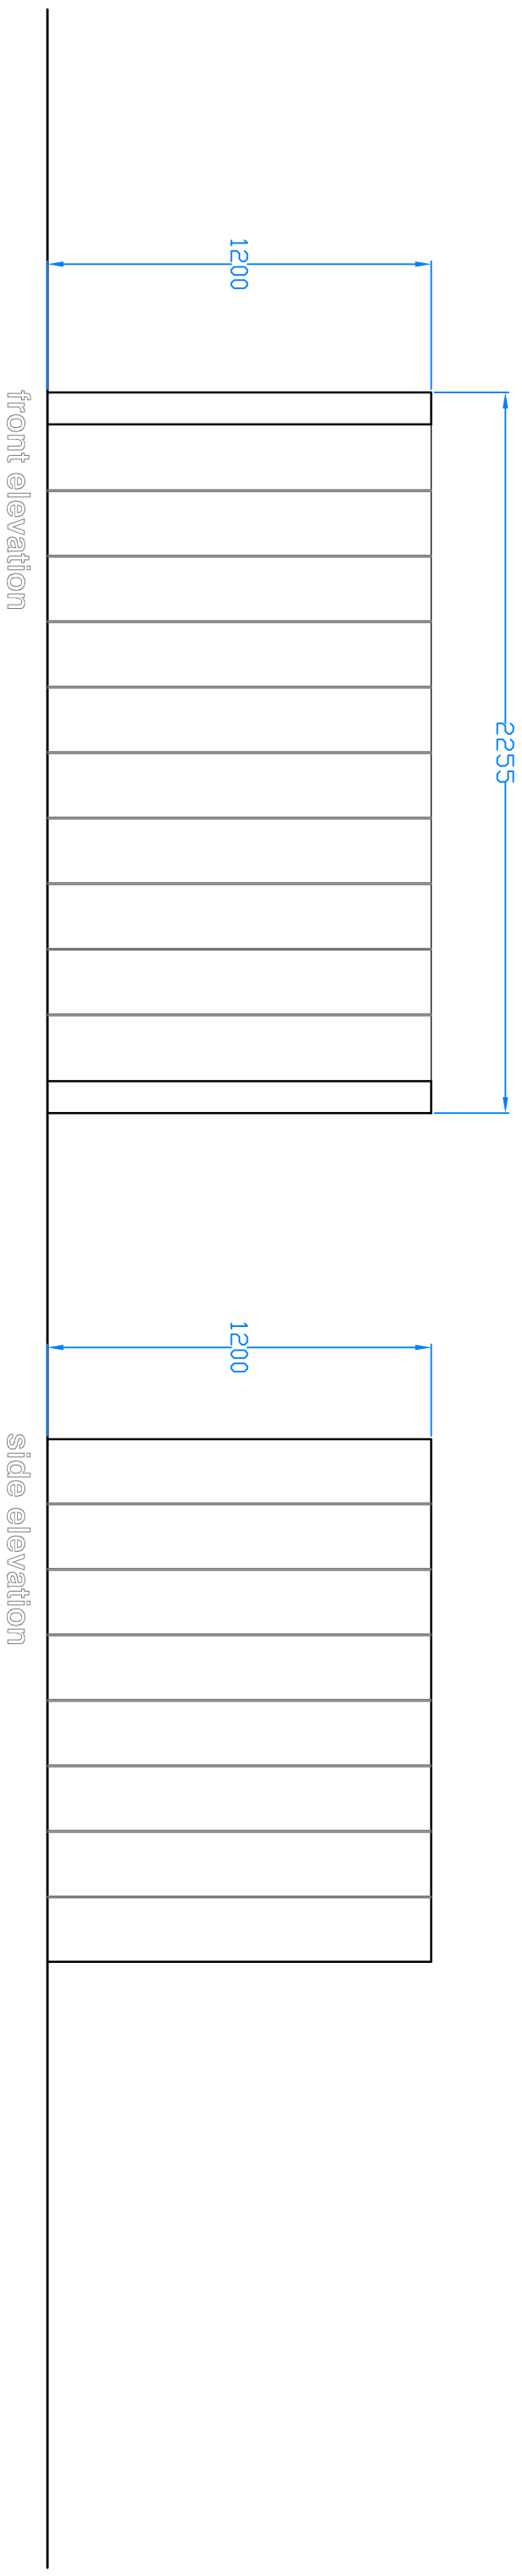

NOTE
Each dwelling to be provided with 1 no black/grey standard 240 litre polypropylene wheelie bin. Bins to be stored in rear gardens and brought to collection point when required.

[illegible]

Sherlock Boswell Architecture
410 The Grange
Ramsay Road
Milchmarsh
SO51 0AE
Telephone : 01794 368884 Email : mail@sherlockboswell.com



client
WILSON DESIGNER HOMES

job no.	date
1542	SEPT 17
scale	sheet
1:20	A3

sherlock boswell architecture

project	90 ROSE GREEN ROAD	date of photo	2011
description	BIN COLLECTION AREA DETAIL		
		502	