




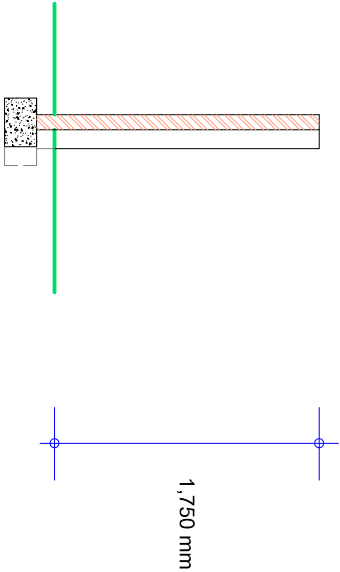

EXISTING SECTION

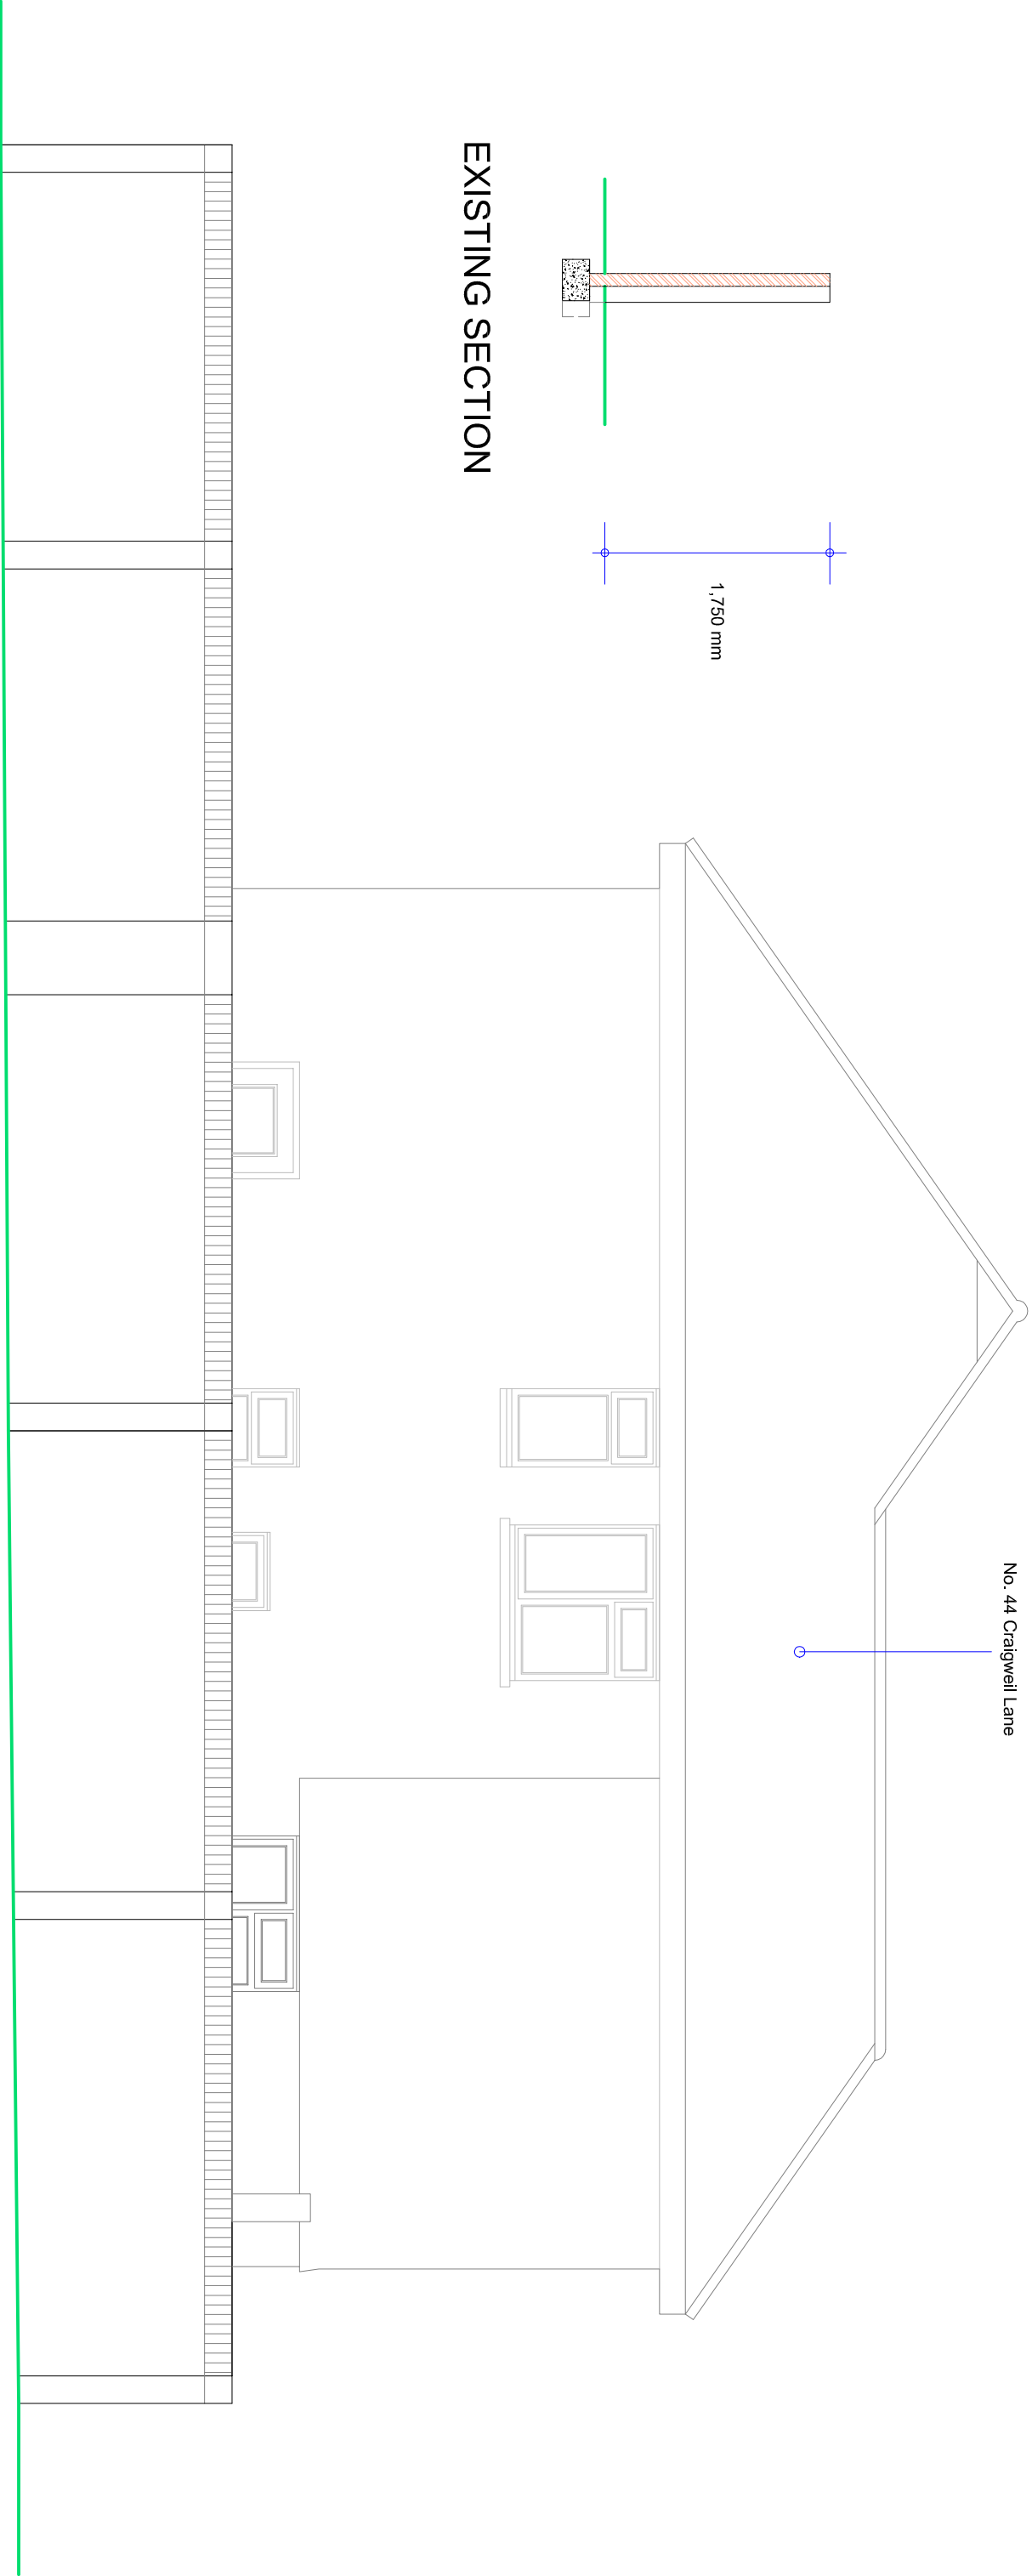

EXISTING REAR BOUNDARY WALL
ELEVATION

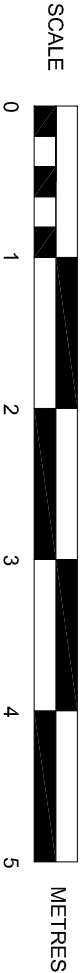

SUSSEX BUILDING CONSULTANCY LIMITED

48 CRAIGWELL LANE, ALDWICK,
BOGNOR REGIS, WEST SUSSEX.

SCALE - 1/100 REV - DATE - 27/04/2017



partner
LABC

3 NORTHCOTE ROAD
BOGNOR REGIS
PO21 5LZ
TEL/FAX - (01243) 861379