




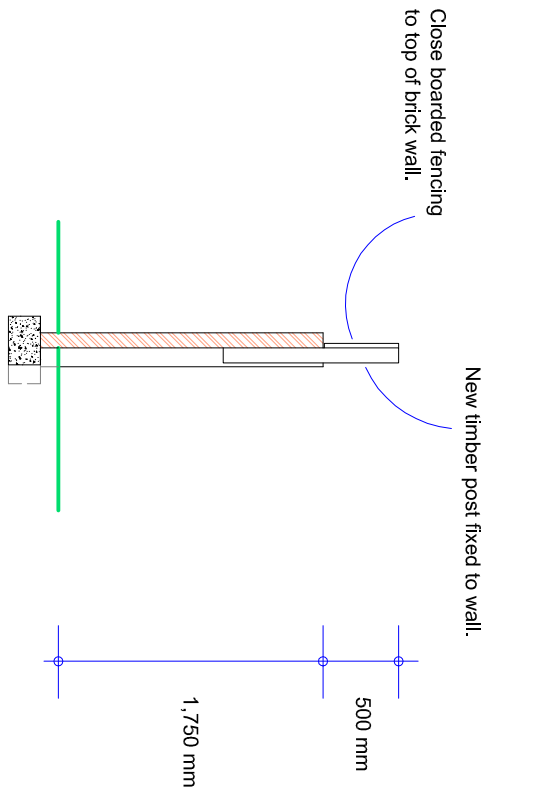

EXISTING SECTION

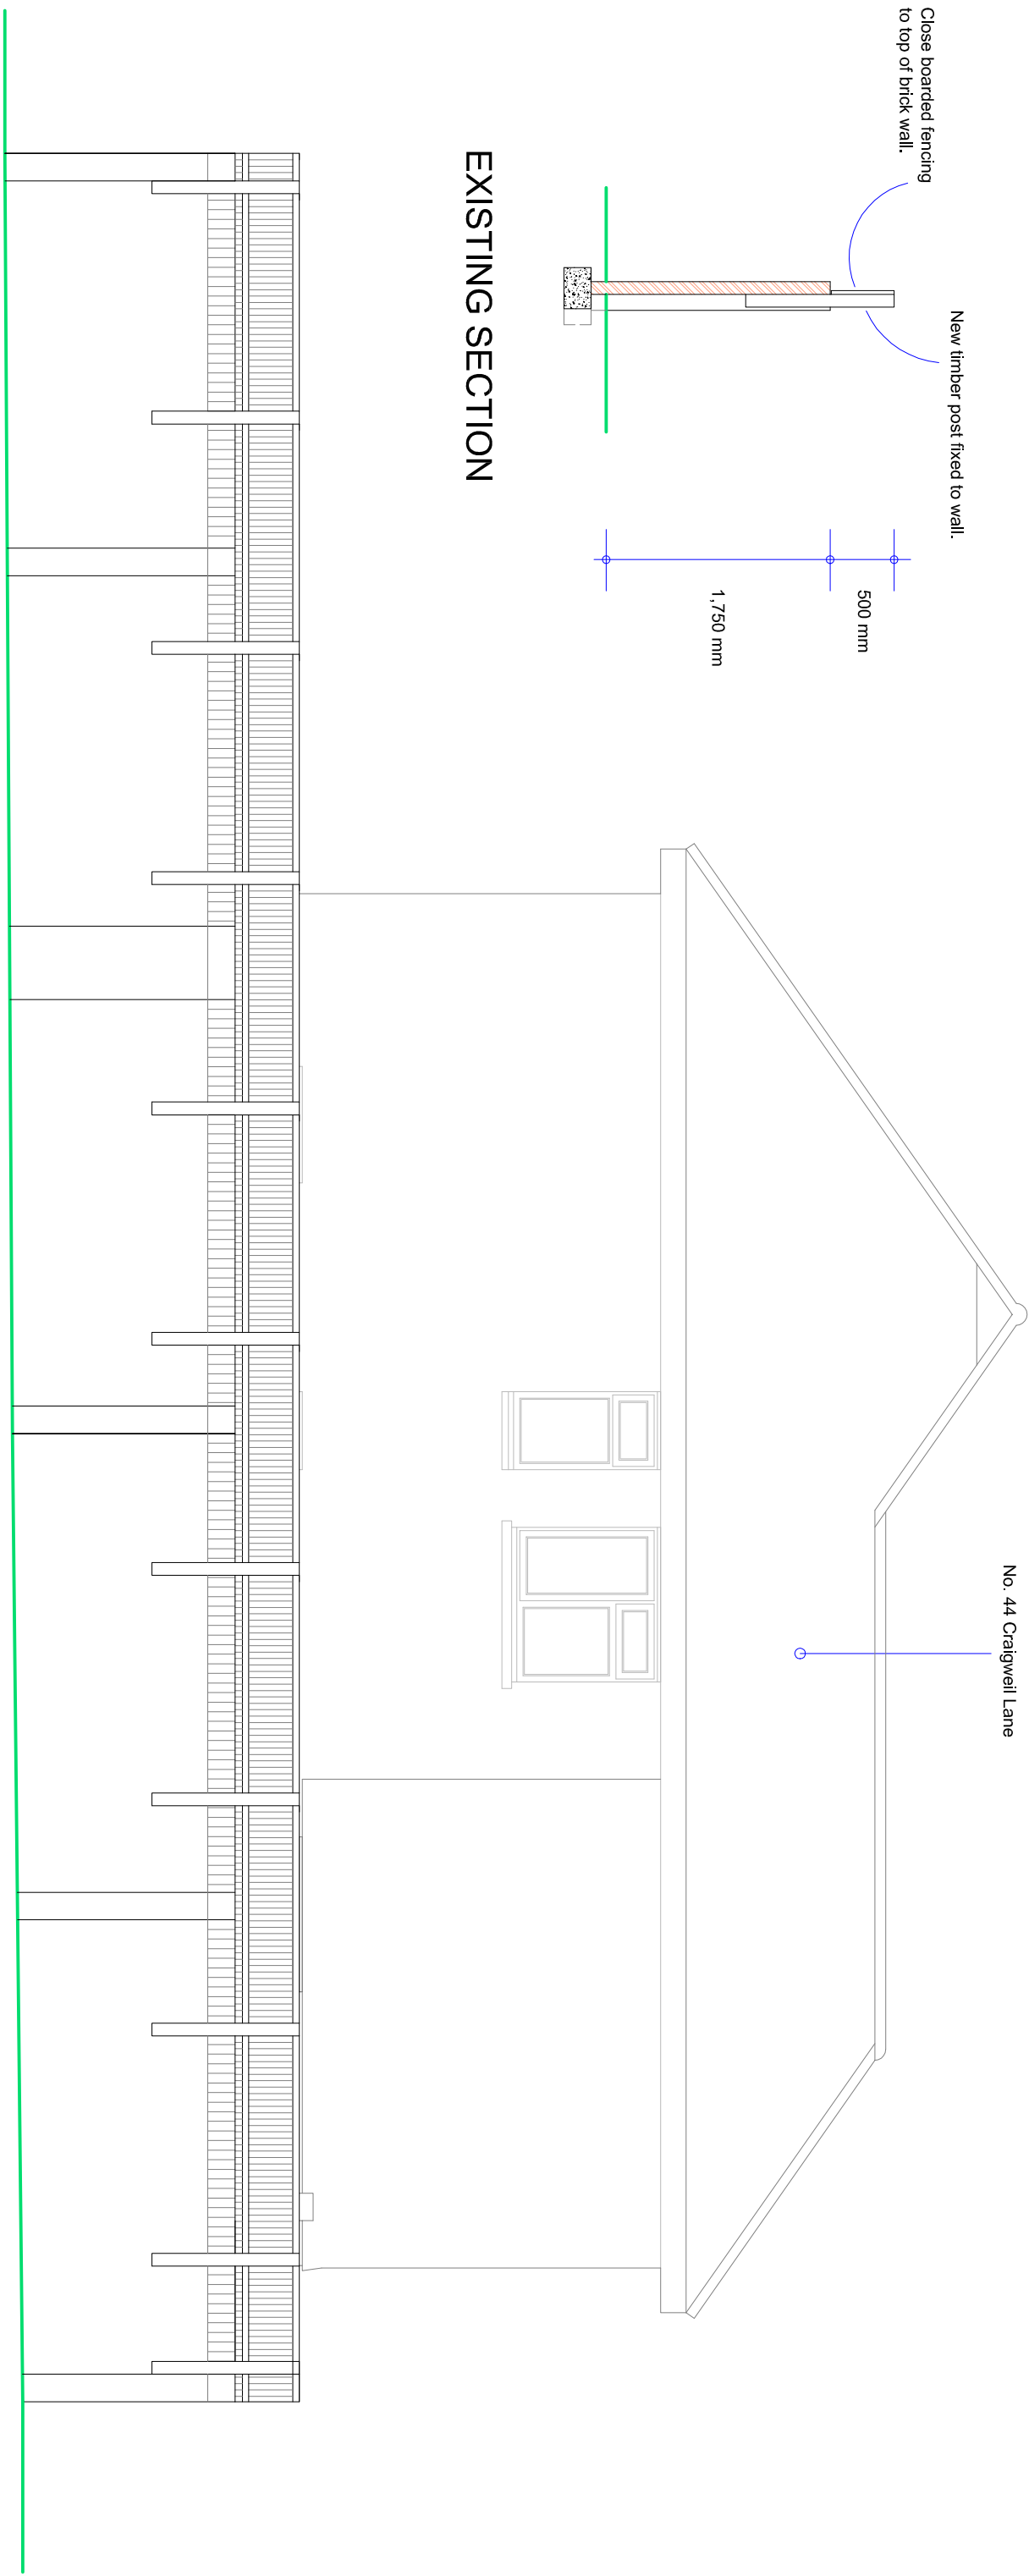

PROPOSED REAR BOUNDARY WALL
ELEVATION

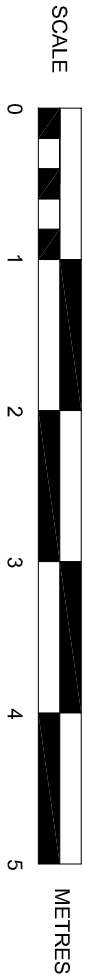

SUSSEX BUILDING CONSULTANCY LIMITED

48 CRAIGWEIL LANE, ALDWICK,
BOGNOR REGIS, WEST SUSSEX.

SCALE - 1/100 REV - DATE - 27/04/2017

LABC partner

3 NORTHCOTE ROAD
BOGNOR REGIS
PO21 5LZ

TEL/FAX - (01243) 861379