




east
1:100


north

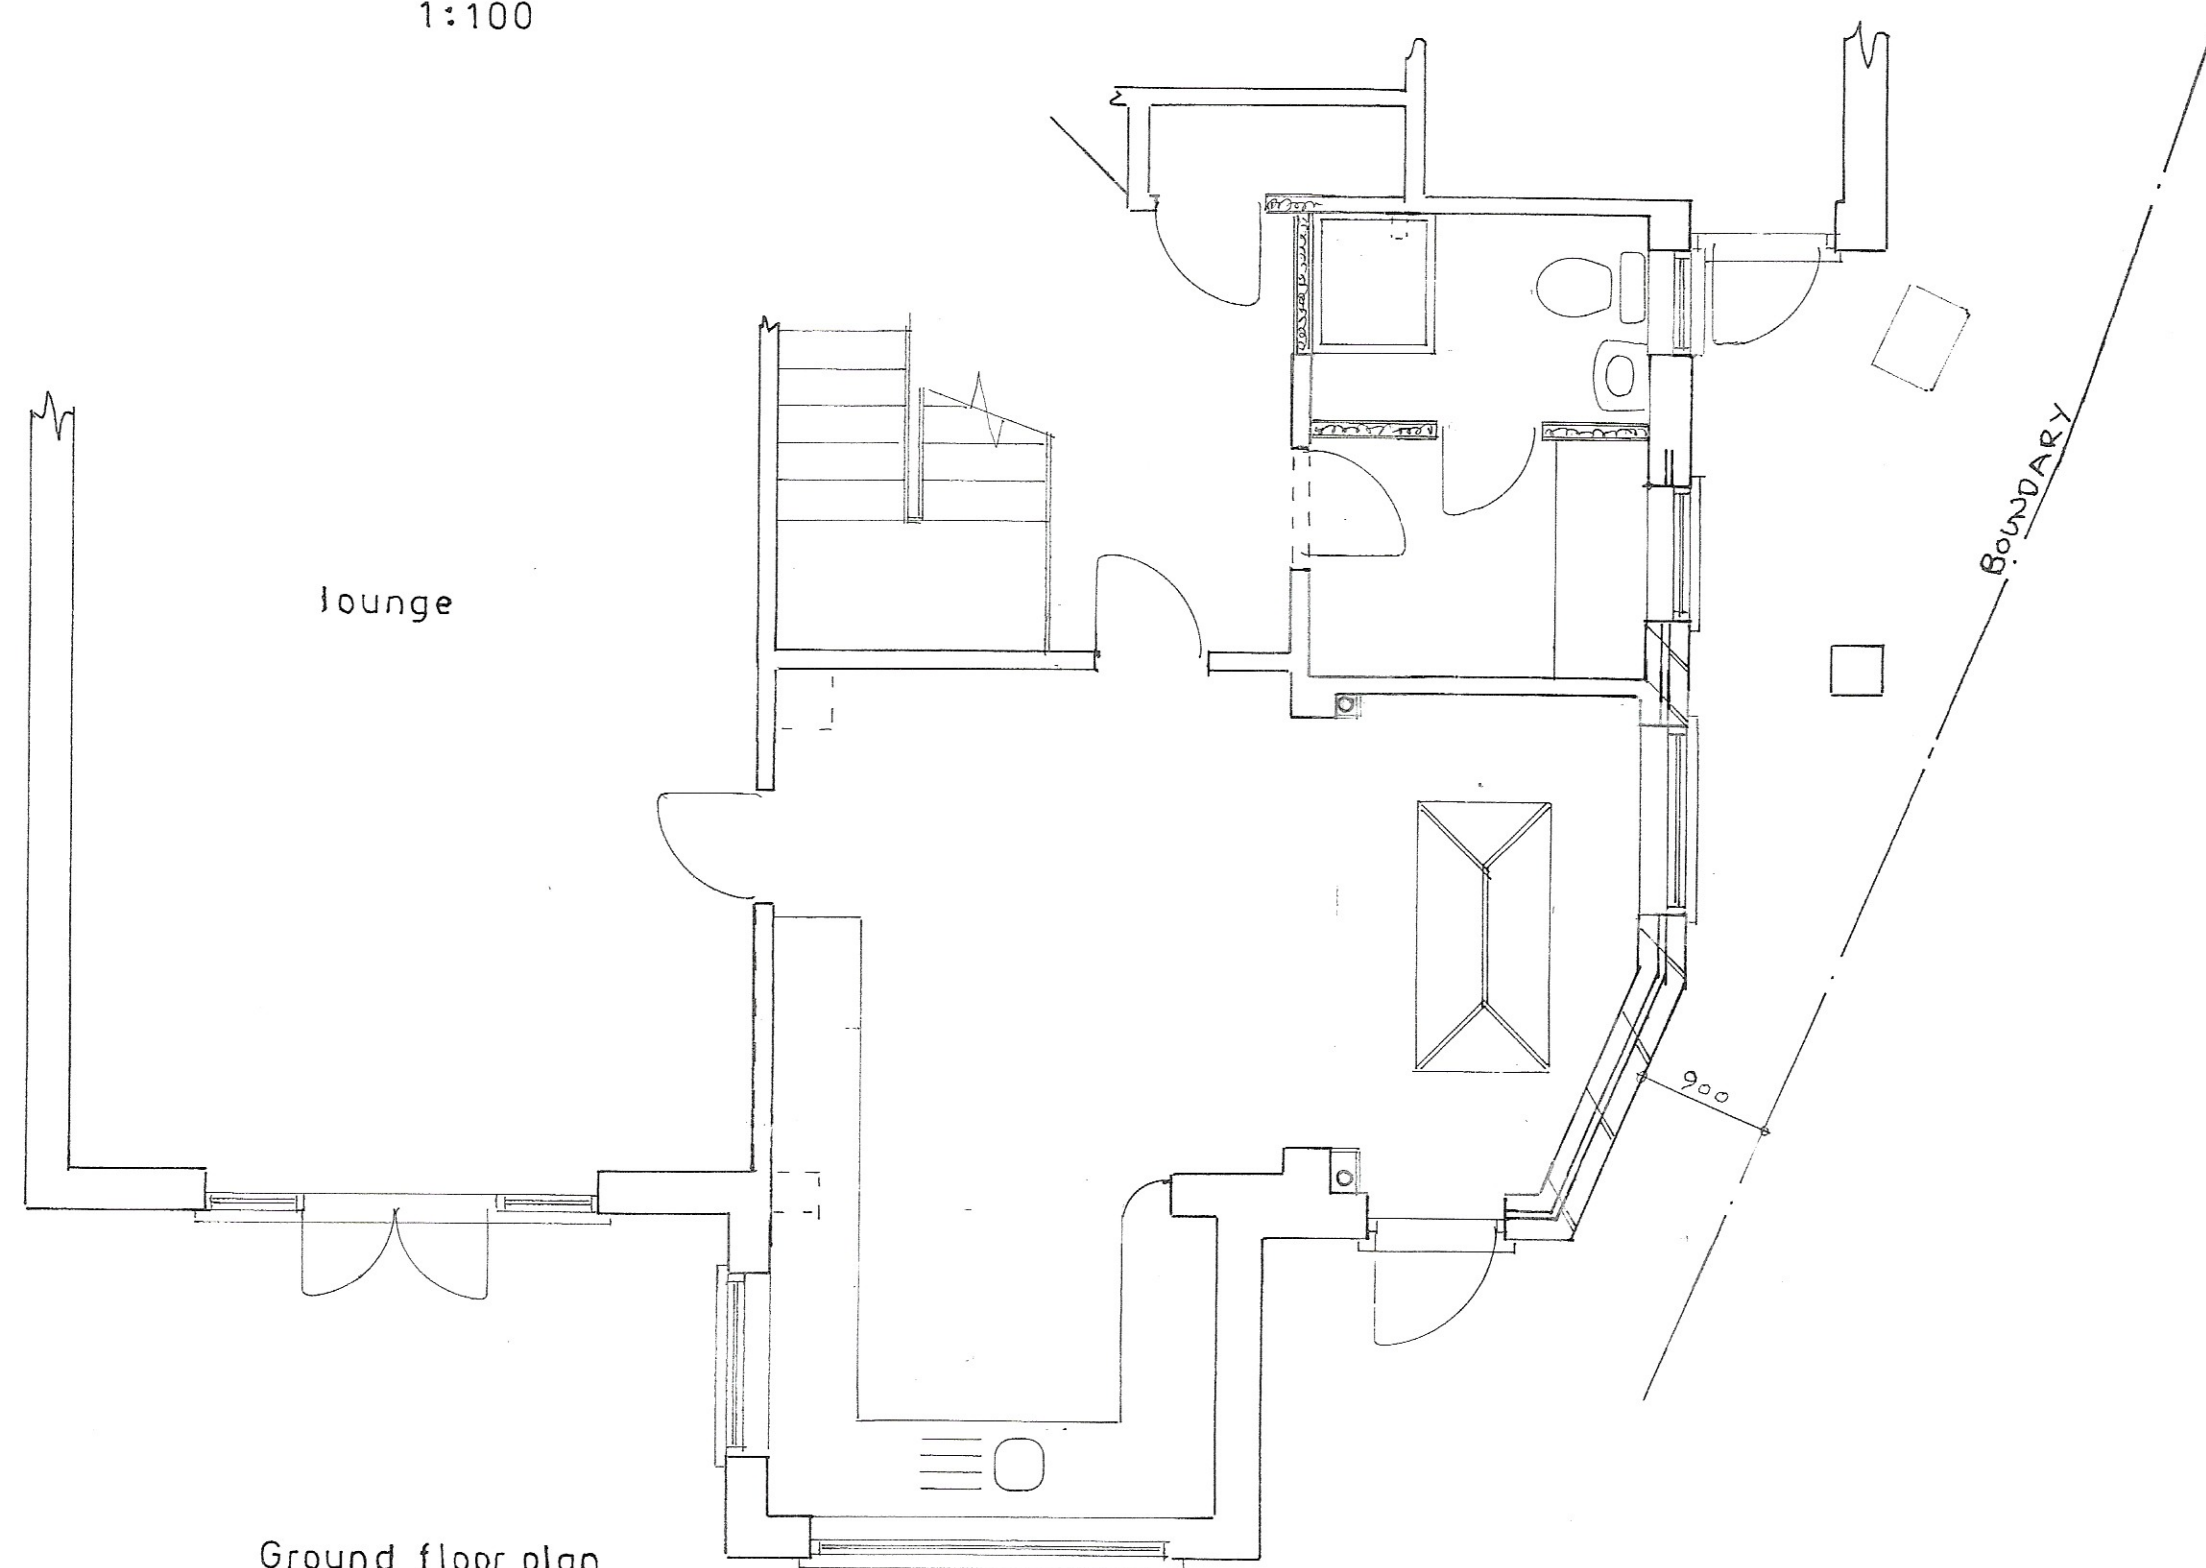

Ground floor plan
1:50



location plan
1:1250

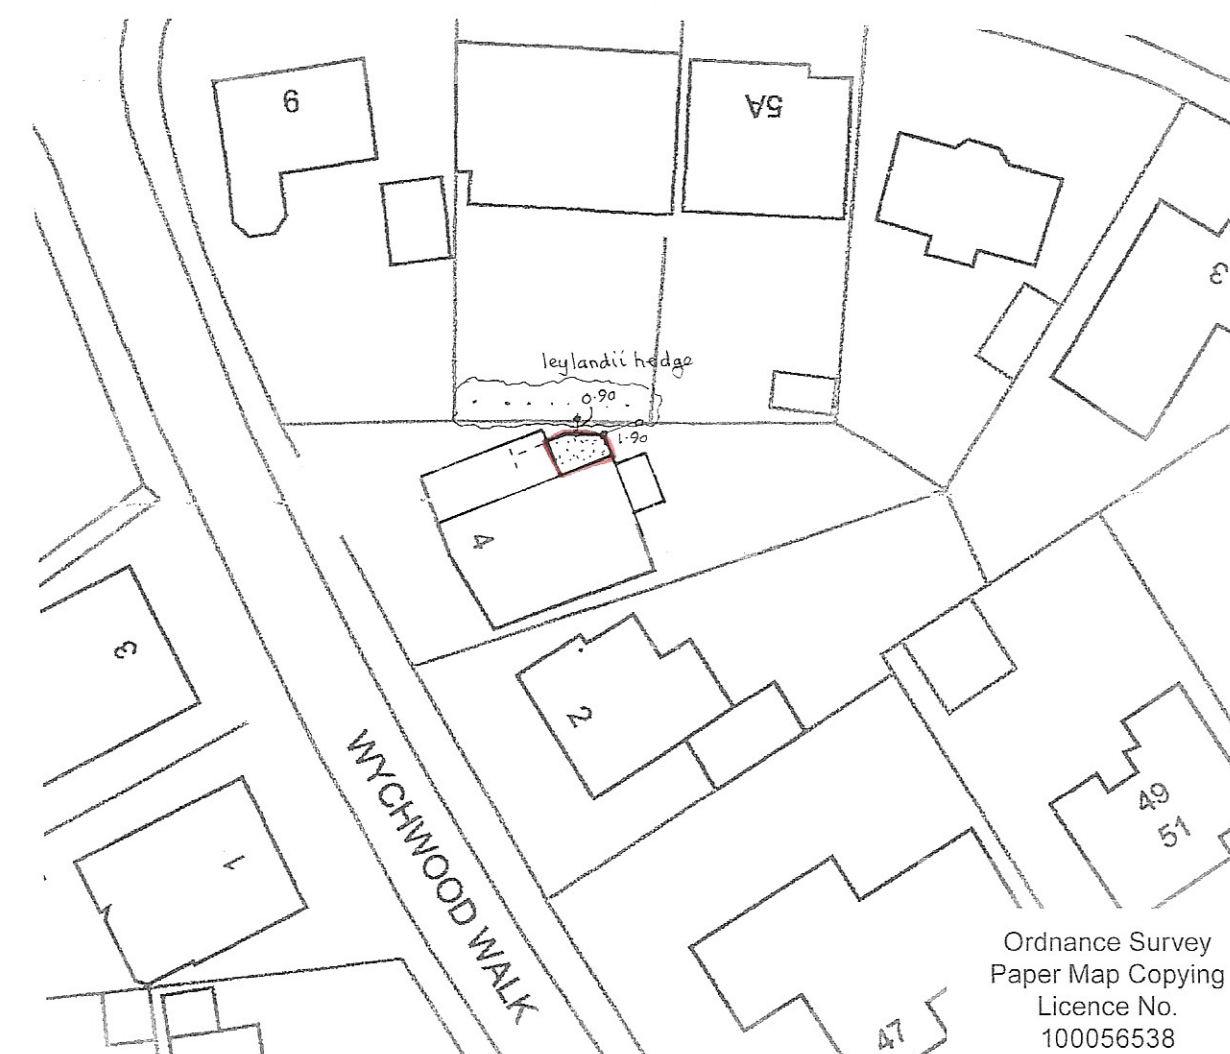

block plan
1:500

sheet 1 of 2

Proposed

PROPOSED SINGLE STOREY EXTENSION AT 4, WYCHWOOD WALK, CRAIGWEIL
FOR MR. & MRS. M. LAST.

Bryan Butcher
Rainbow Cottage
Nyetimber Lane
Bognor Regis PO21 3JX
01243 266871
07973 233442
bryan.butcher@btinternet.com
www.bryanbutcher.com