


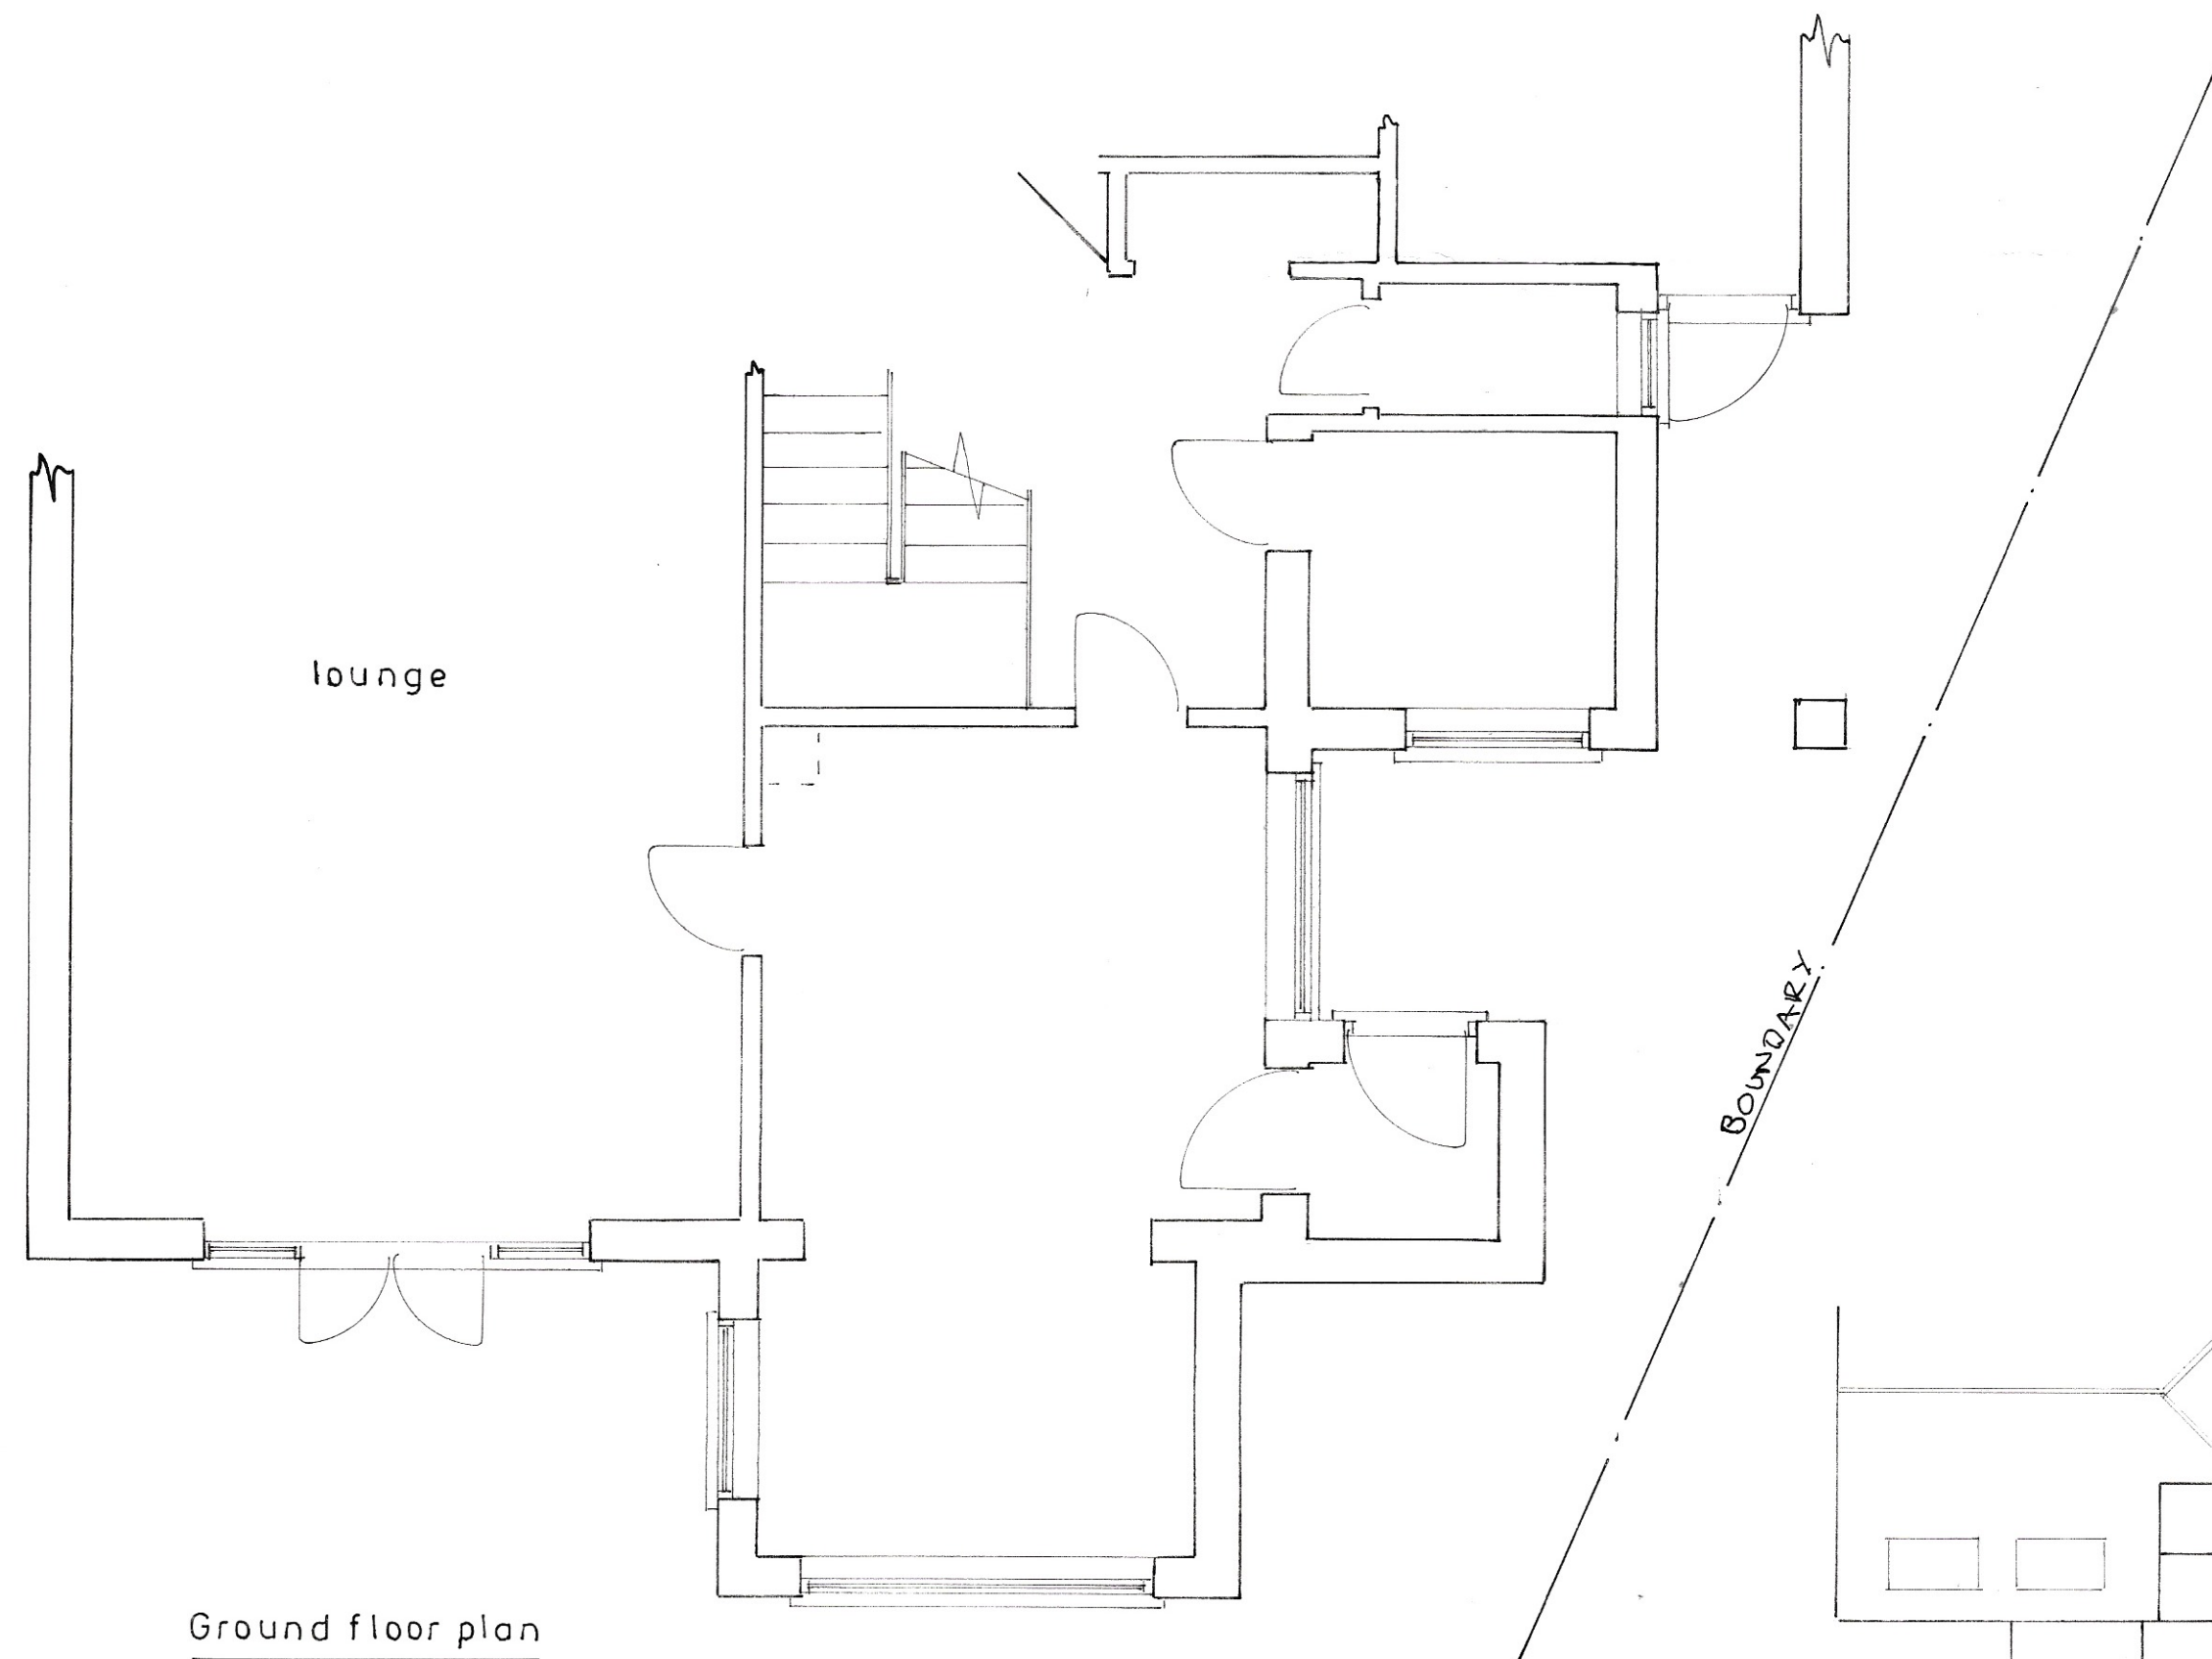


Ground floor plan
1 : 50

Existing


PROPOSED SINGLE STOREY EXTENSION AT 4, WYCHWOOD WALK, CRAIGWEIL
FOR MR. & MRS. M. LAST.




east
1:100

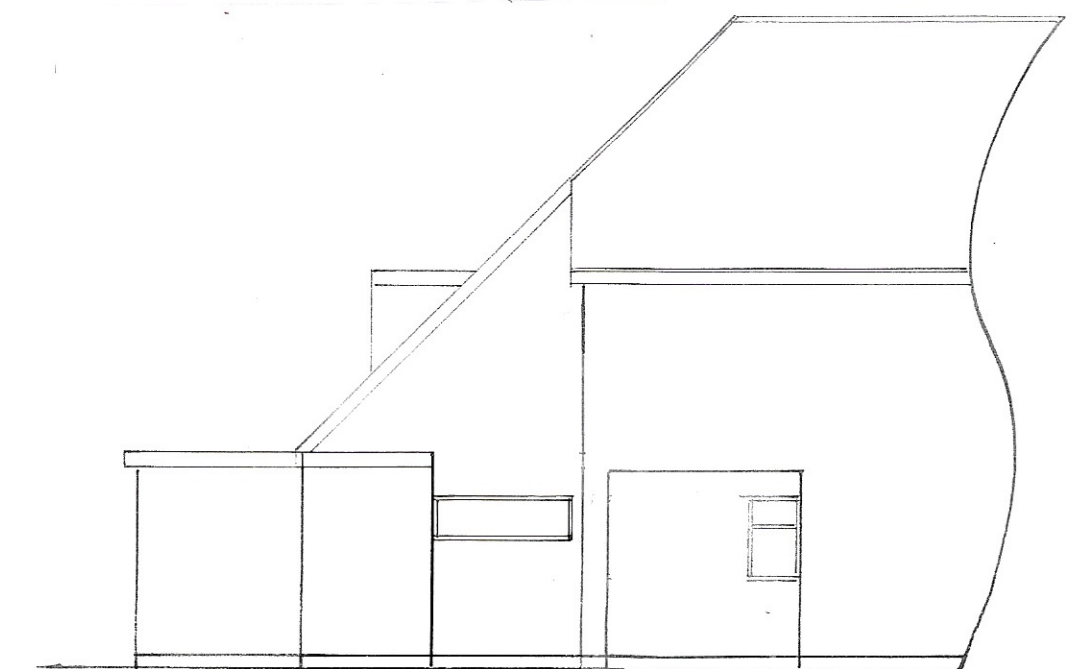

north

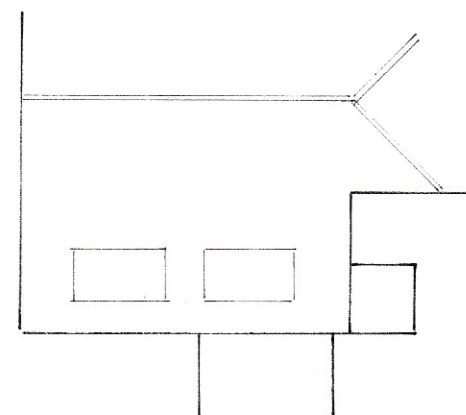

roof plan
1:200

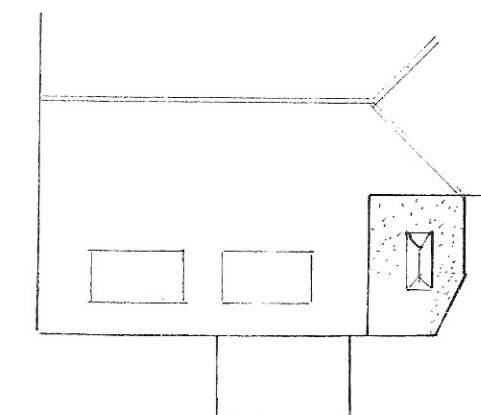

proposed roof plan

sheet 2 of 2

Bryan Butcher
Rainbow Cottage
Nyetimber Lane
Bognor Regis PO21 3JX
01243 266871
07973 233442
bryan.butcher@btinternet.com
www.bryanbutcher.com