



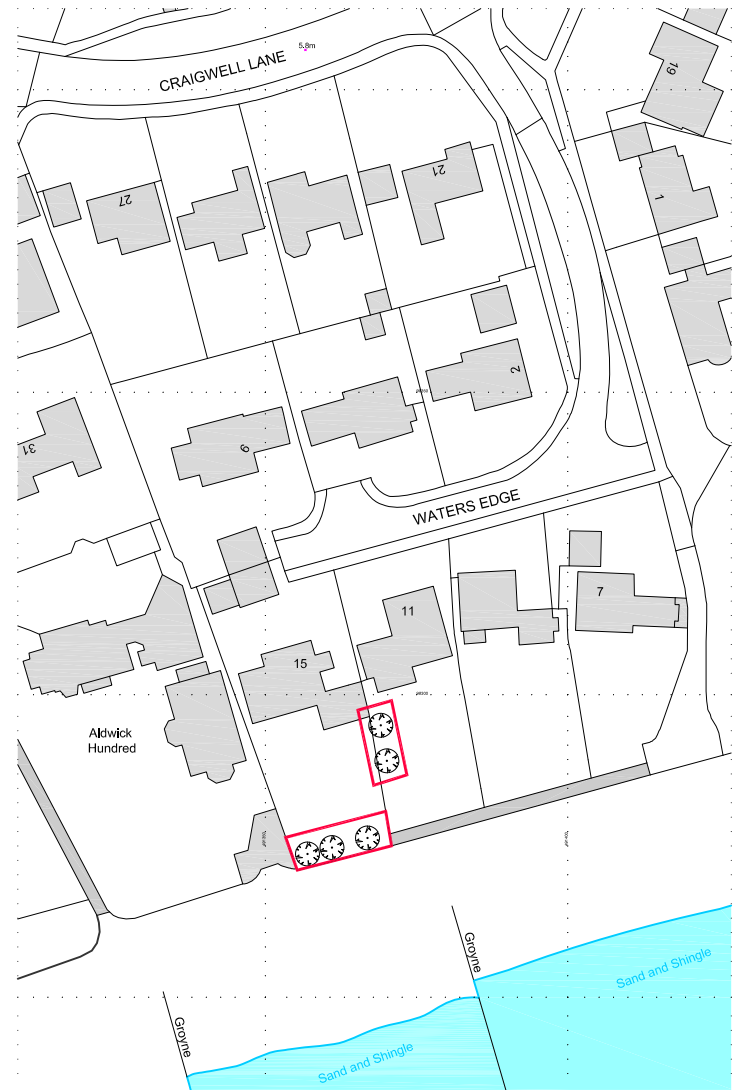

Ordnance Survey, (c) Crown Copyright 2017. All rights reserved. Licence number 100022432
SITE LOCATION PLAN
Scale 1:1250

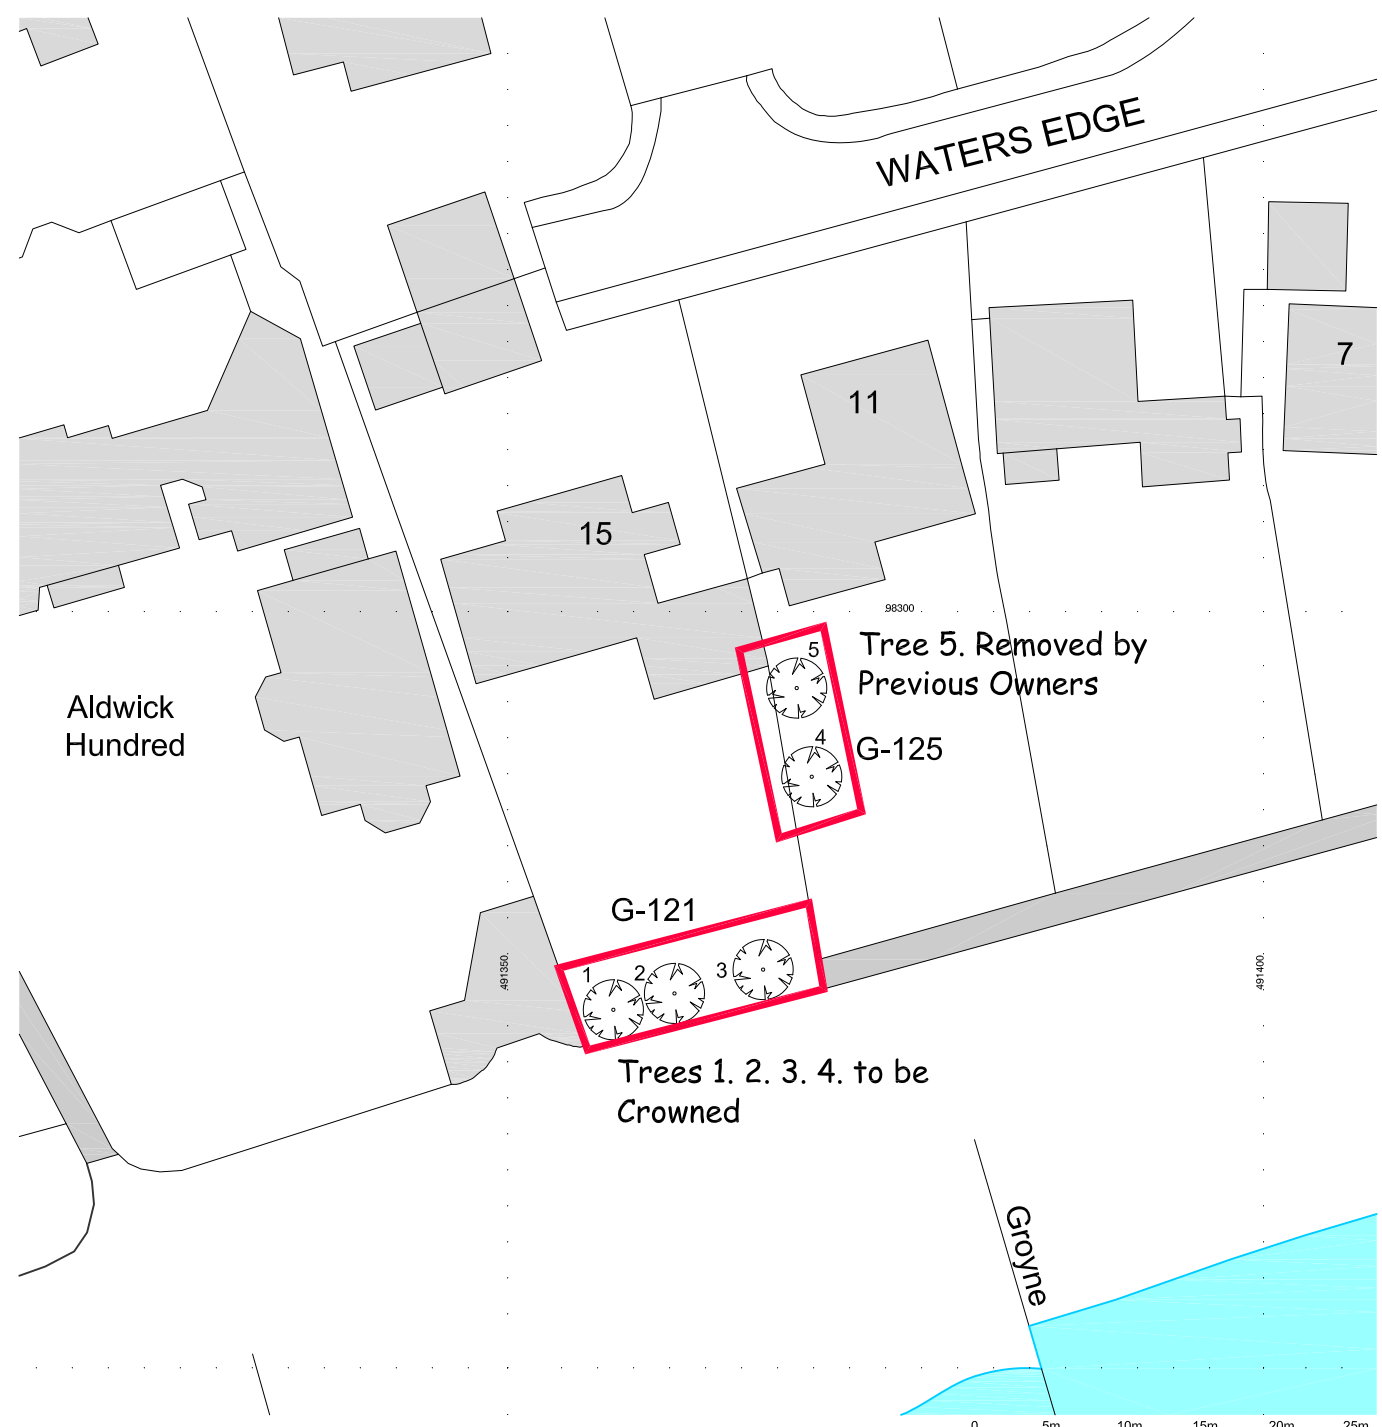


SITE BLOCK PLAN
Scale 1:500

- NOTES:**
- 1. Do not scale this drawing except for Planning purposes.
 - 2. Use figured dimensions only,
 - 3. All dimensions must be checked on site by the contractor prior to commencement of work.
 - 4. All construction details are indicative and are to be checked and confirmed on site and any divergence's are to be agreed with the Contract Administrator.

TPO / AW / 213/10
Trees 1. 2. 3. 4. are Monterey Cypress
Tree 5. Removed By Previous Owners

Crown Reduction to 4 Monterey Cypress
11 & 15 Waters Edge Aldwick. PO21 4AW

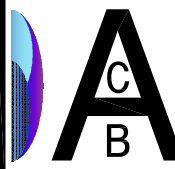

ACB ARCHITECTURAL SERVICES

23 ELCOMBE CLOSE BRACKLESHAM BAY
CHICHESTER WEST SUSSEX PO20 8QZ
07870487367 andy.bell@virgin.net

SITE LOCATION AND BLOCK PLANS					 NORTH
Scale	1:500 - 1:1250	@A3	drawn by	ACB	
Date	19/10/2017		checked	MP	
Drawing Number				0086-01	