





location plan
1 : 1250

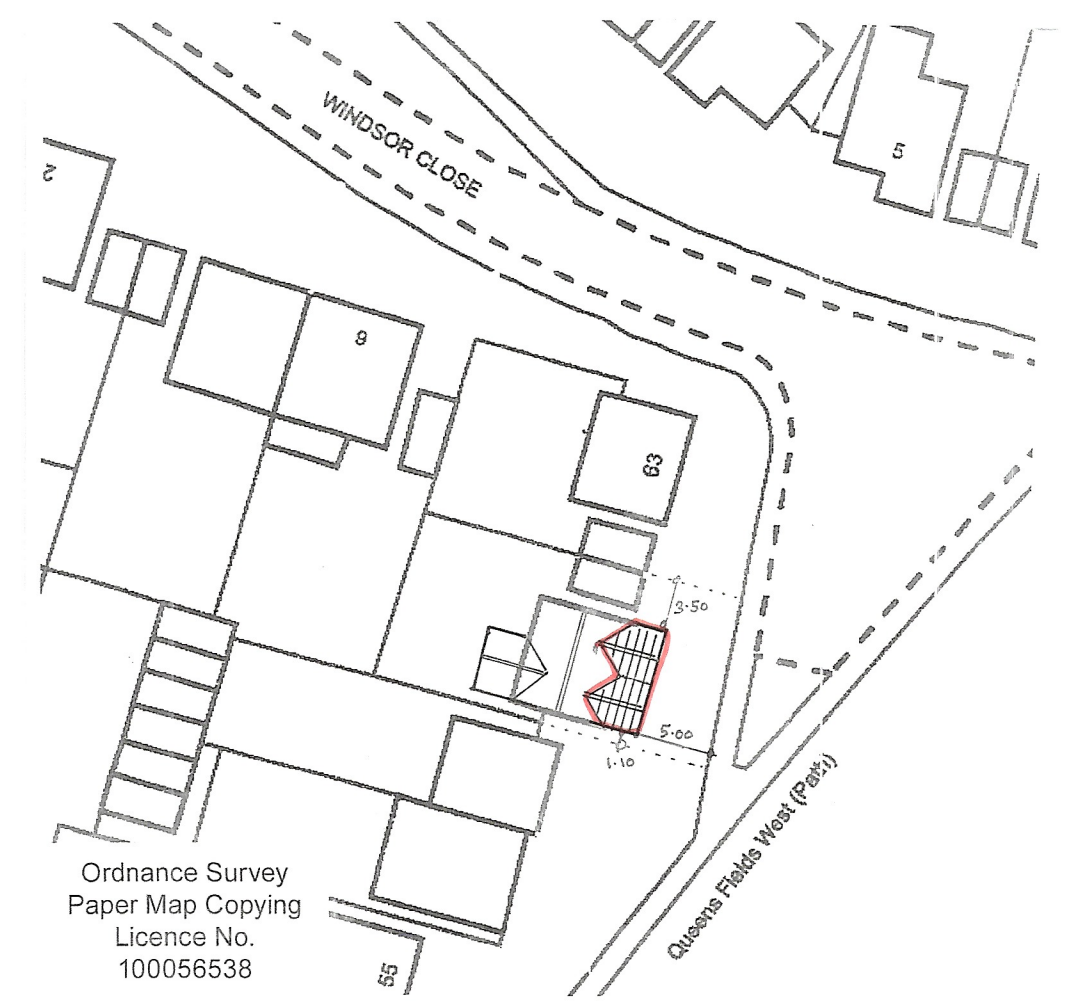

Ordnance Survey
Paper Map Copying
Licence No.
100056538

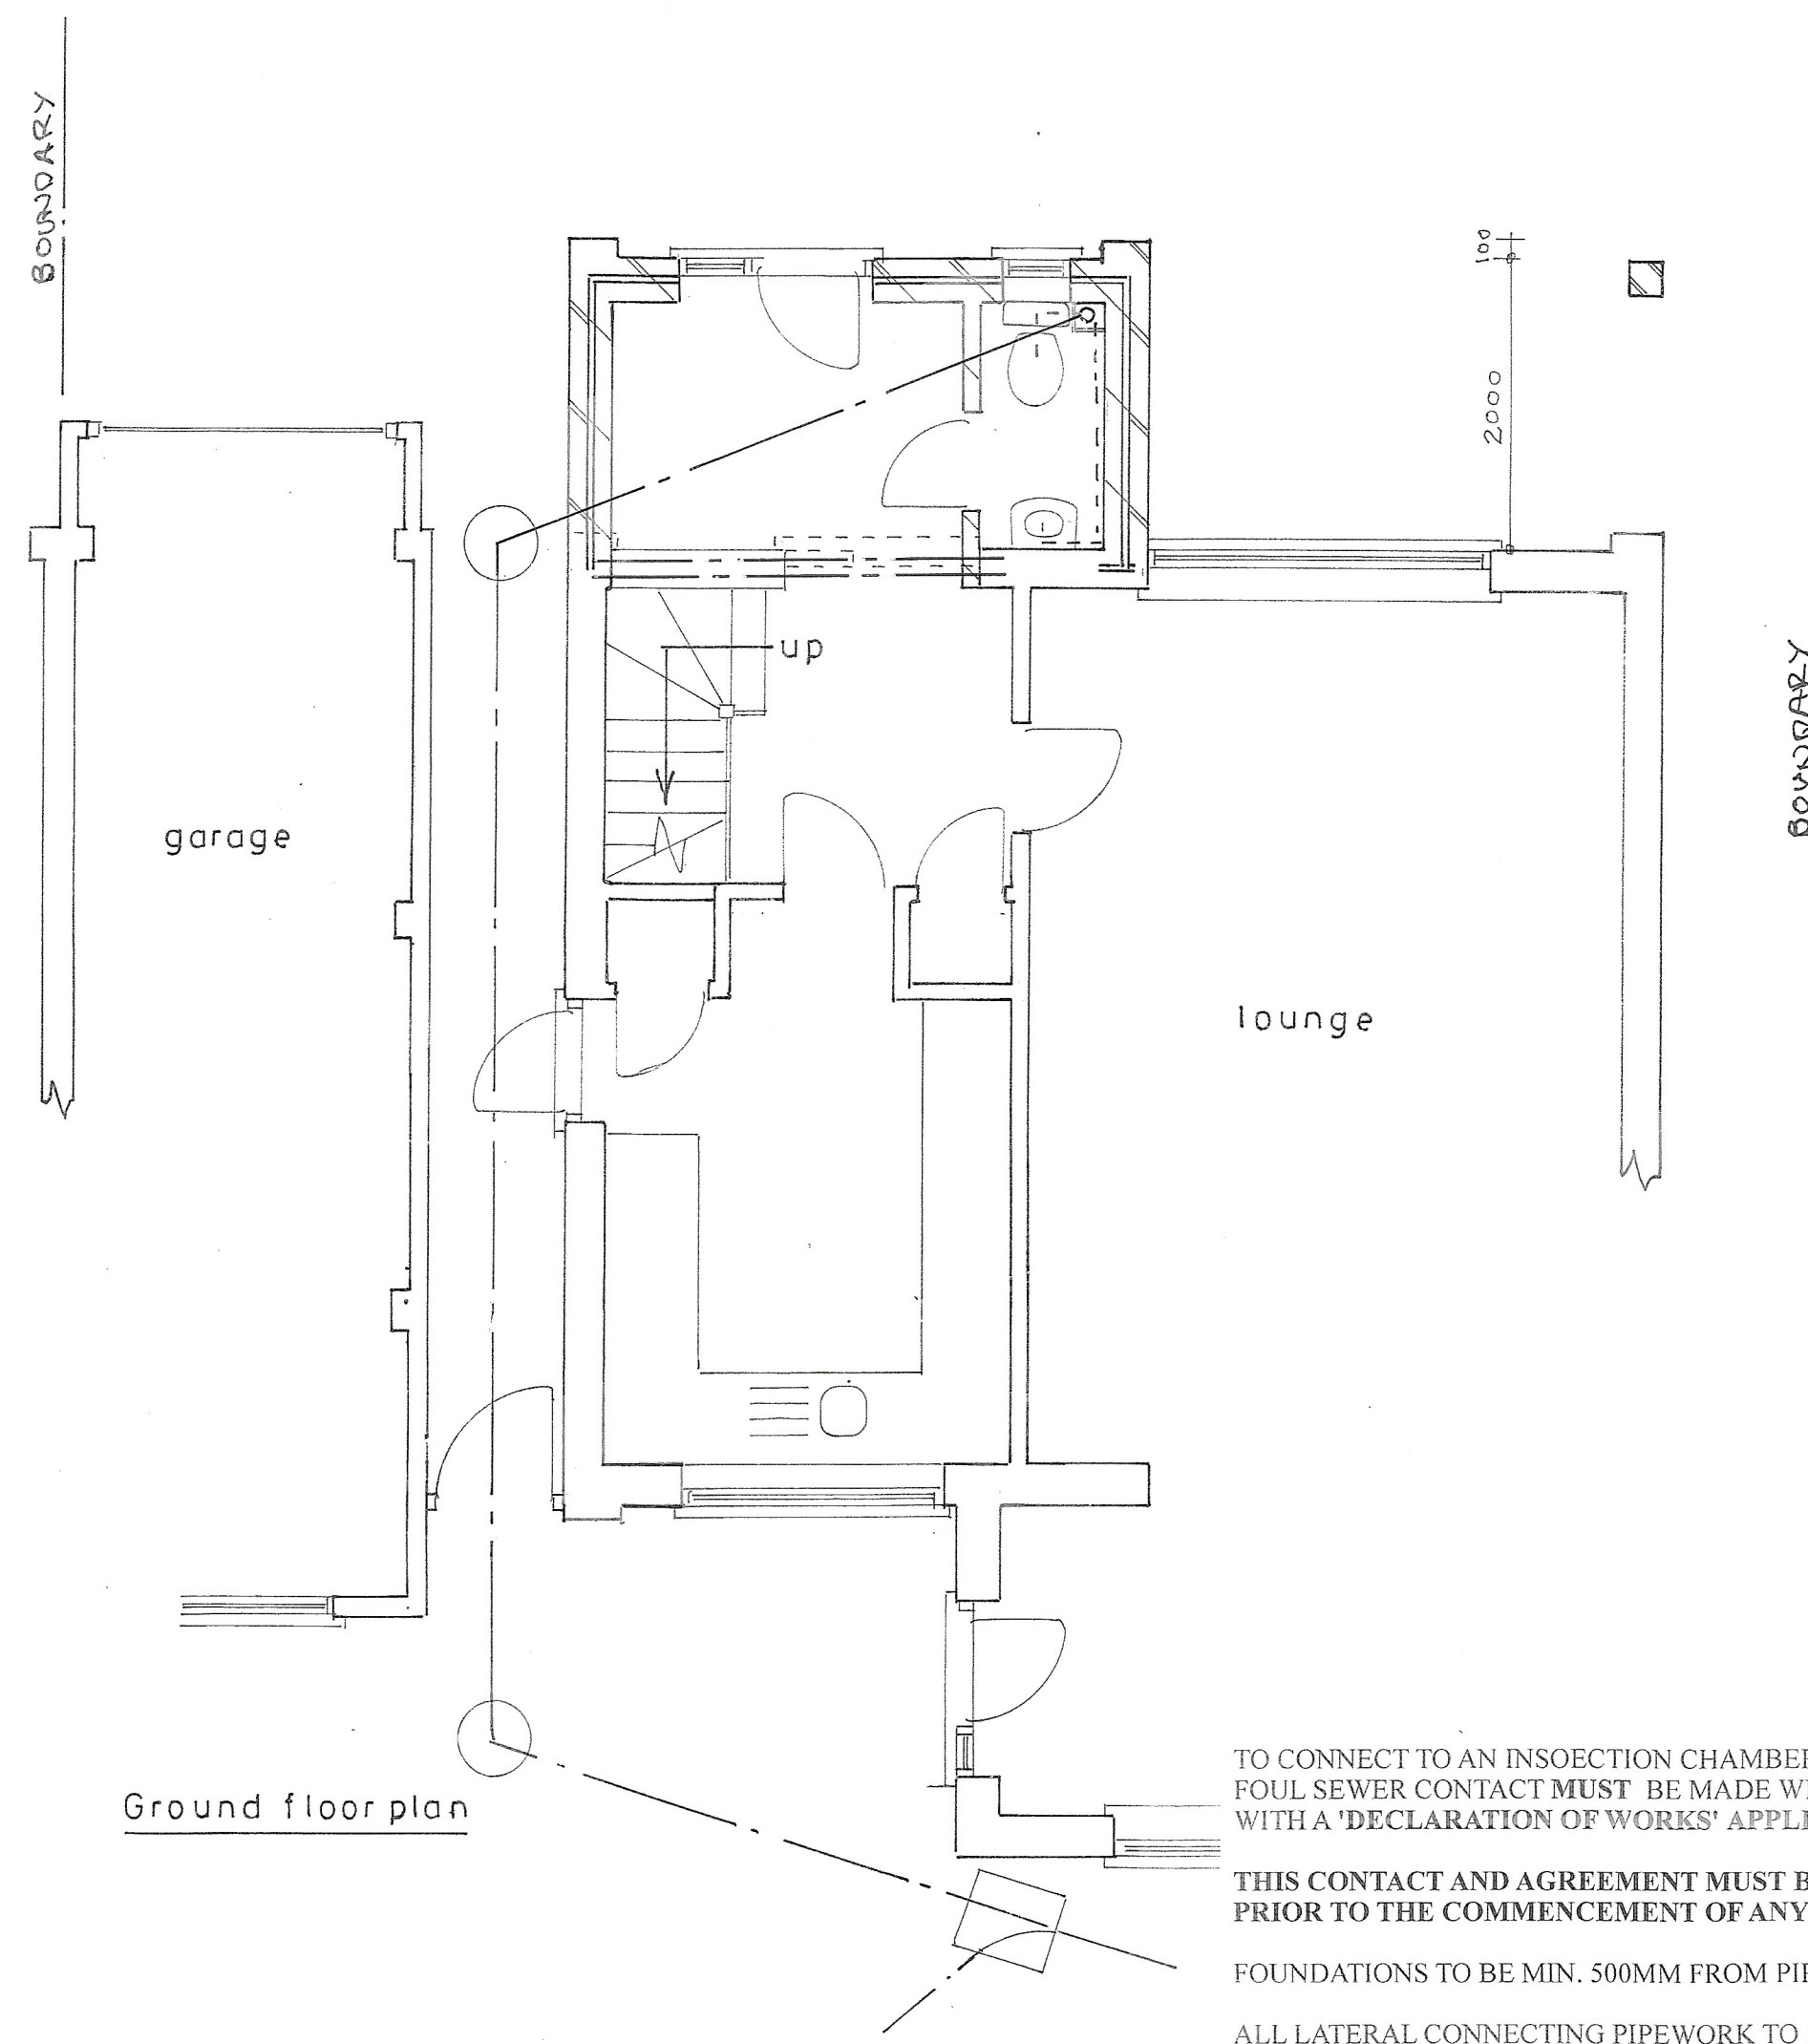

TO CONNECT TO AN INSPECTION CHAMBER 'DEEMED' TO BE ON A
FOUL SEWER CONTACT MUST BE MADE WITH SOUTHERN WATER
WITH A 'DECLARATION OF WORKS' APPLICATION OR 'BUILD-OVER AGREEMENT'.

THIS CONTACT AND AGREEMENT MUST BE CARRIED OUT
PRIOR TO THE COMMENCEMENT OF ANY BUILDING WORK.

FOUNDATIONS TO BE MIN. 500MM FROM PIPE AND MIN. 150MM BELOW INVERT.

ALL LATERAL CONNECTING PIPEWORK TO BE LAID IN CLAY 'HEPSLEVE' PIPES.

Proposed

PROPOSED TWO STOREY EXTENSION AT 61, QUEENS FIELDS WEST, WEST MEADS FOR MR. & MRS. M. HARDING.

sheet 1 a of 3

Bryan Butcher
Rainbow Cottage
Nyetimber Lane
Bognor Regis PO21 3JX
01243 266871
07973 233442
bryan.butcher@btinternet.com
www.bryanbutcher.com