


BOUNDARY




south

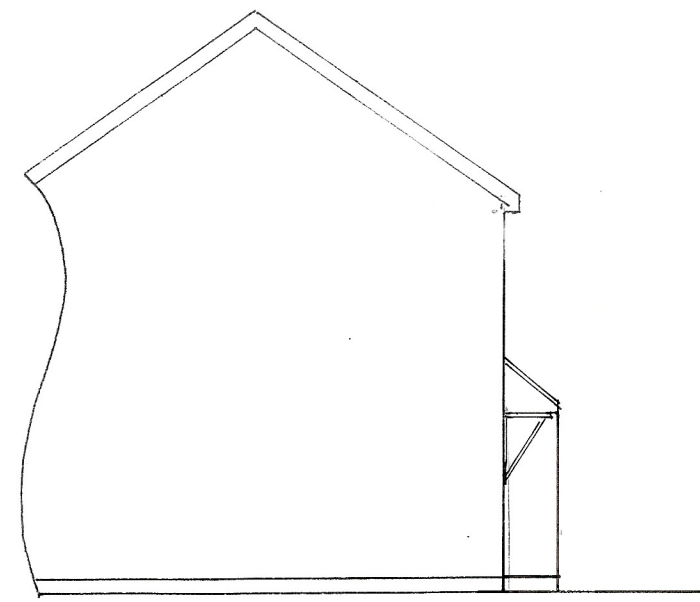


east

1 : 100

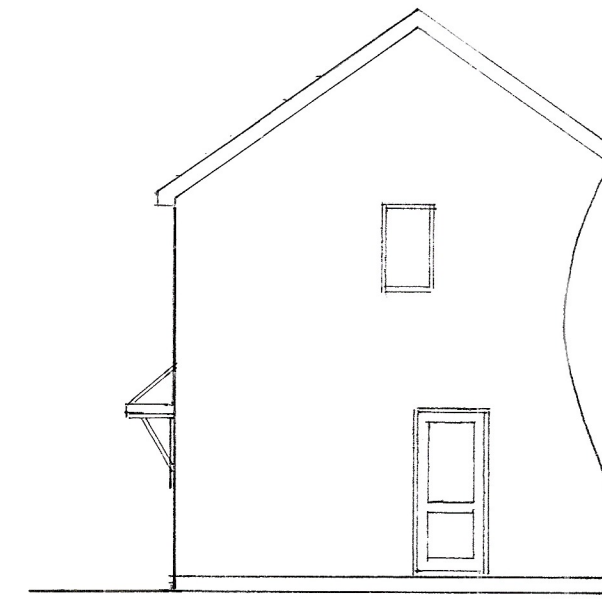


north

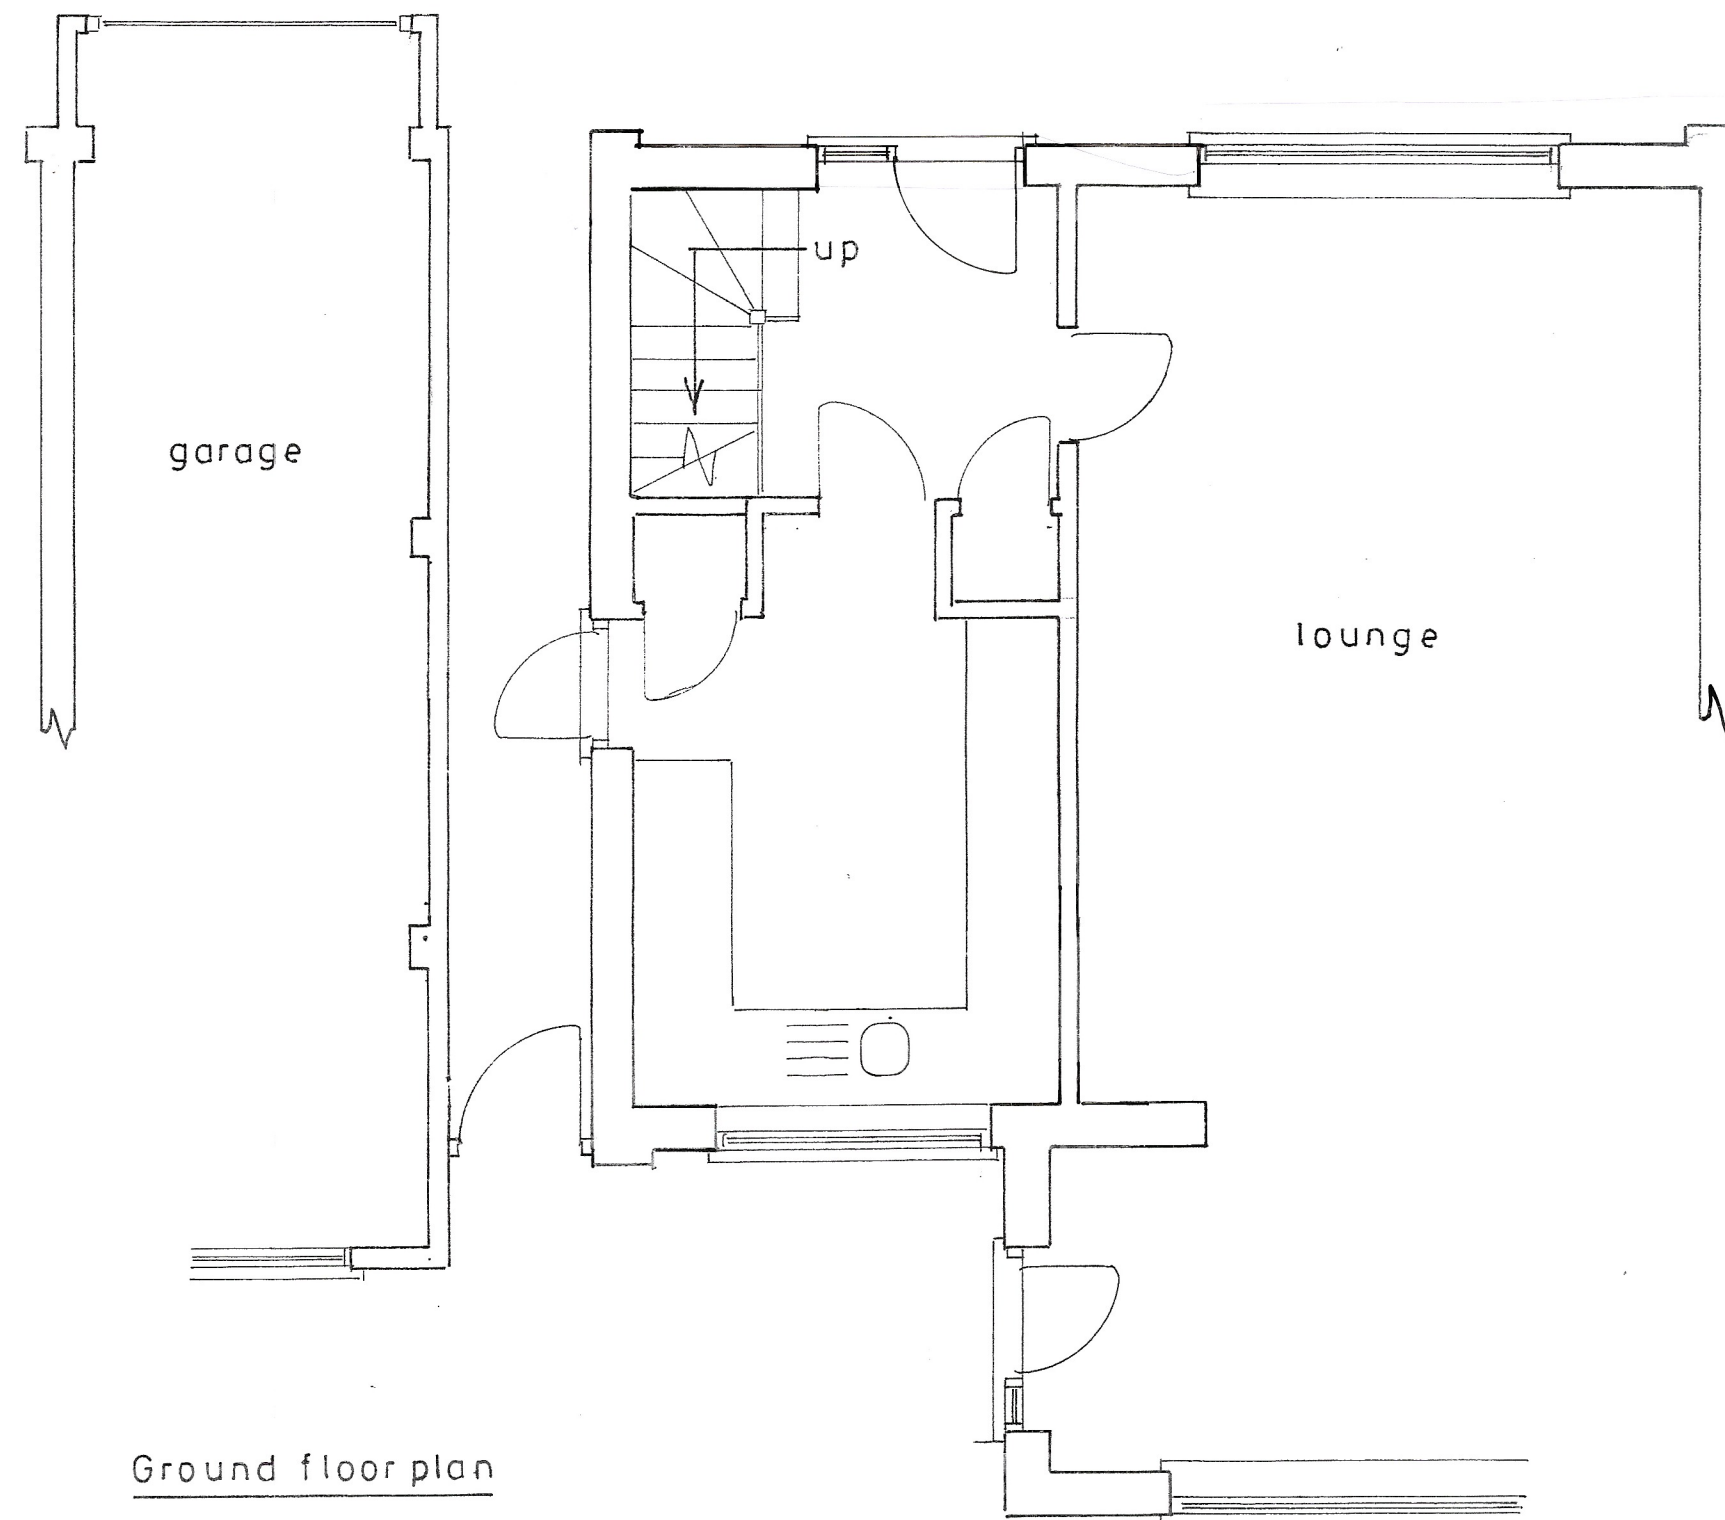


Ground floor plan

1 : 50

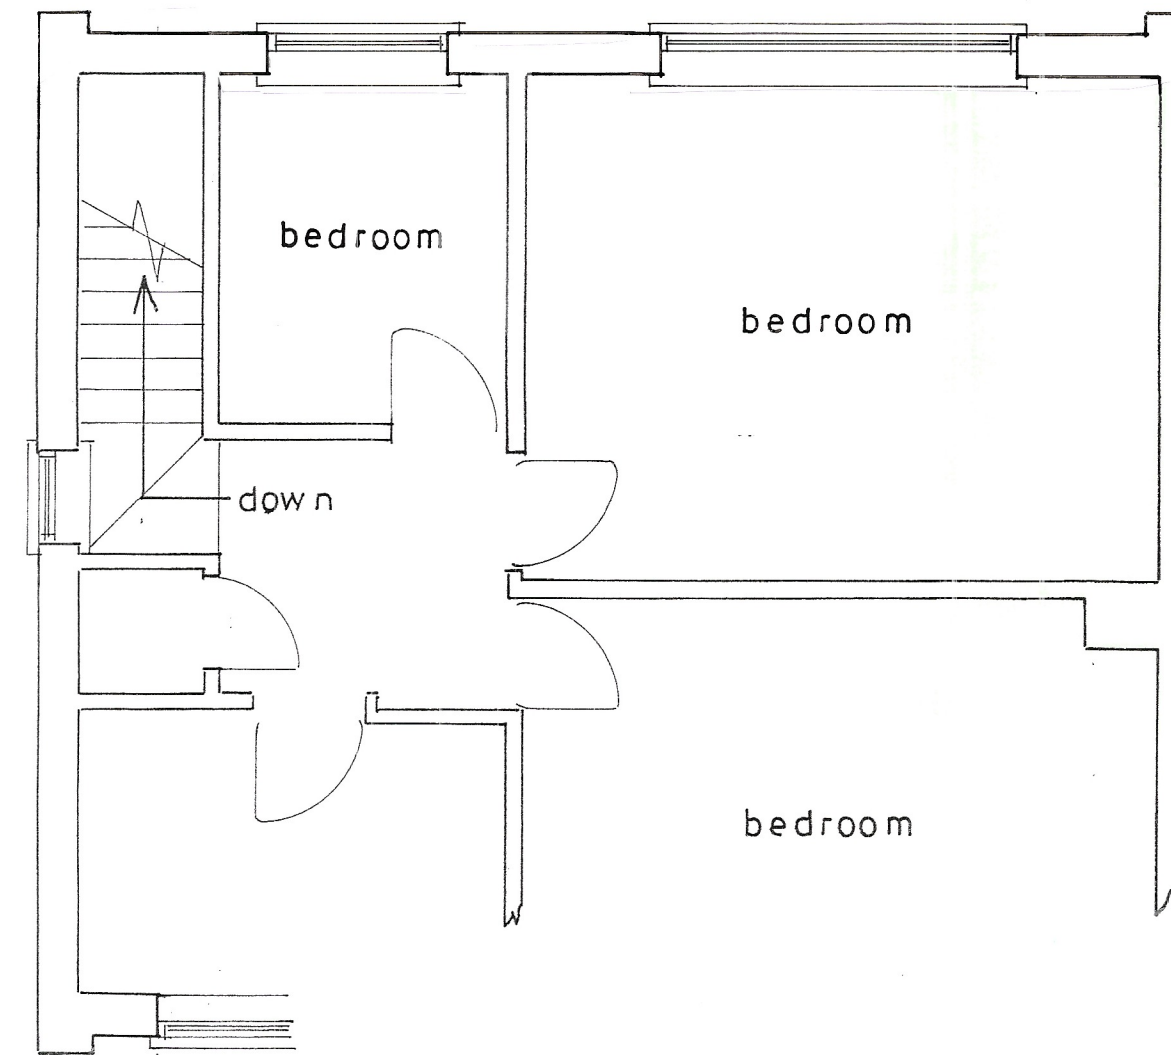


1st floor plan

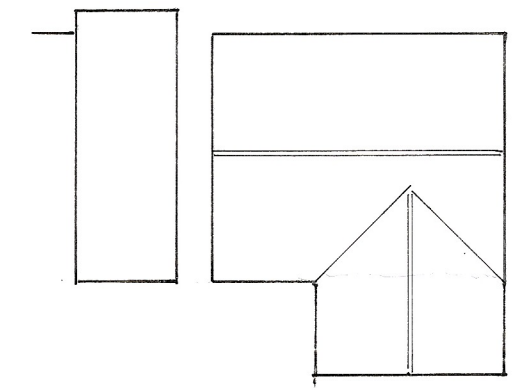

roof plan

1 : 200

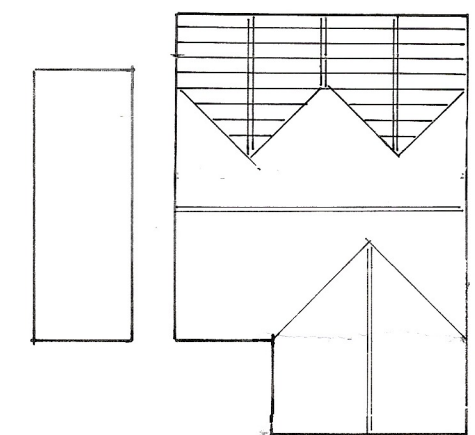

proposed roof plan

Existing

PROPOSED TWO STOREY EXTENSION AT 61, QUEENS FIELDS WEST, WEST MEADS
FOR MR. & MRS. M. HARDING.

sheet 3a of 3

Bryan Butcher
Rainbow Cottage
Nyetimber Lane
Bognor Regis PO21 3JX
01243 266871
07973 233442
bryan.butcher@btinternet.com
www.bryanbutcher.com