
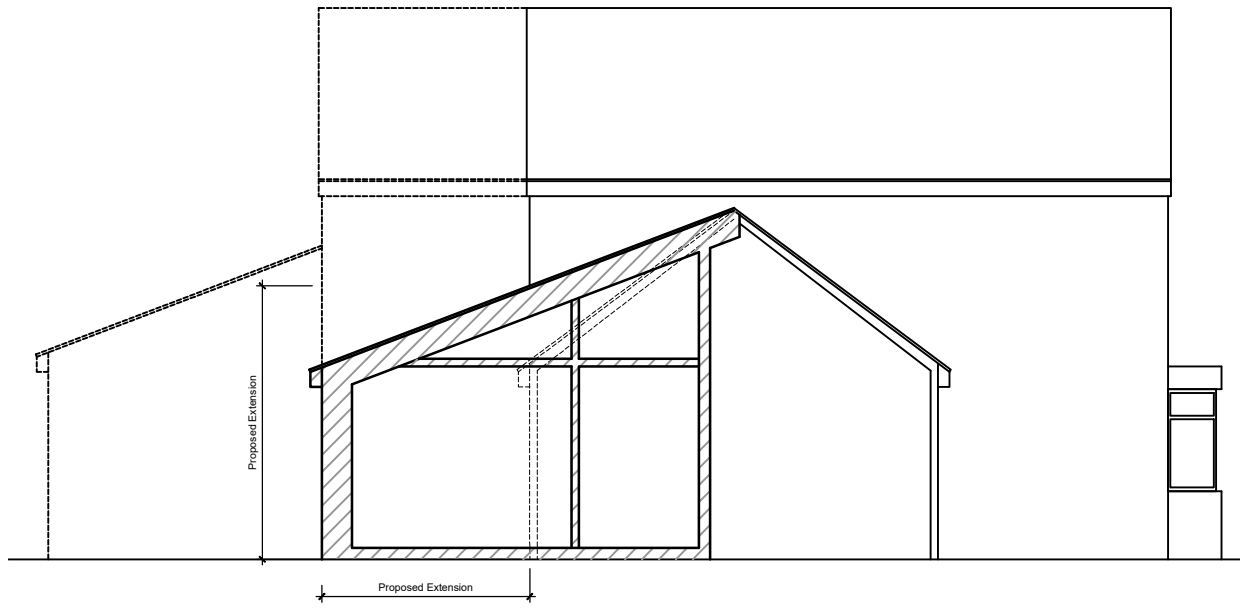
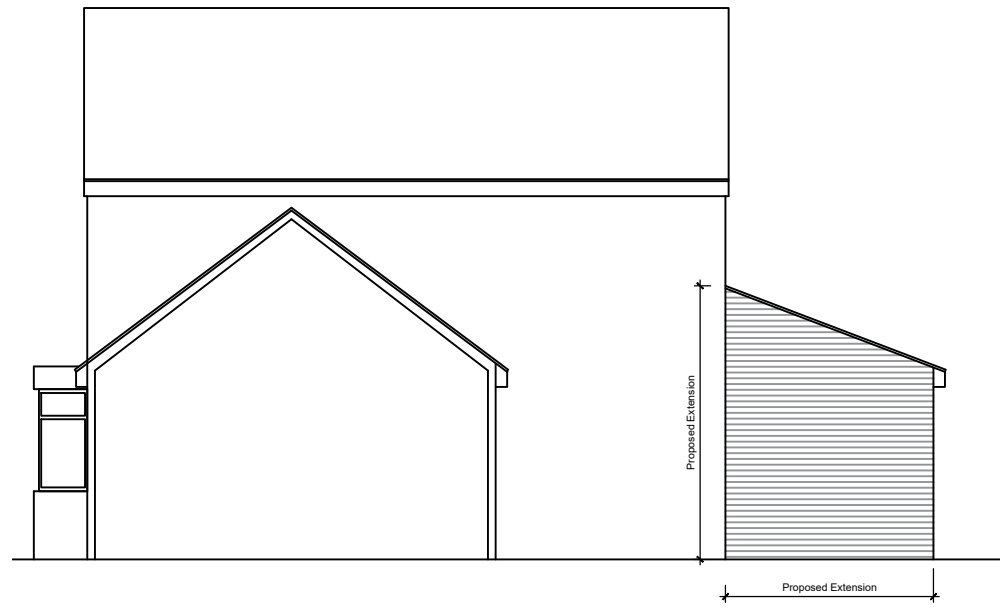
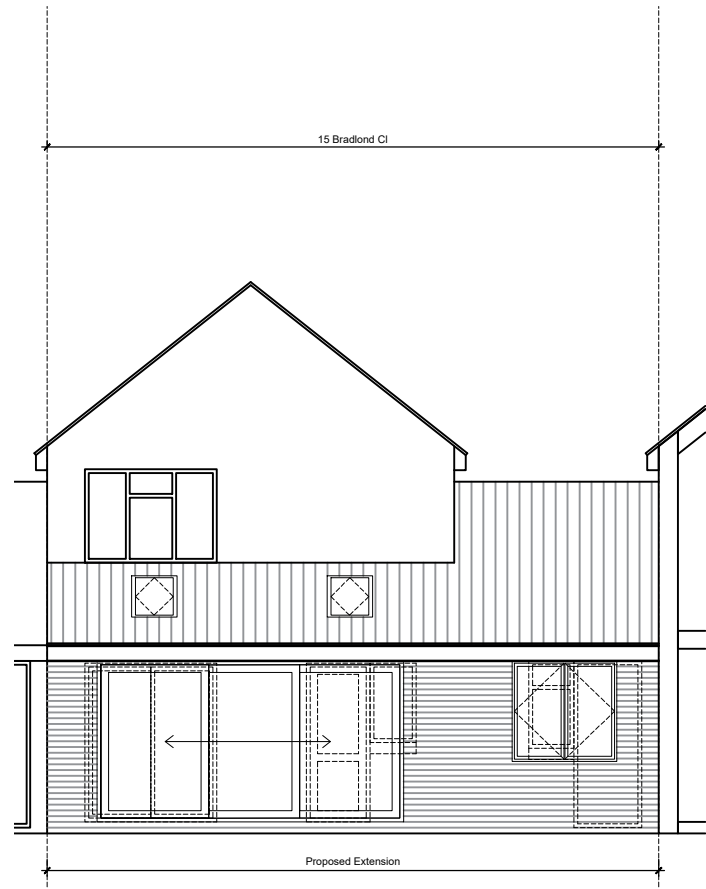
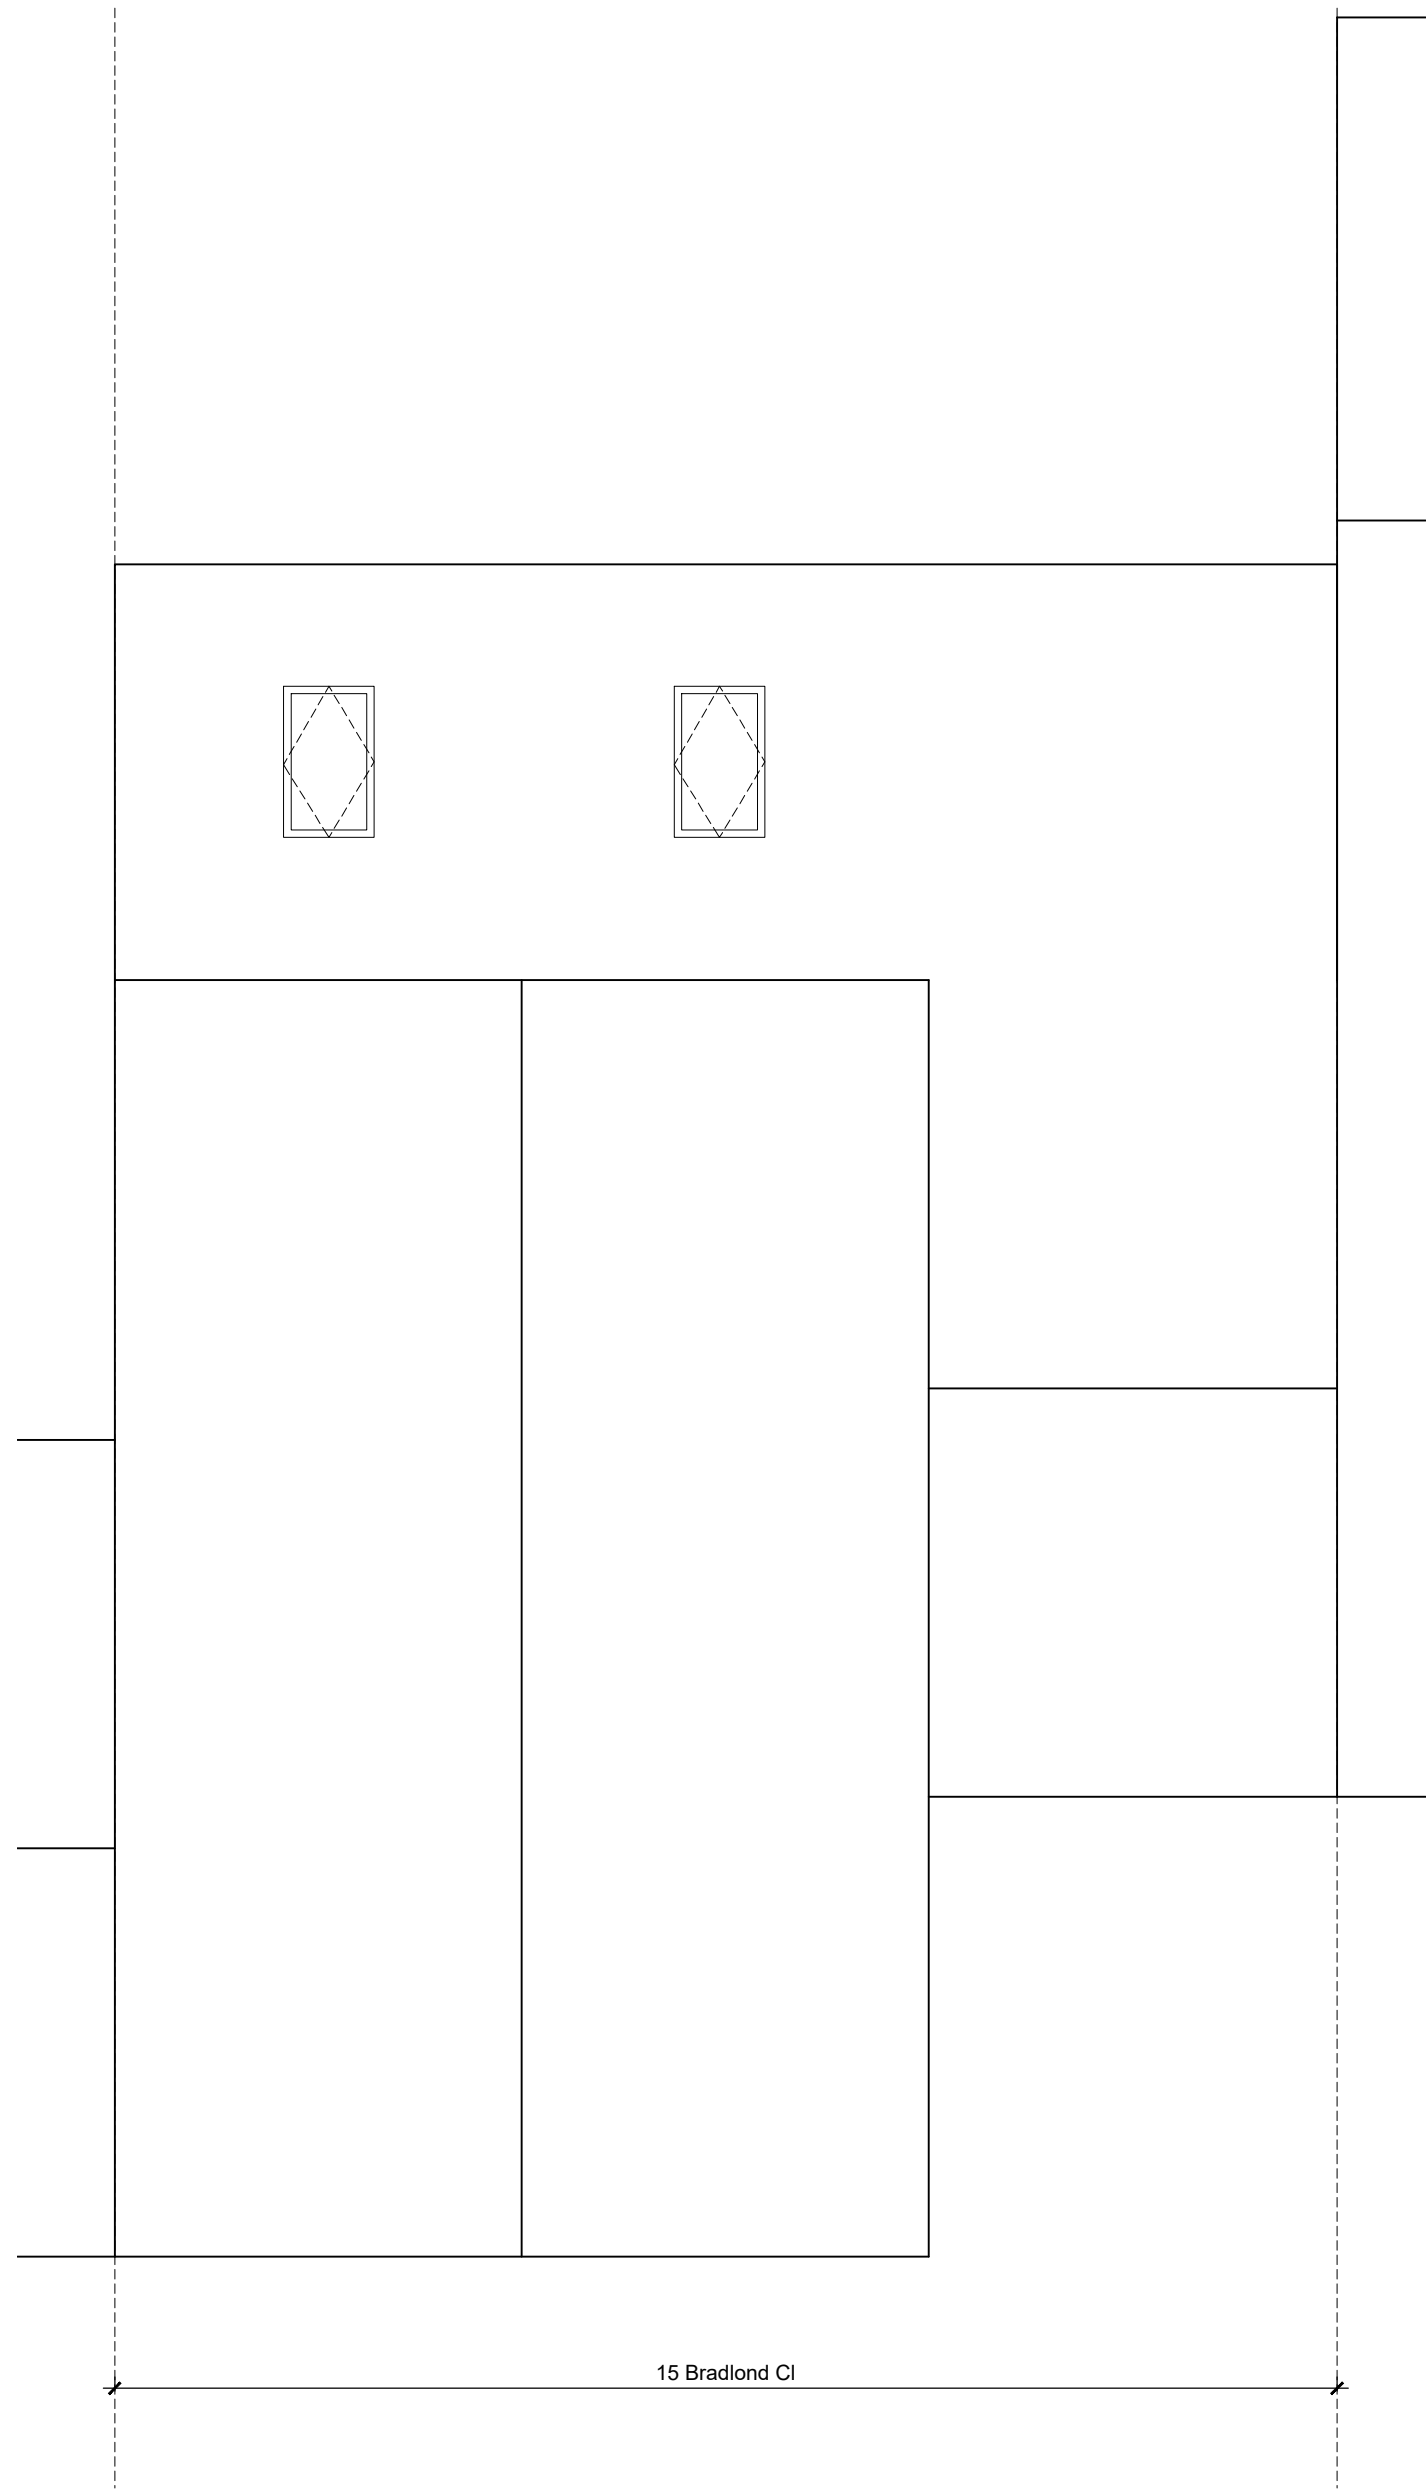
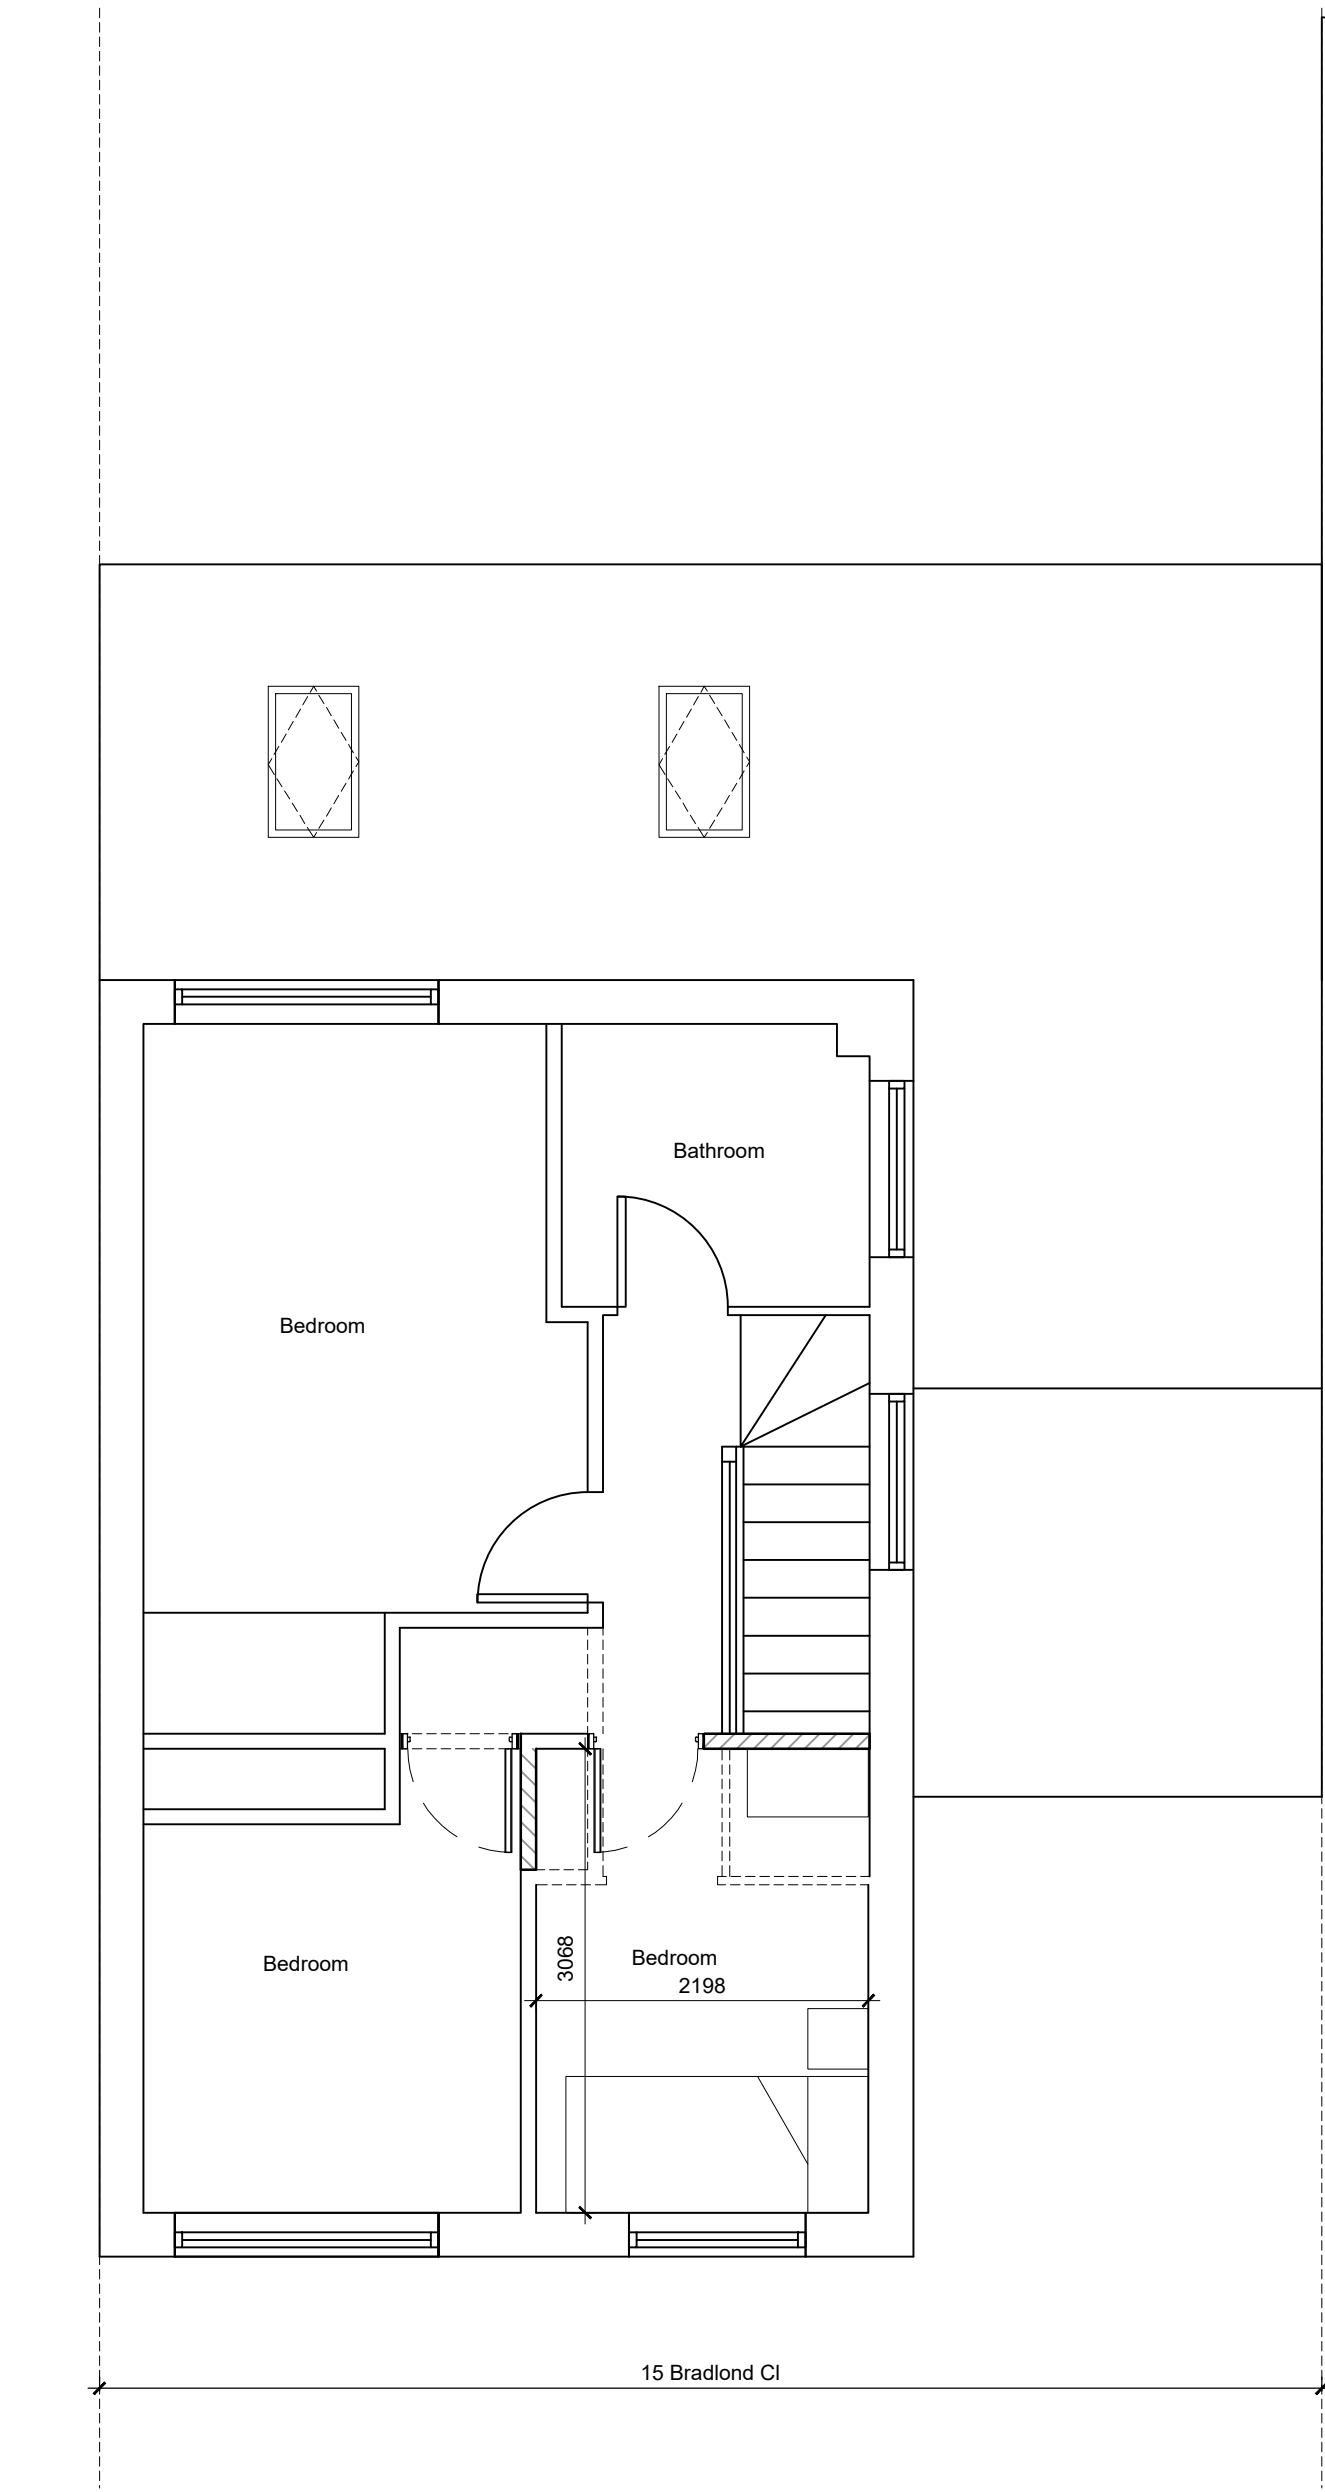


CDM 2015 Health & Safety Information

This information relates only to 'Significant Hazards' identified on this drawing and is to be read in conjunction with the Designer's Hazard Register.

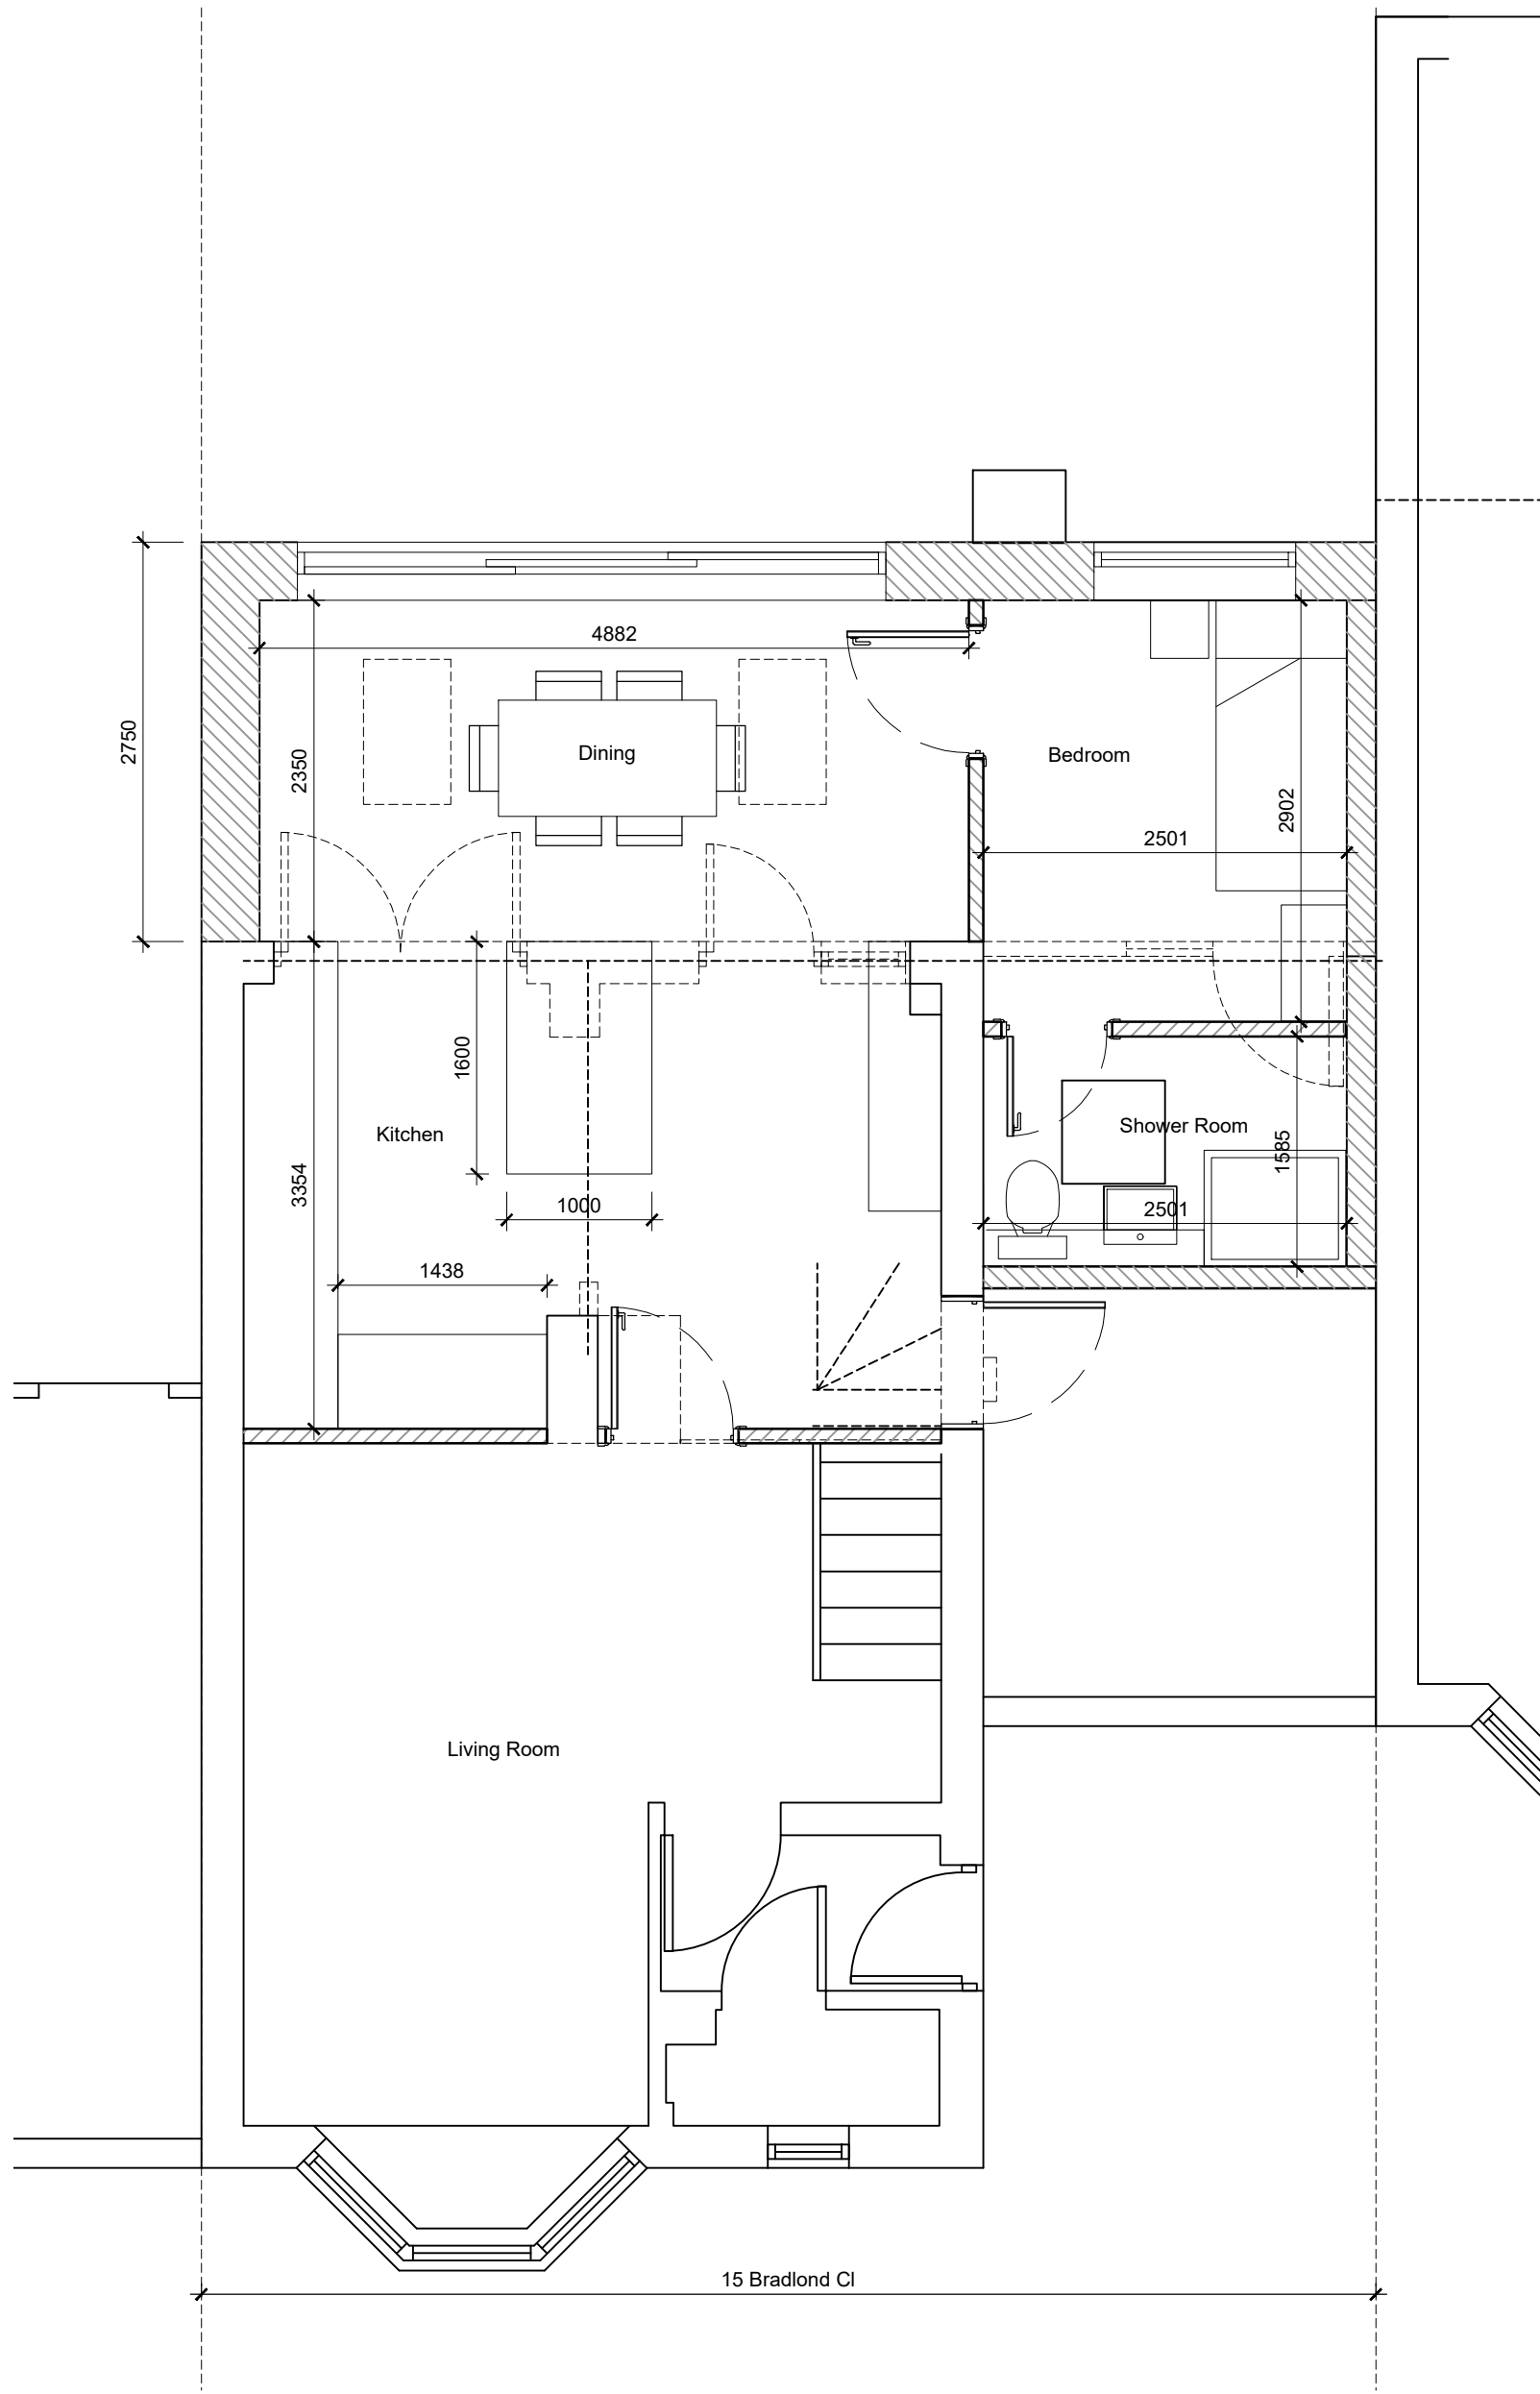

Rev	Date	Revision Details	Dr	Ch
-----	------	------------------	----	----

Client's Name
Victoria Coe

Job Title
15 Bradlond Close

Drawing Title
Proposed Plans and Elevations

Scale
1:50 @ A1 / 1:100 @ A3

metres 1 2 3 4 5

Drawn	Checked	Date
SM	SM	27.05.22

Job No	Drawing No	Rev
2022	5-0203	

Status

APPROVAL