


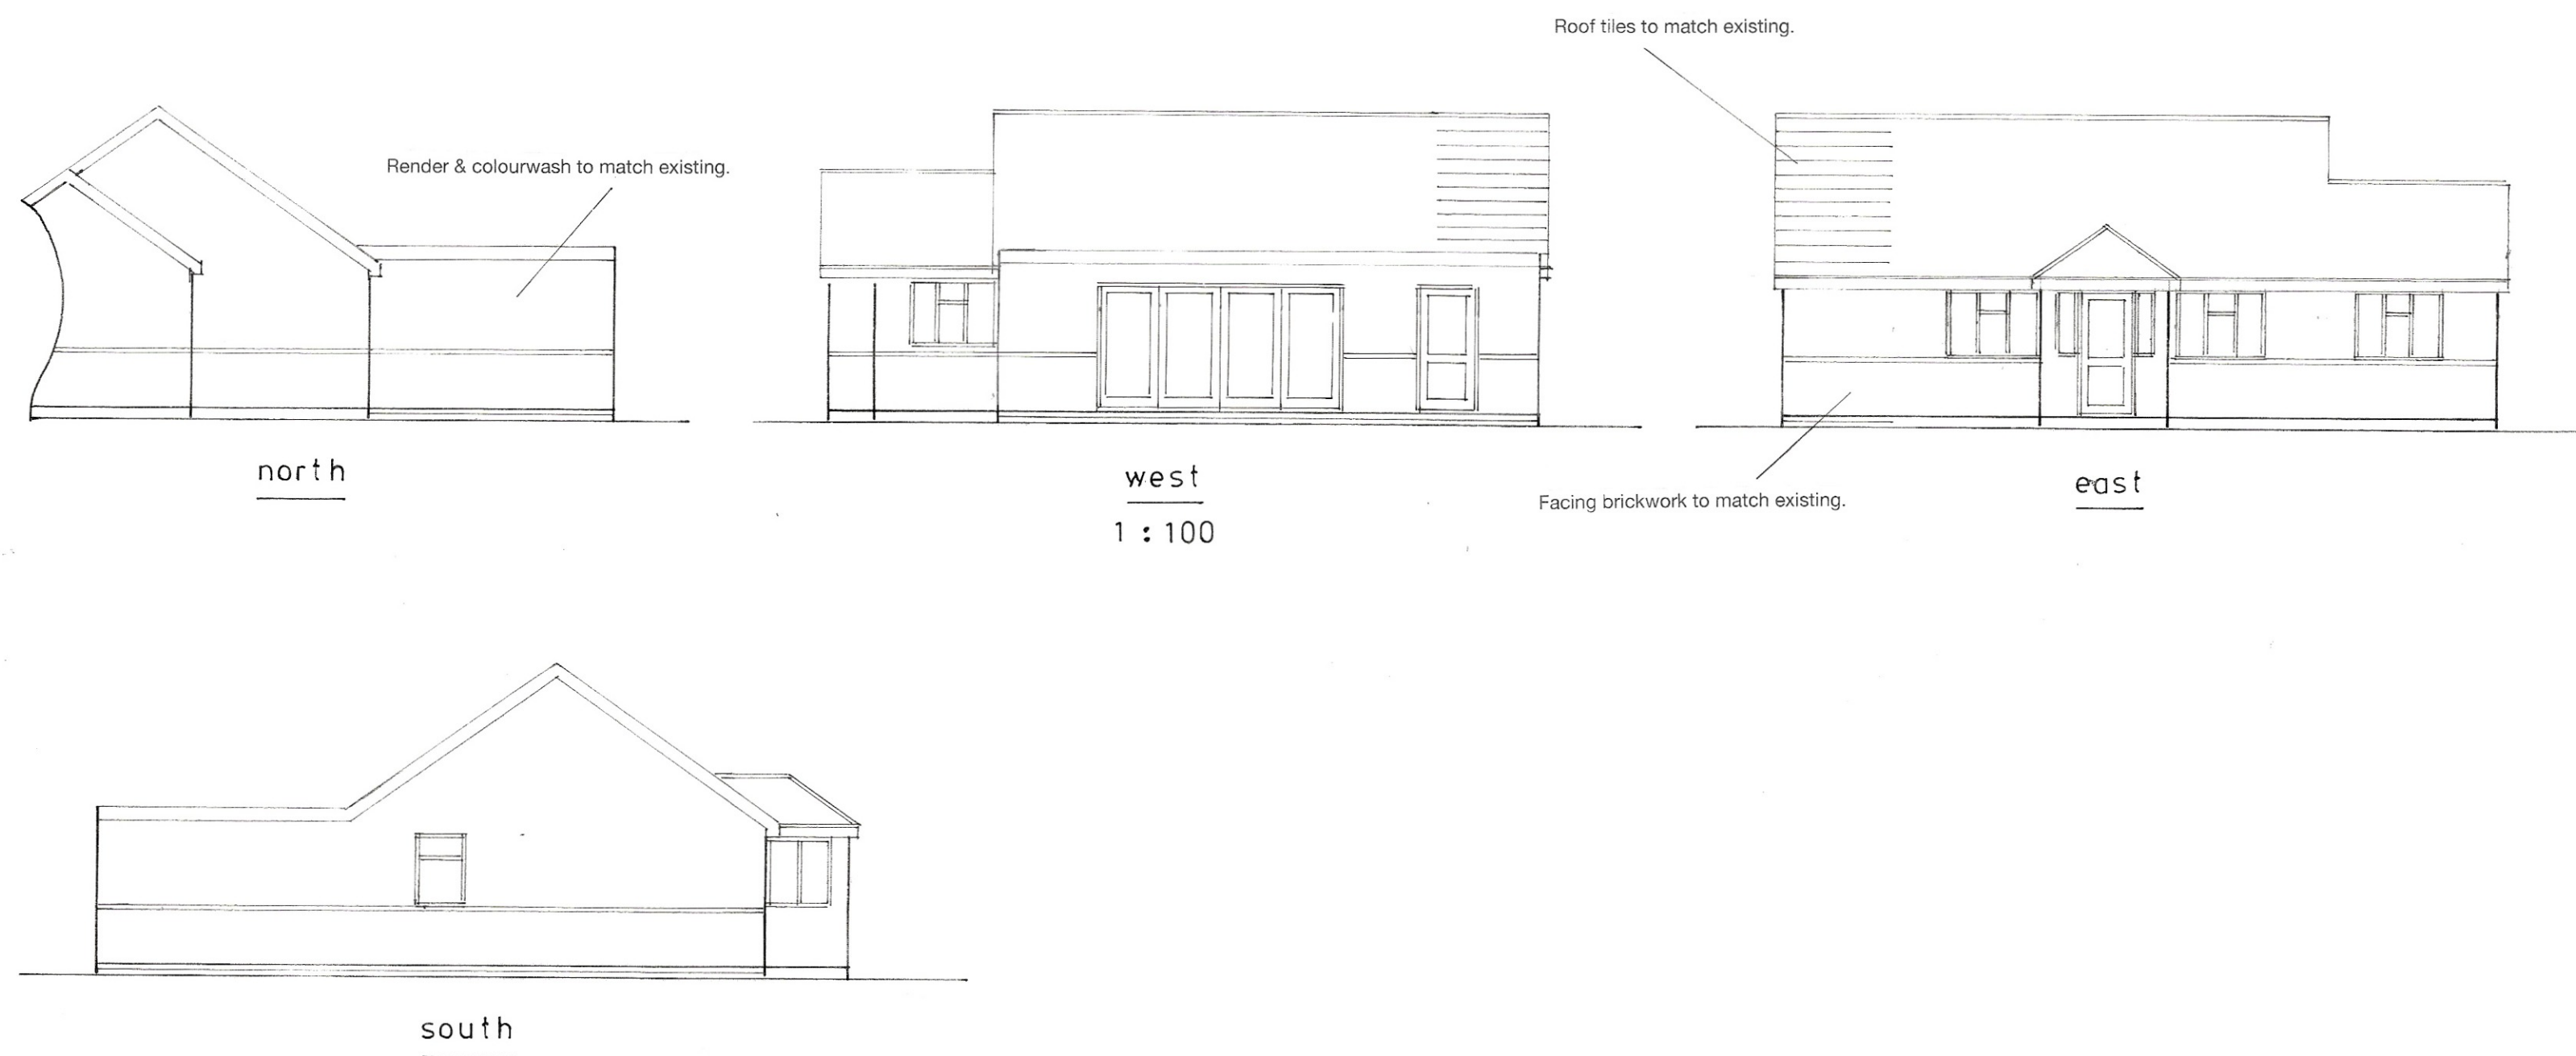

Proposed

PROPOSED SINGLE STOREY EXTENSION AT 15, SEFTON AVE., ROSE GREEN  
FOR MR. M. LOWE.

sheet 2 of 3

Bryan Butcher  
Rainbow Cottage  
Nyetimber Lane  
Bognor Regis PO21 3JX  
01243 266871  
07973 233442  
bryan.butcher@btinternet.com  
www.bryanbutcher.com