



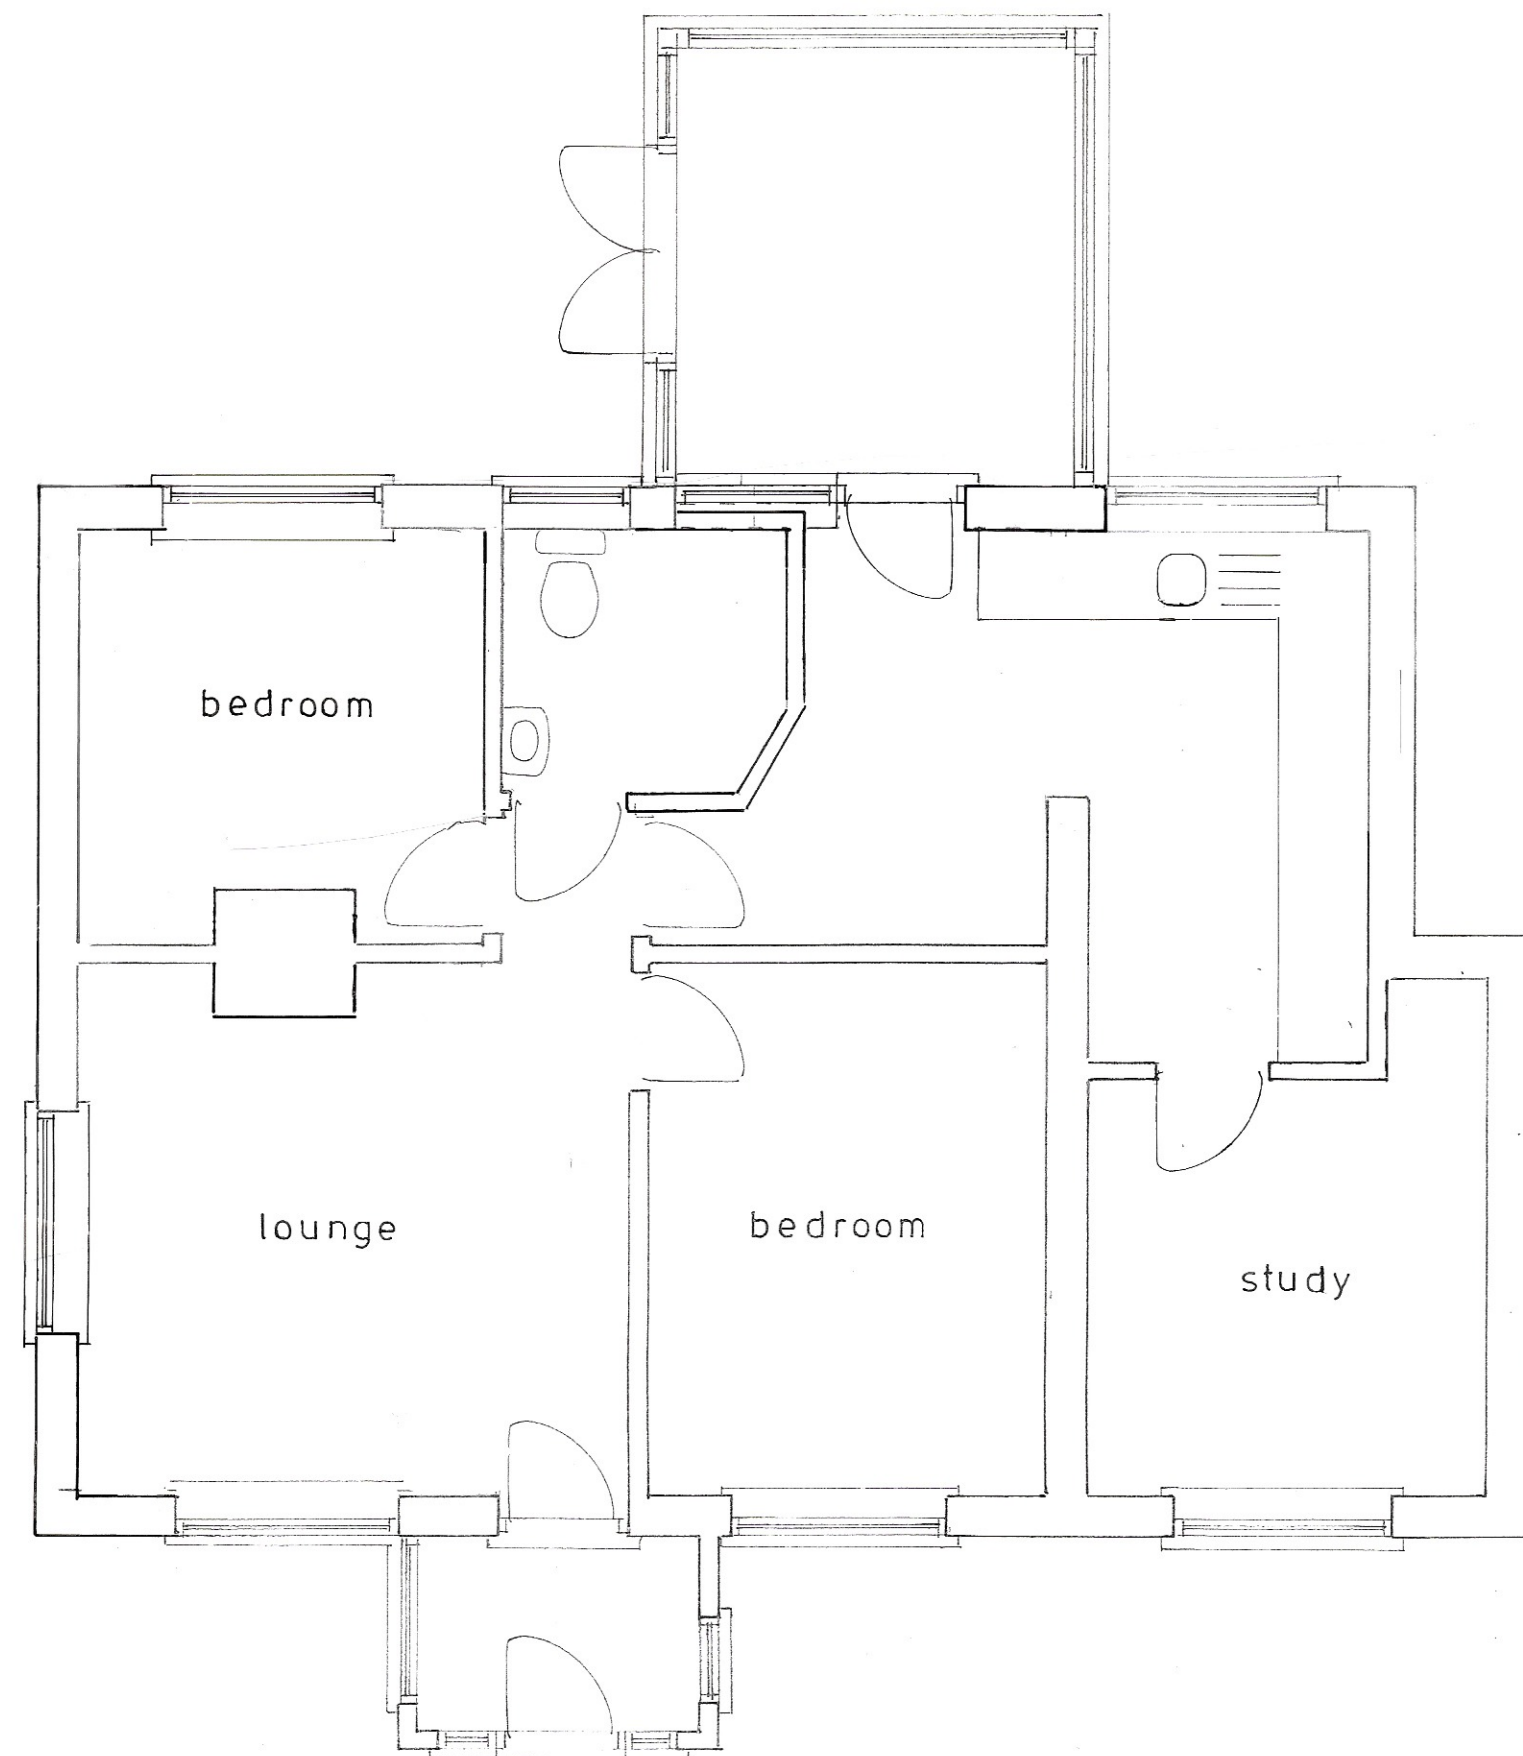

Existing


PROPOSED SINGLE STOREY EXTENSION AT 15, SEFTON AVE., ROSE GREEN
FOR MR. M. LOWE.

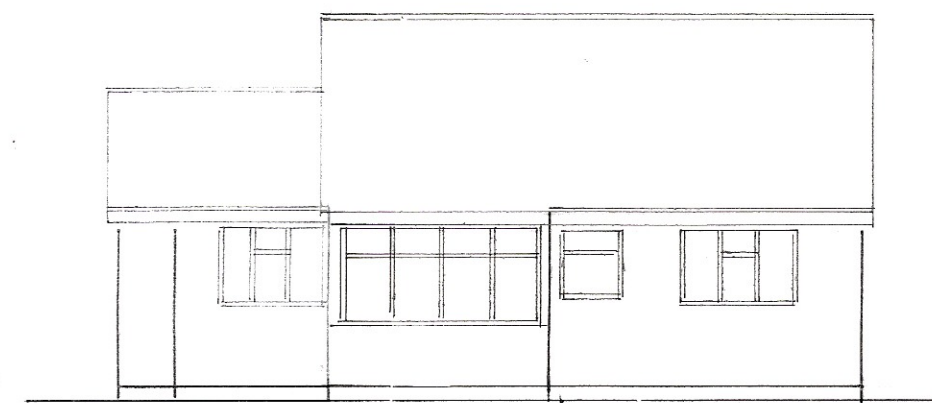


west
1 : 100




east

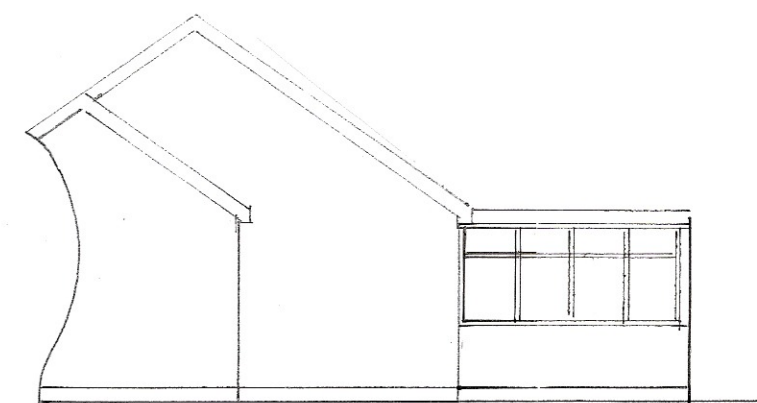


north

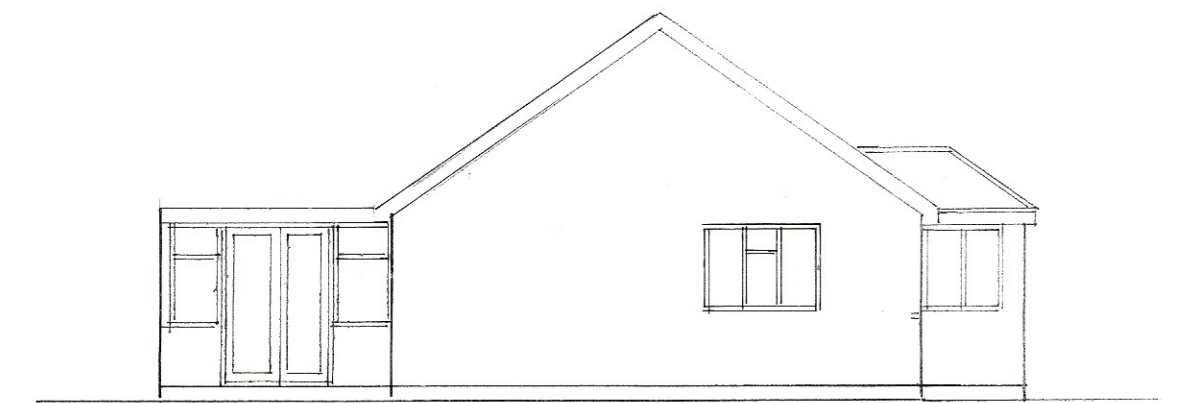

south

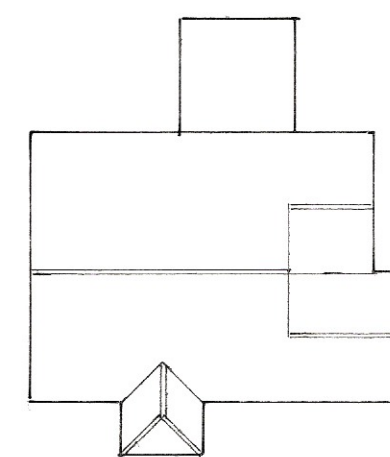

roof plan
1 : 200

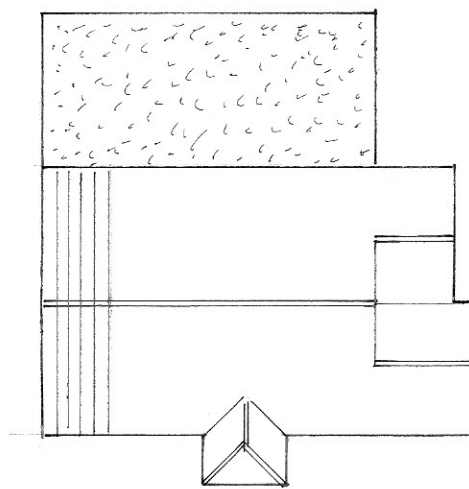

proposed roof plan

sheet 3 of 3

Bryan Butcher
Rainbow Cottage
Nyetimber Lane
Bognor Regis PO21 3JX
01243 266871
07973 233442
bryan.butcher@btinternet.com
www.bryanbutcher.com