




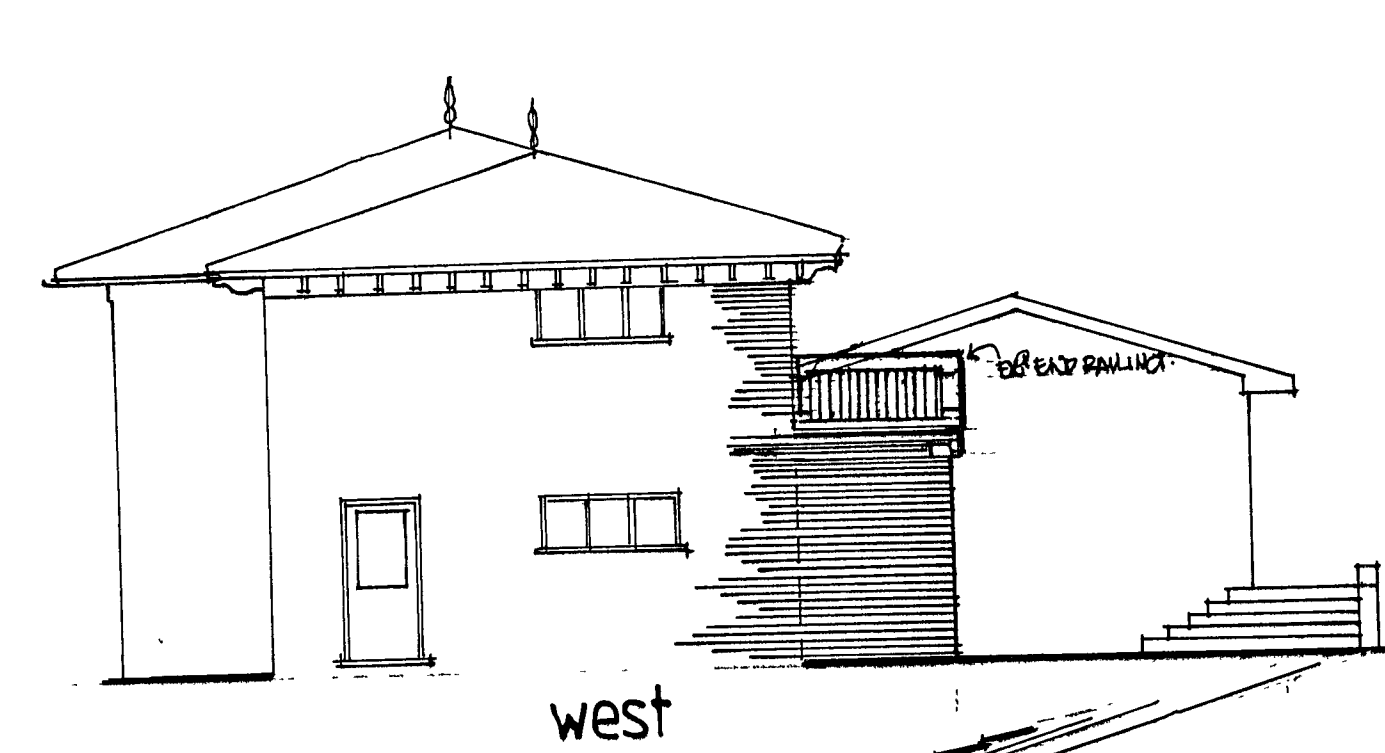


west

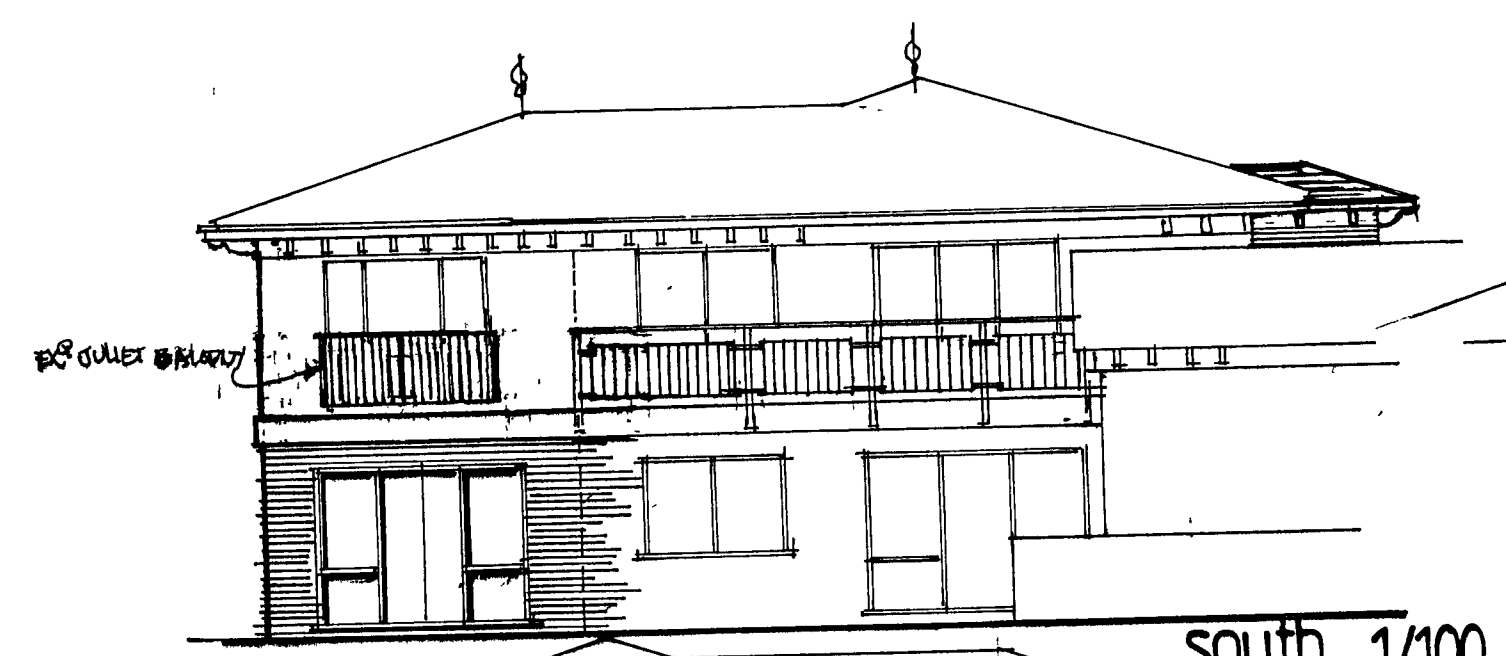

south 1/100

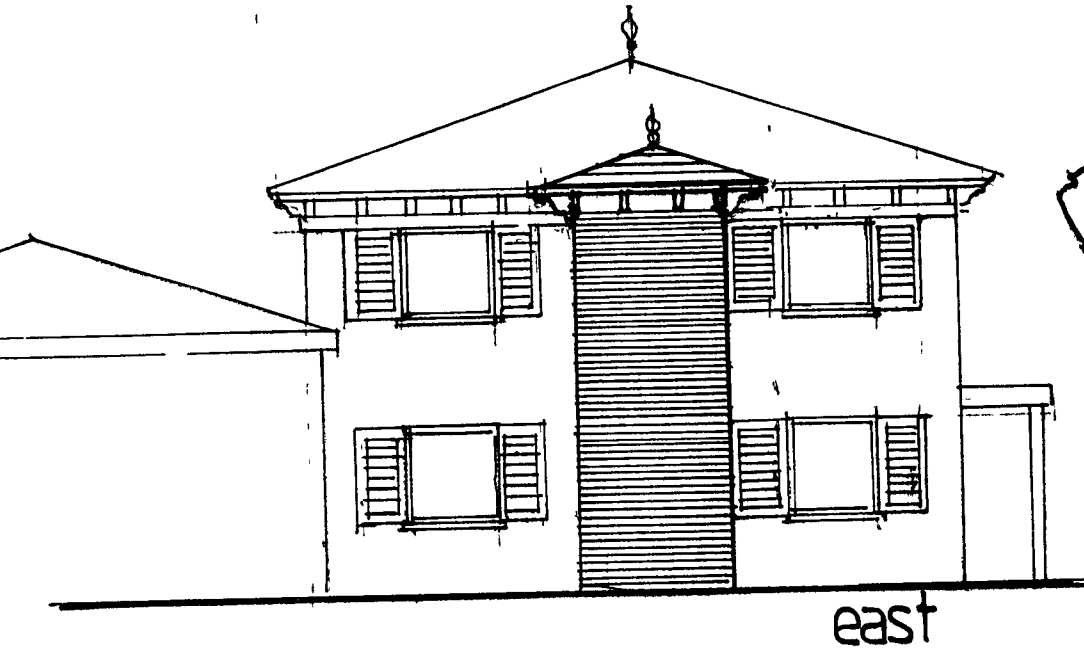


east

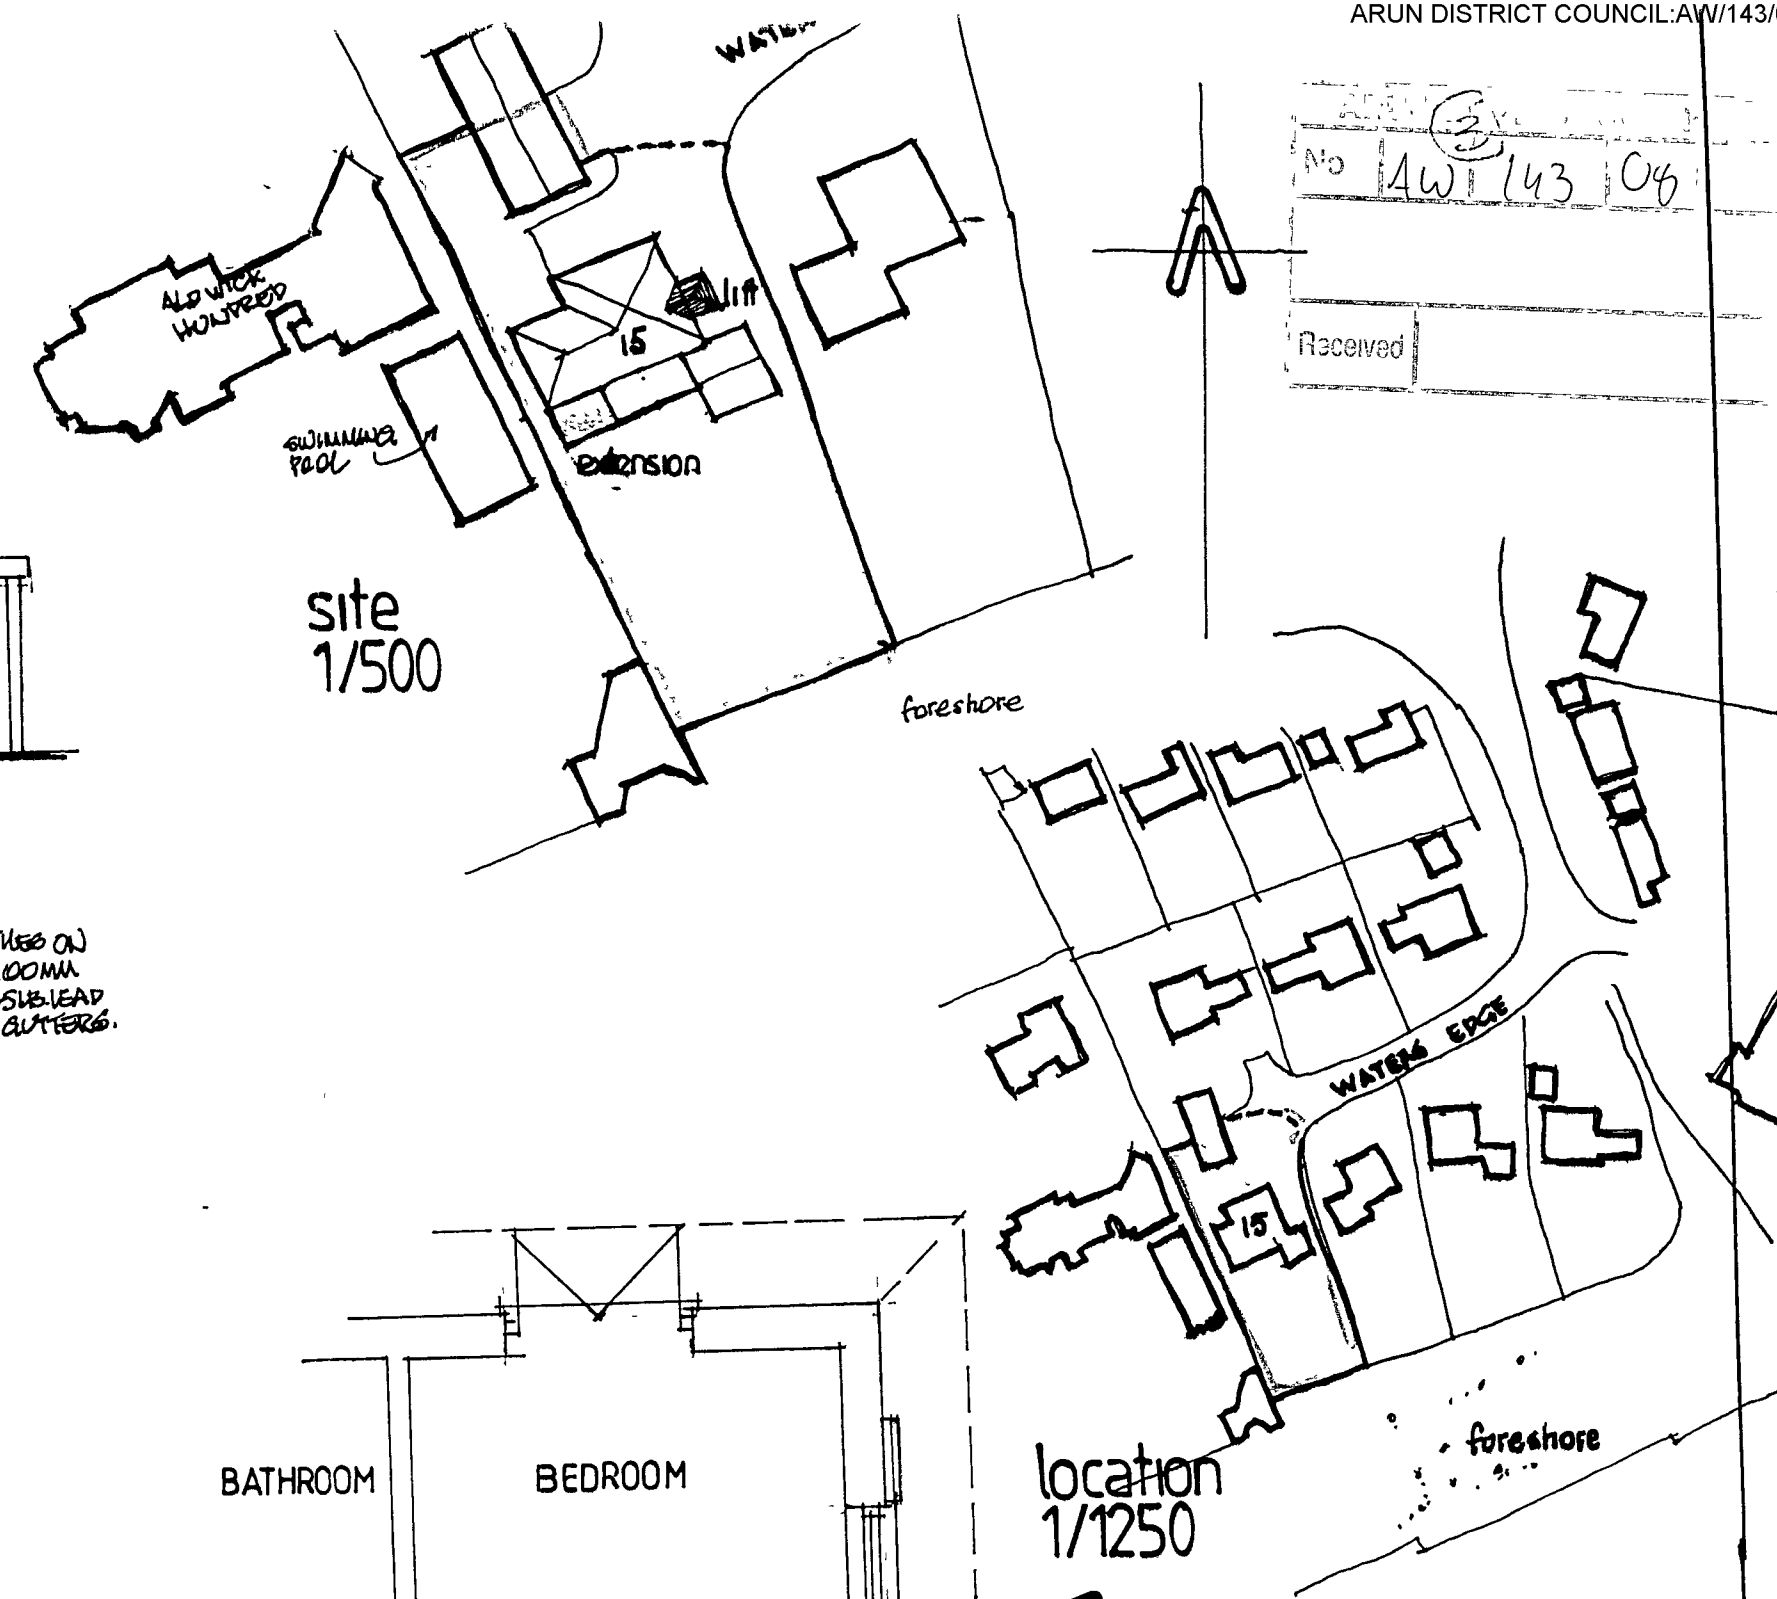


site 1/500

location 1/1250

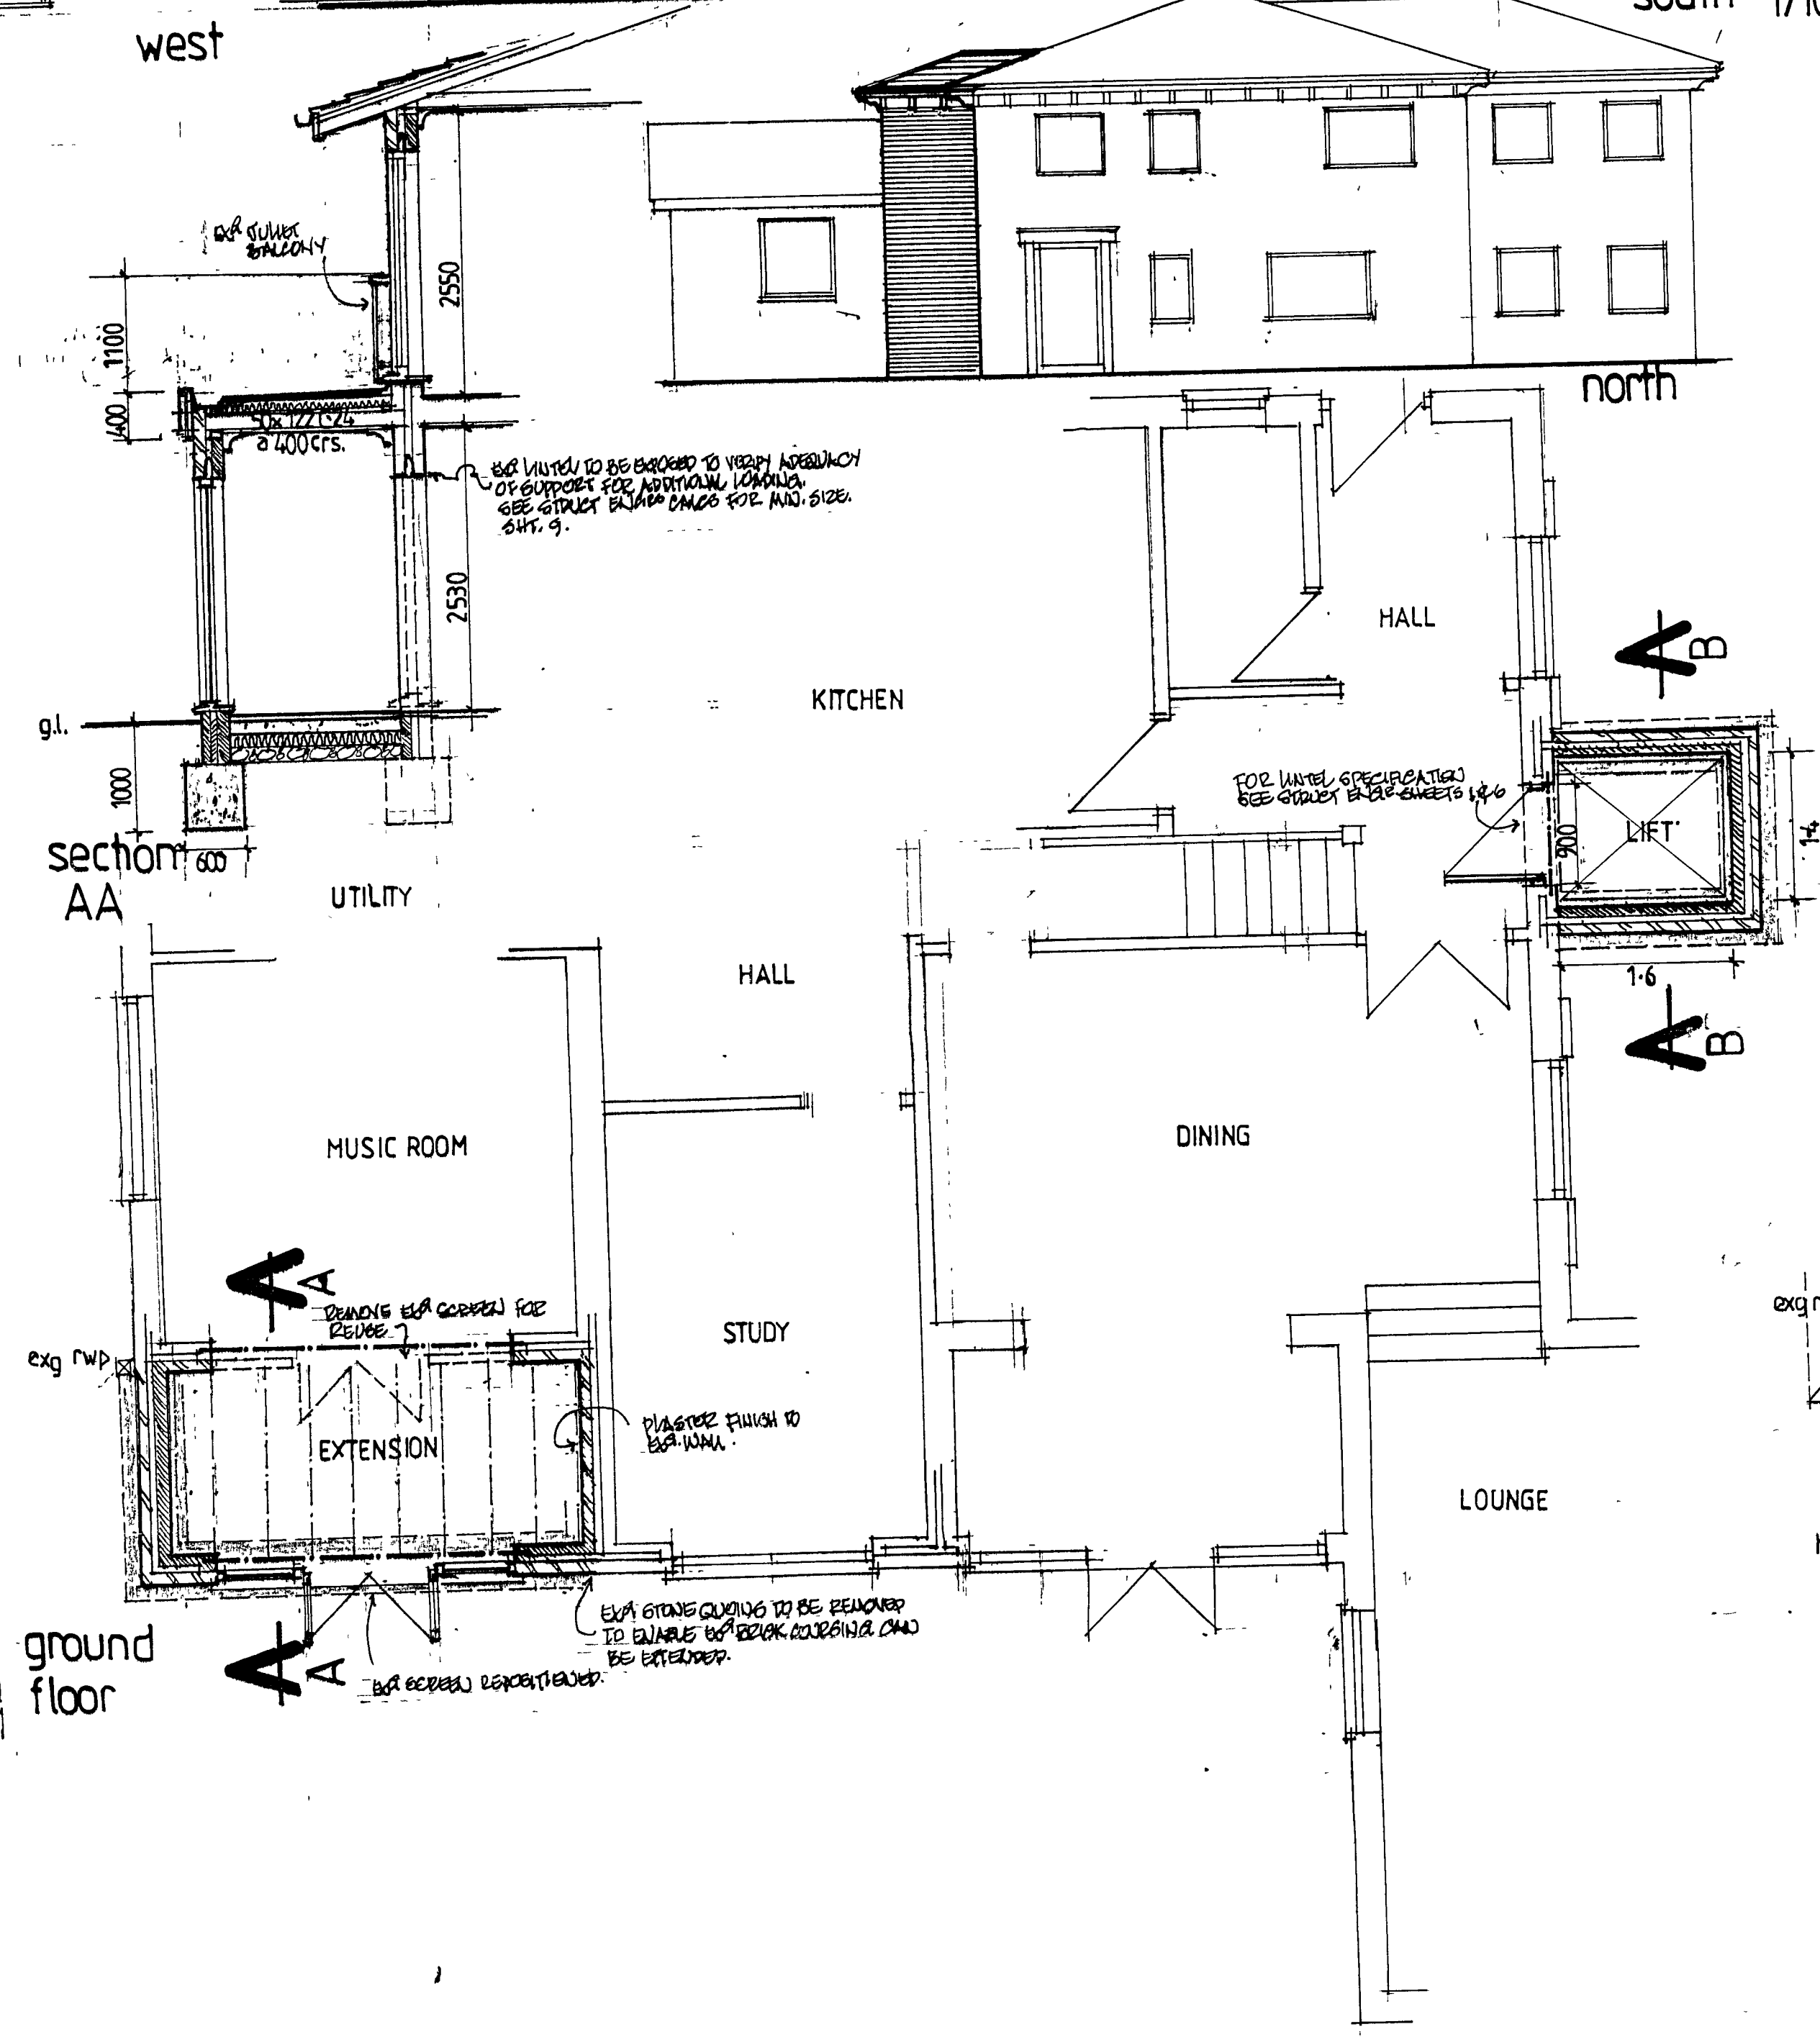

section AA

section BB

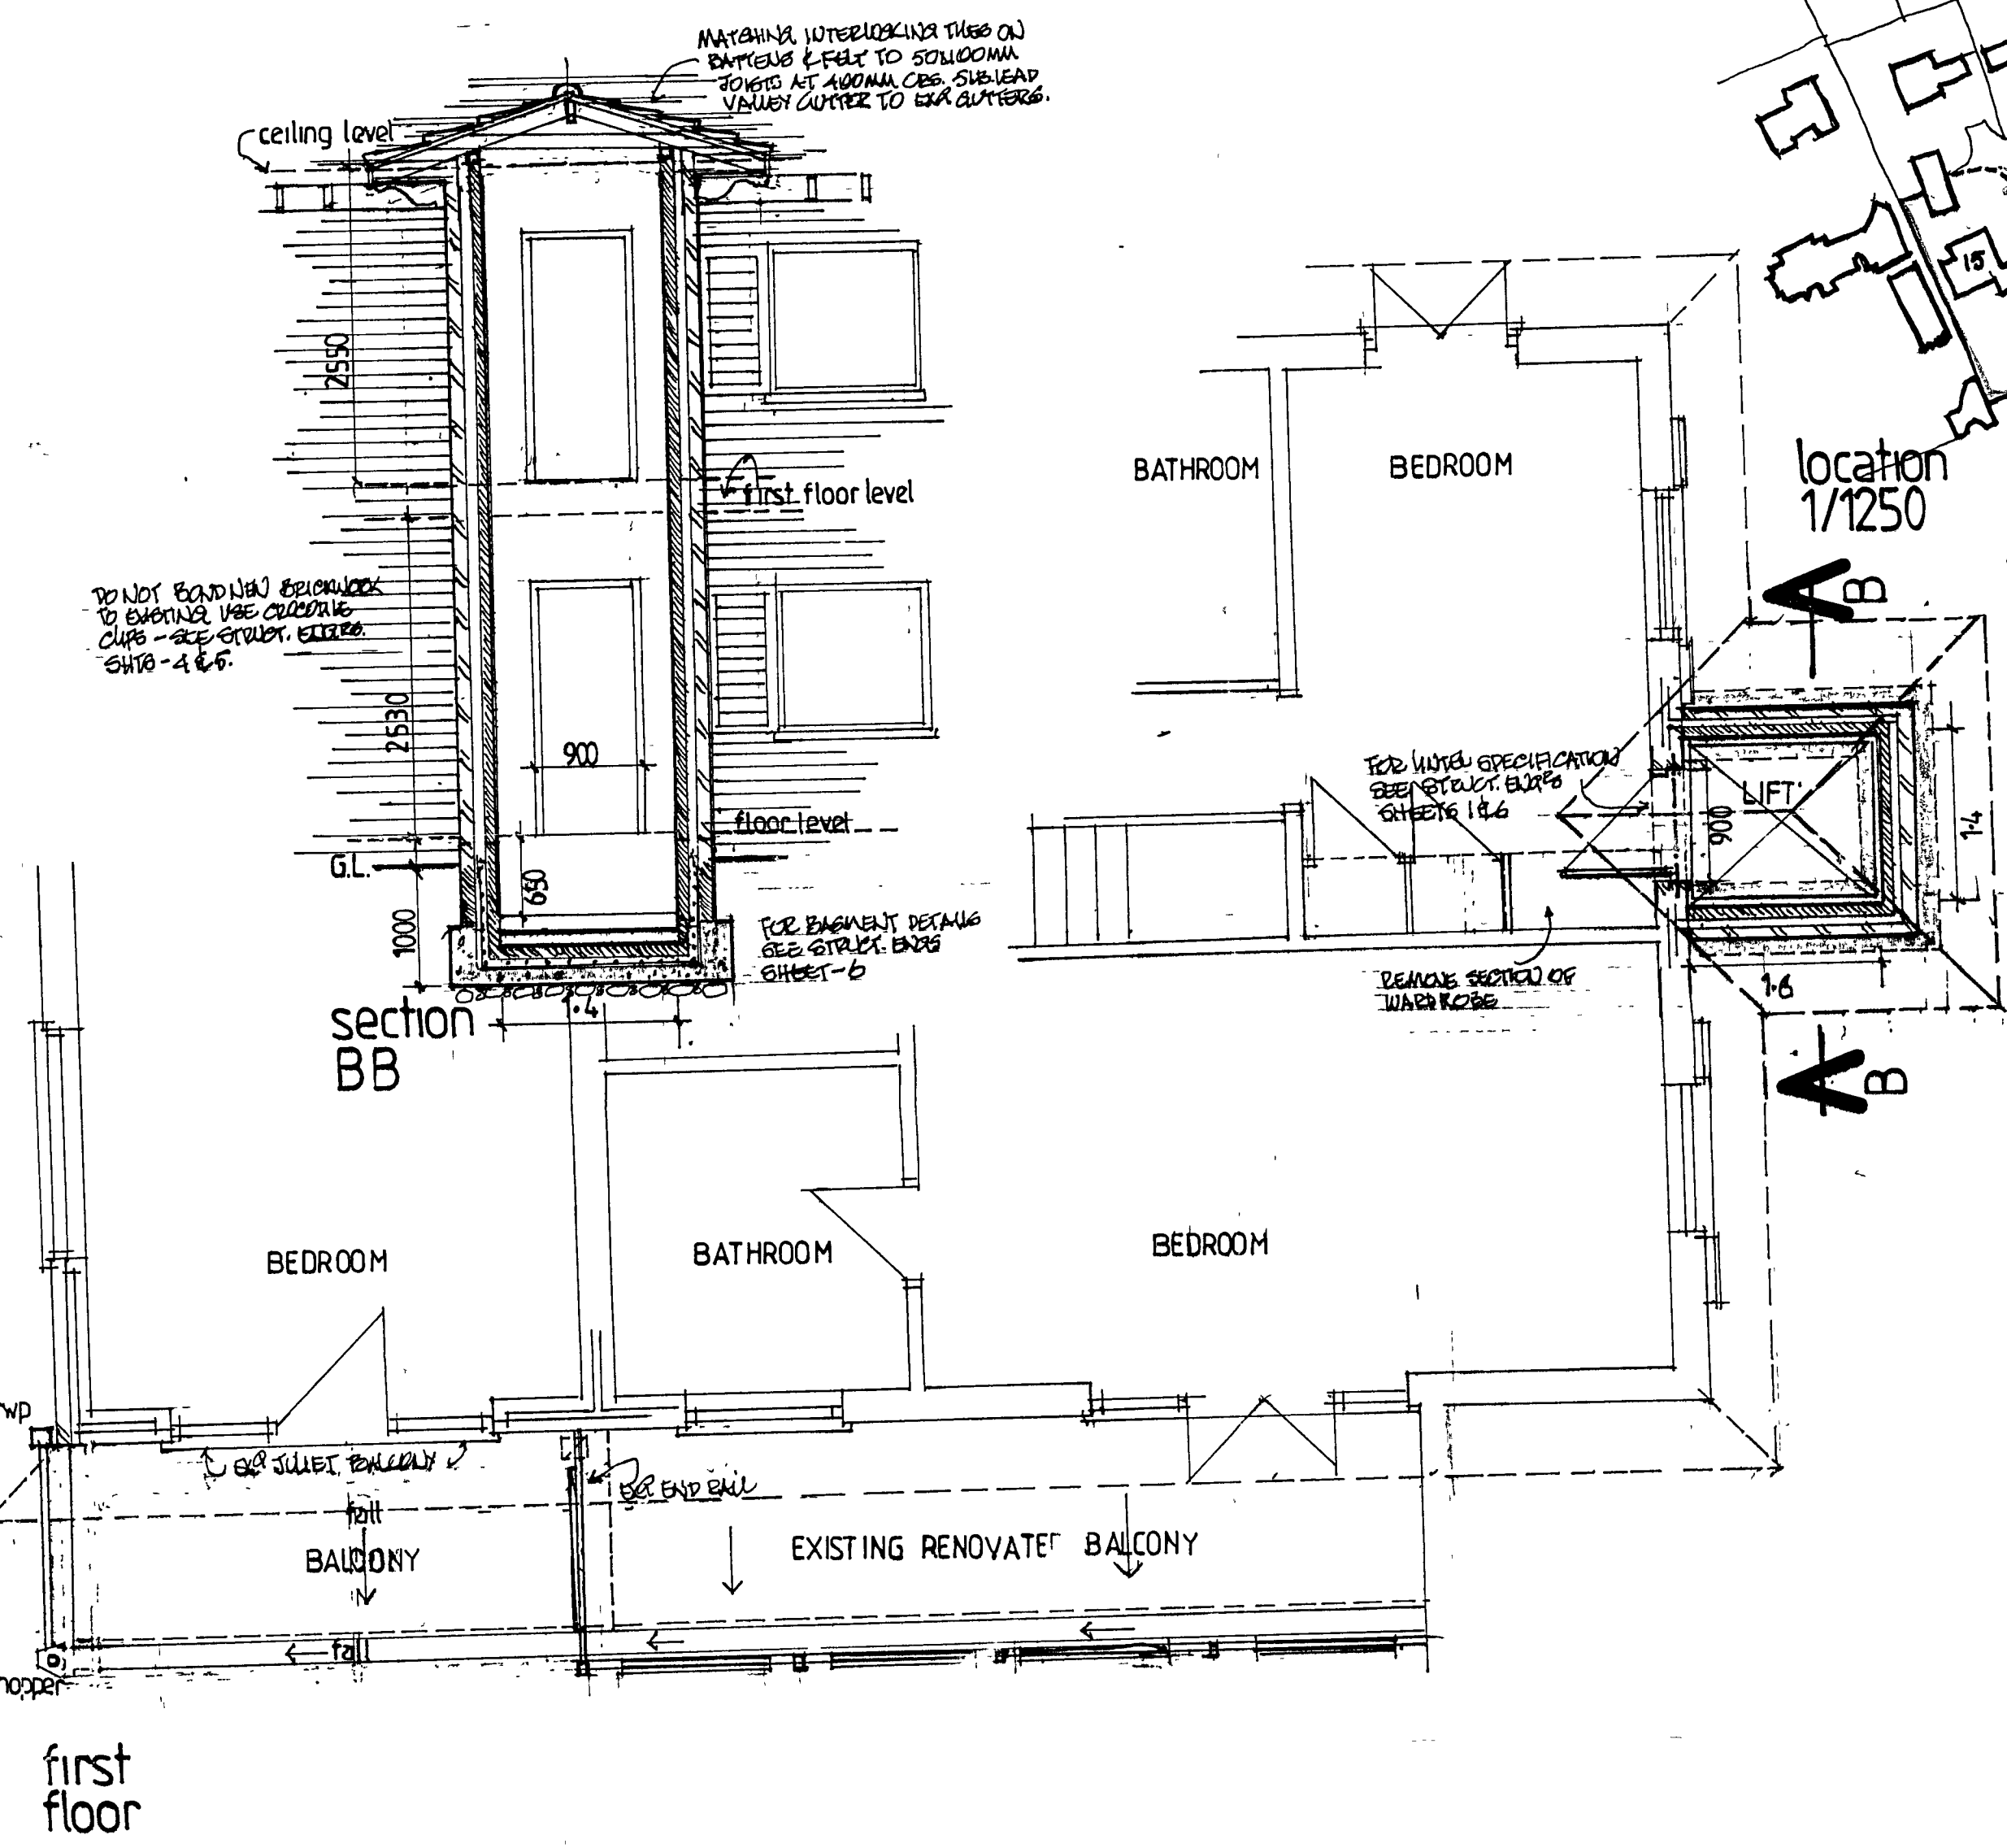

first floor

Geoffrey Evans

Amended 12/06/08

PROPOSED EXTENSION TO MUSIC ROOM AND LIFT SHAFT TO FIRST FLOOR
15 WATERS EDGE ALDWICK BOGNOR REGIS
this drawing to be read in conjunction with C.J.WOOD calculations and details 1-9

ARCHITECTURAL
& PLANNING CONSULTANT
'Rosedene' 24 Pagham Rd, Pagham, Bognor Regis, Sussex PO21 4NN Telephone: 01243 851111
DATE SCALE 1/500 No 2090