


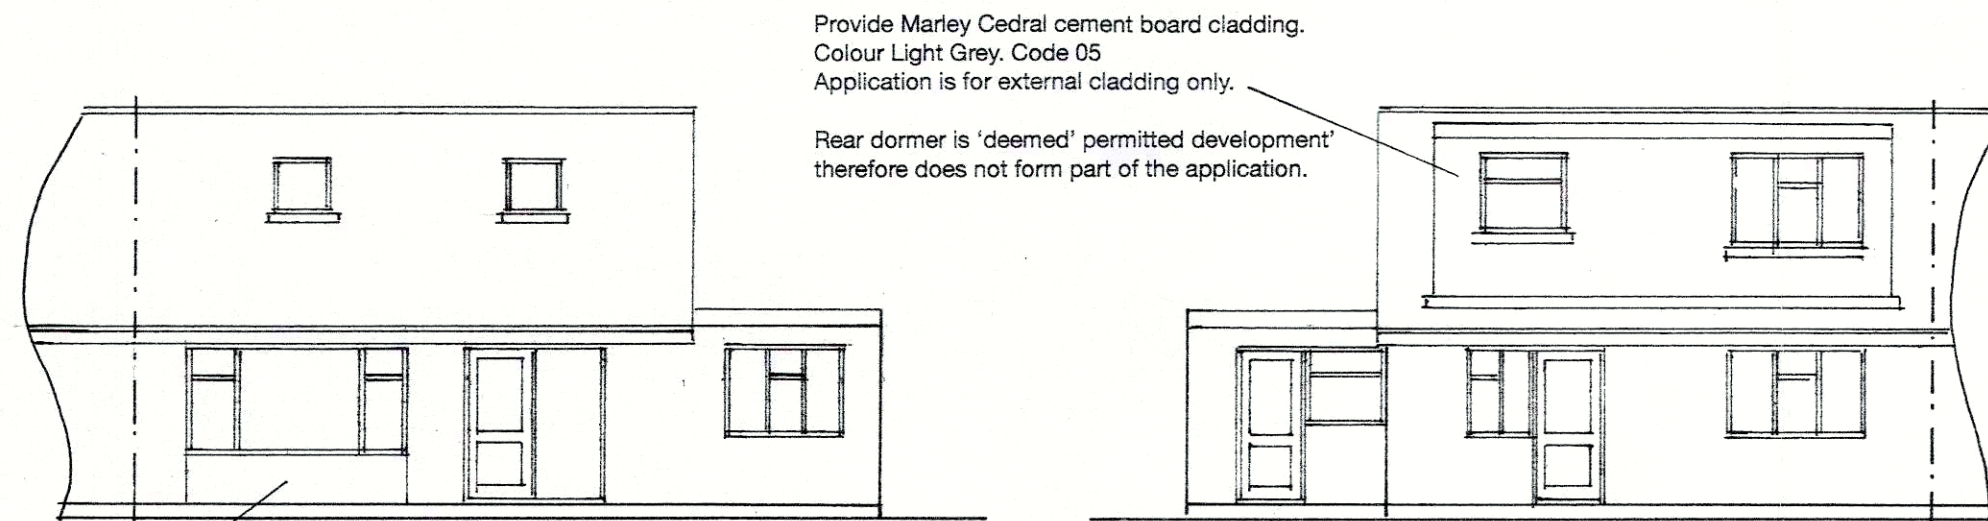


Replace existing front cladding with Marley Cedral cement board cladding. Colour Light Grey Code 05

north


south

1 : 100

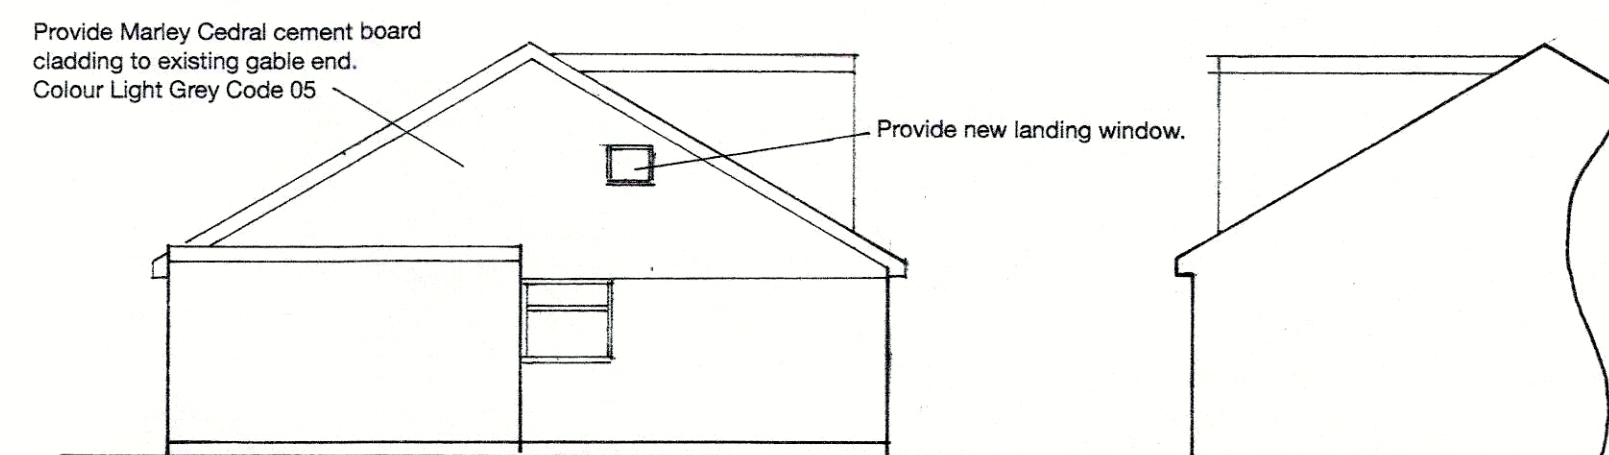


west

east

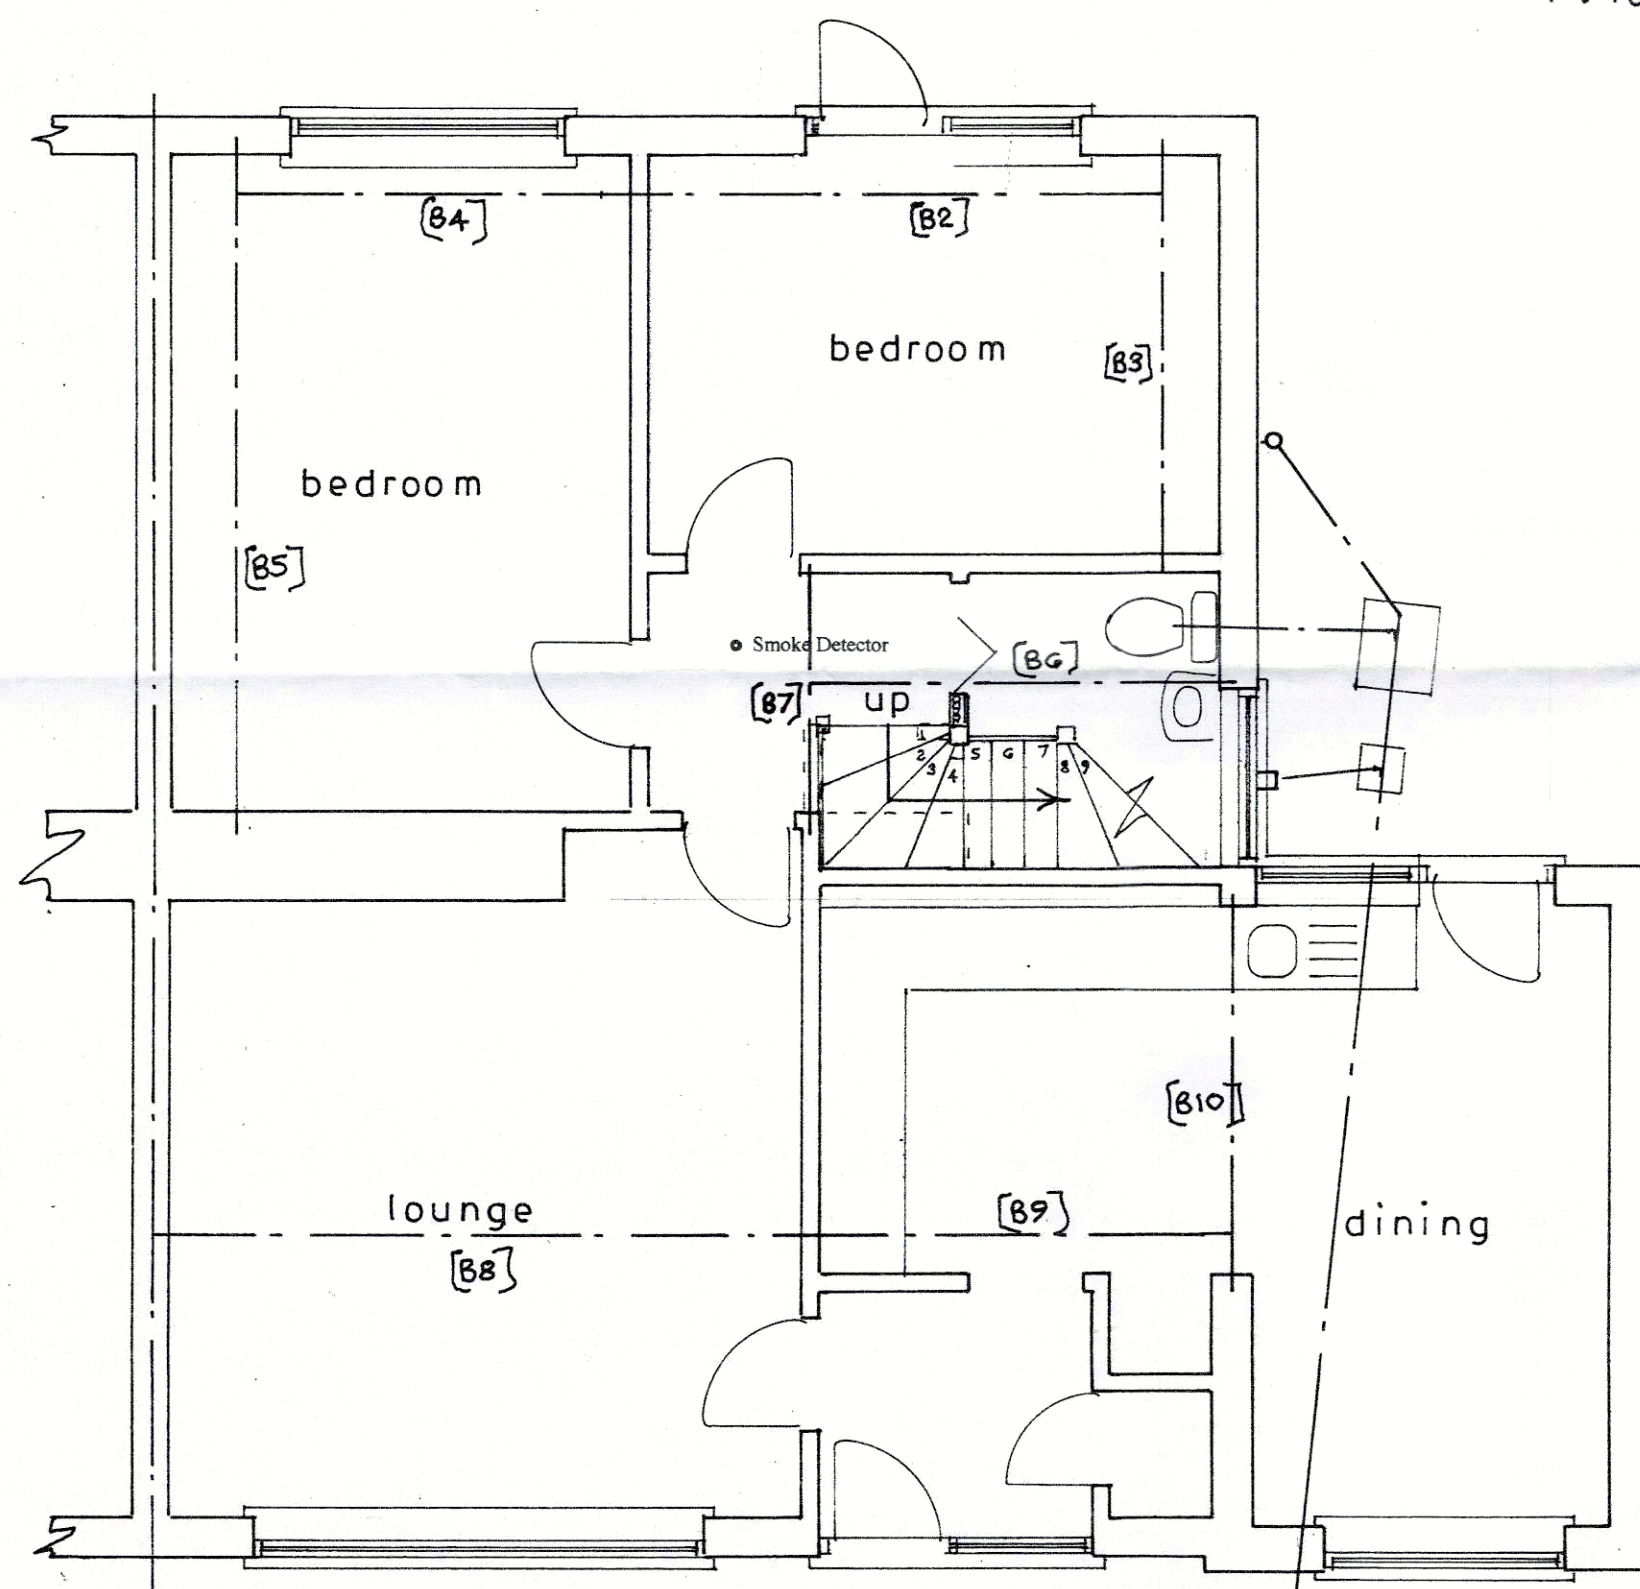


Ground floor plan

1 : 50

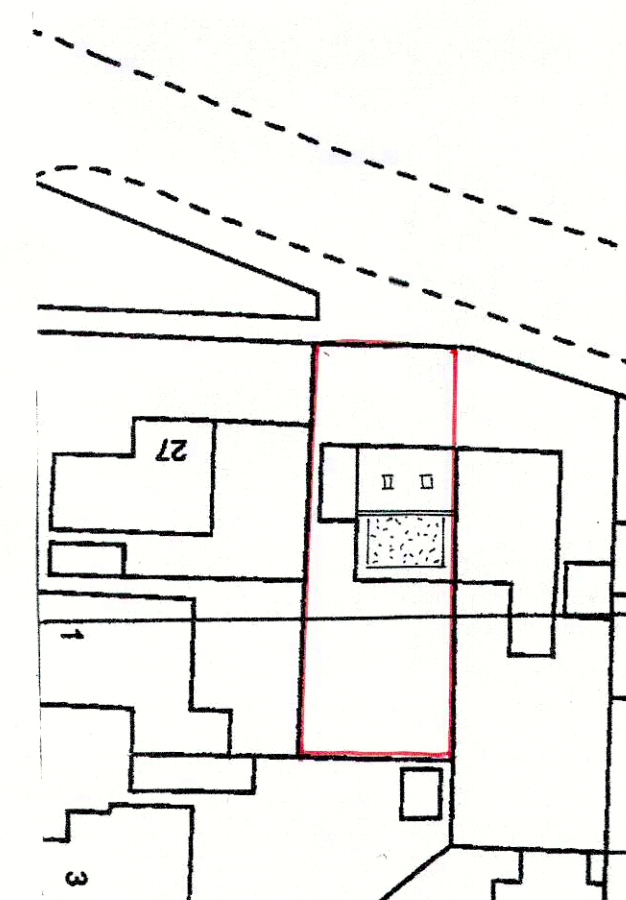

block plan

1 : 500

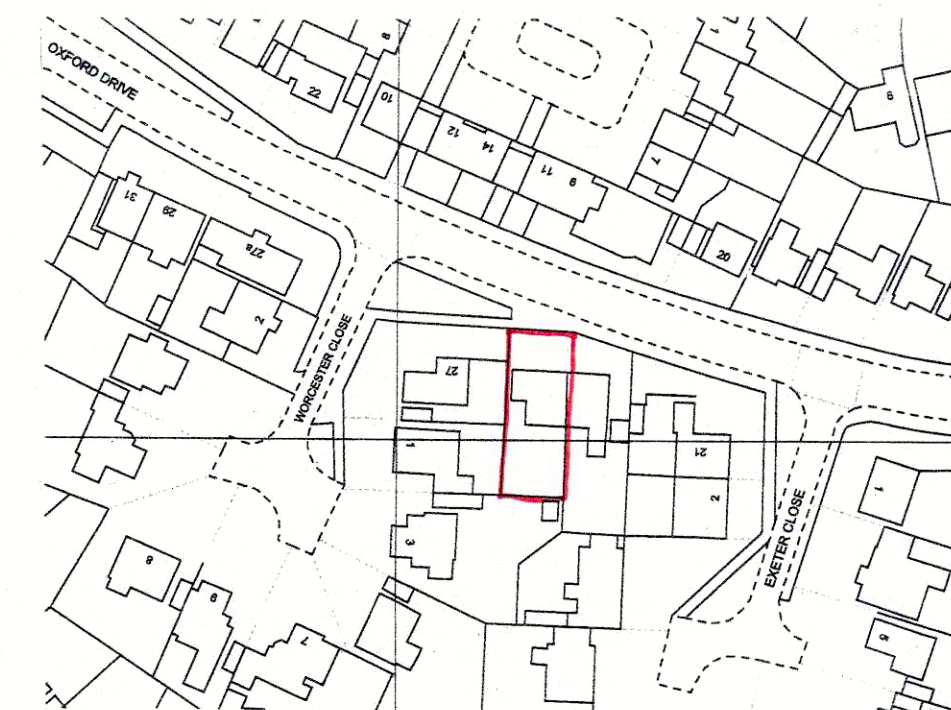

location plan

1 : 1250

sheet 1 a of 2

PROPOSED LOFT CONVERSION TO FORM NEW 1ST FLOOR AT 25, OXFORD DRIVE, WEST MEADS
FOR MR. & MRS. M. OSJA.

Bryan Butcher
Rainbow Cottage
Nyetimber Lane
Bognor Regis PO21 3JX
01243 266871
07973 233442
bryan.butcher@btinternet.com
www.bryanbutcher.com