


Location Plan - 10 Aldwick Place PO21 4AD - Location Plan

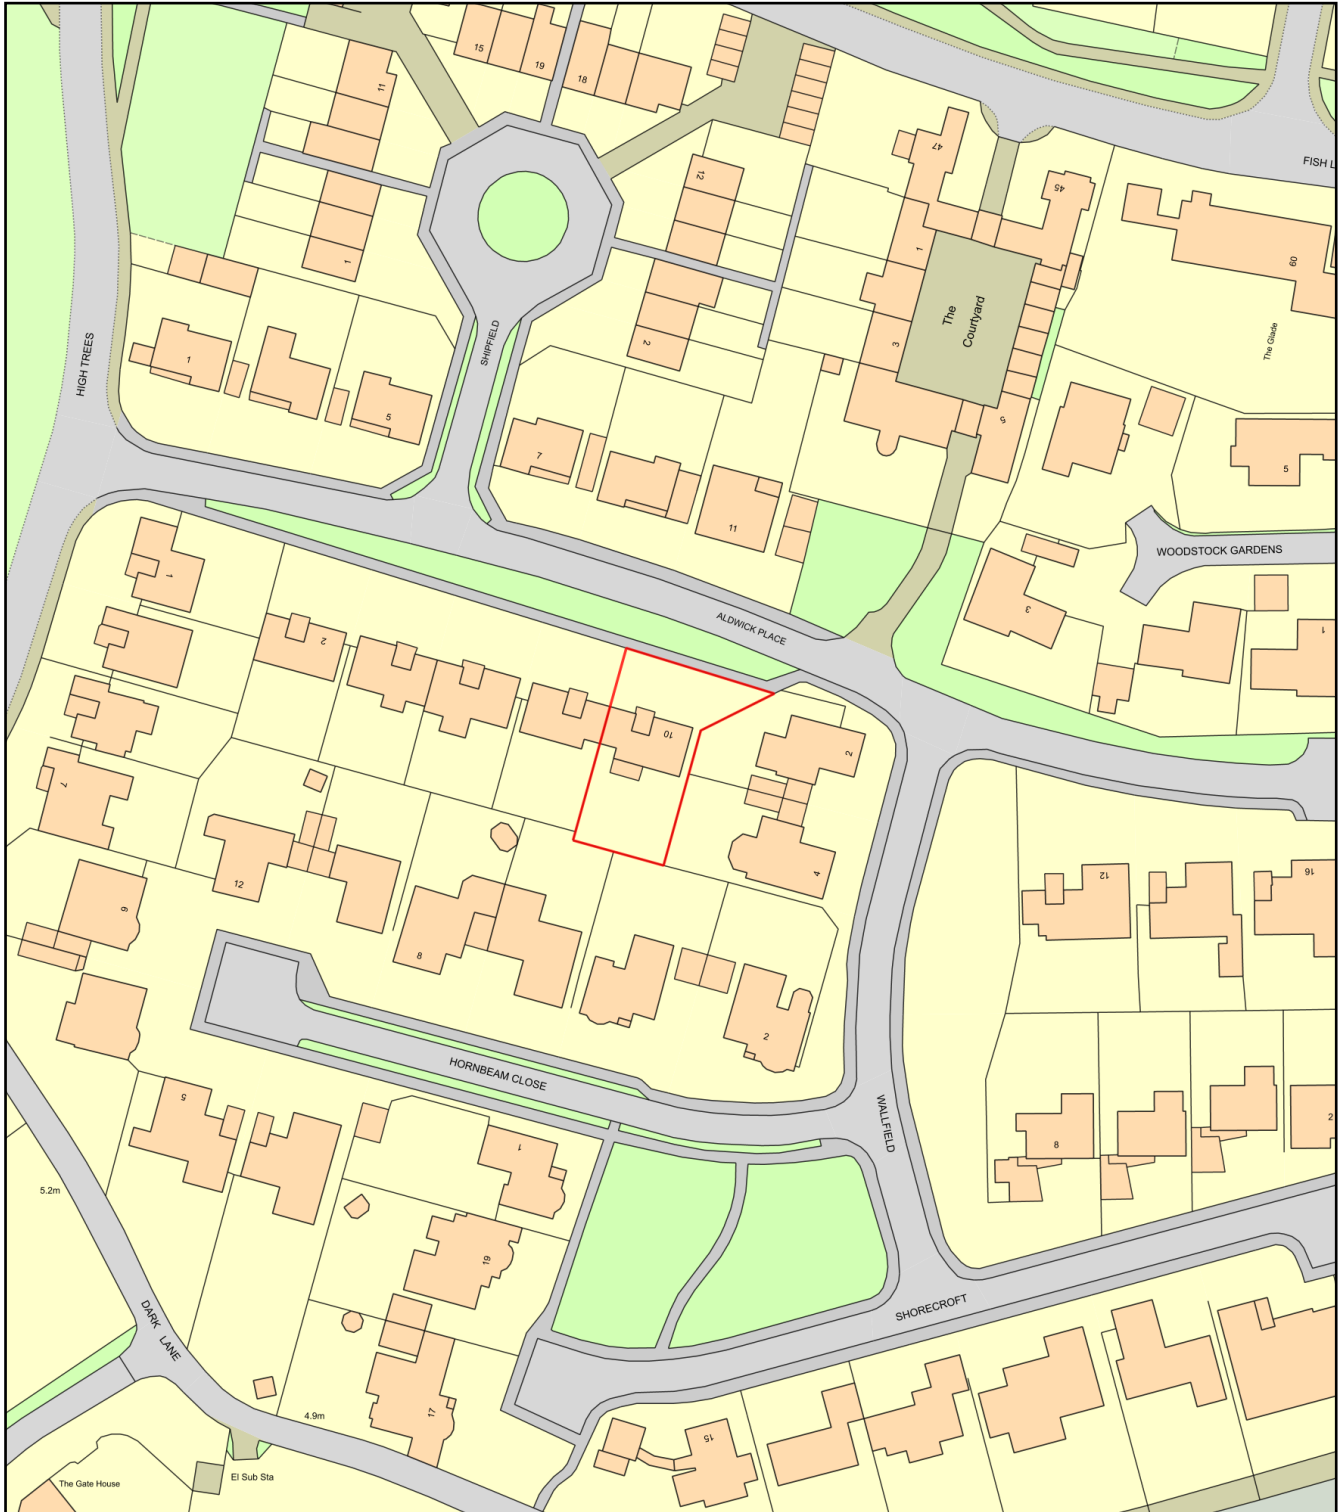

0 50
Metres



Plan Produced for: D A Tidman

Date Produced: 30 May 2022

Plan Reference Number: TQRQM22150132441540

Scale: 1:1250 @ A4