



Not to Scale

Sketch In

Sketch In

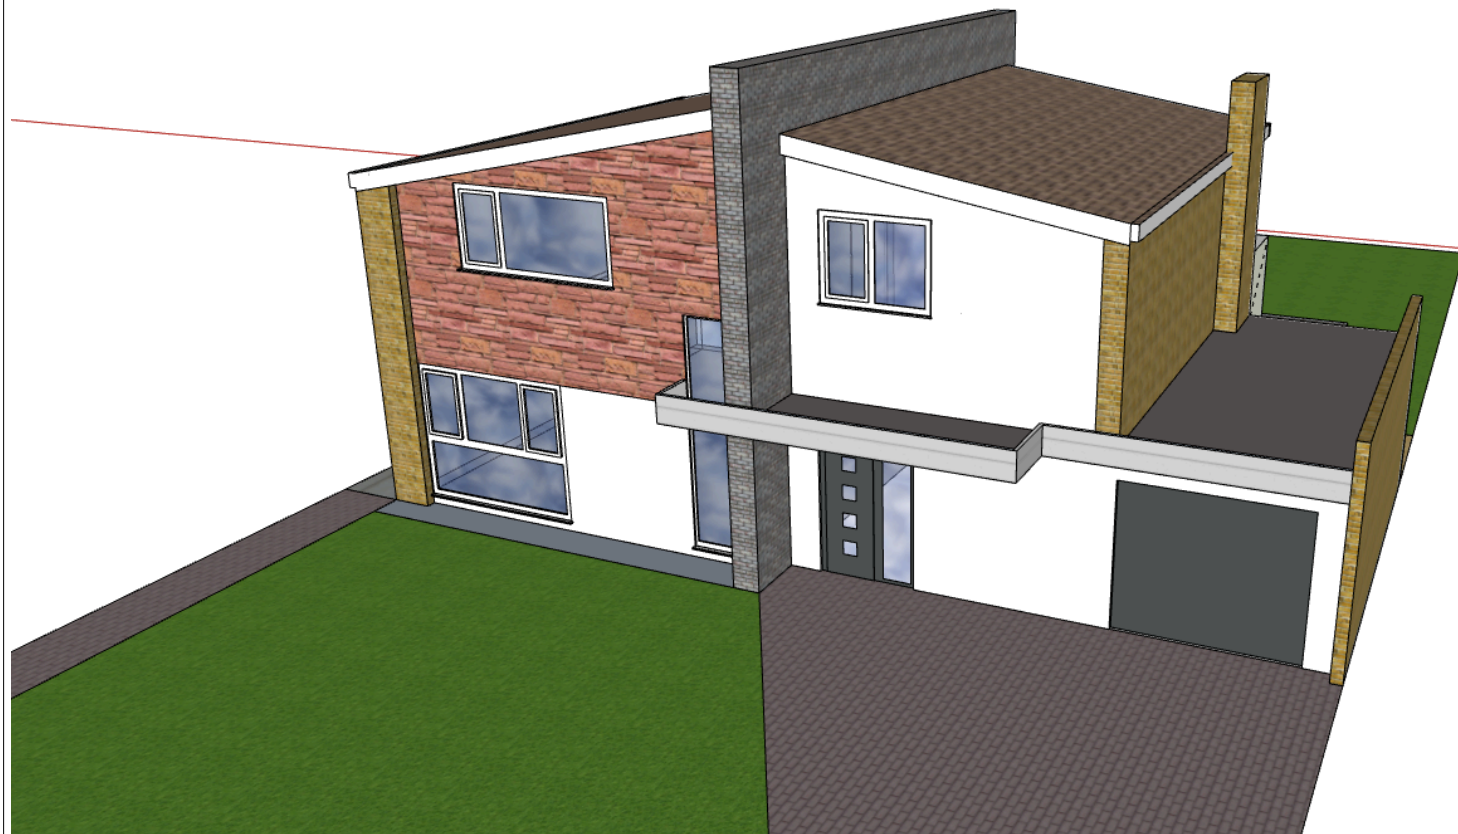

Proposed

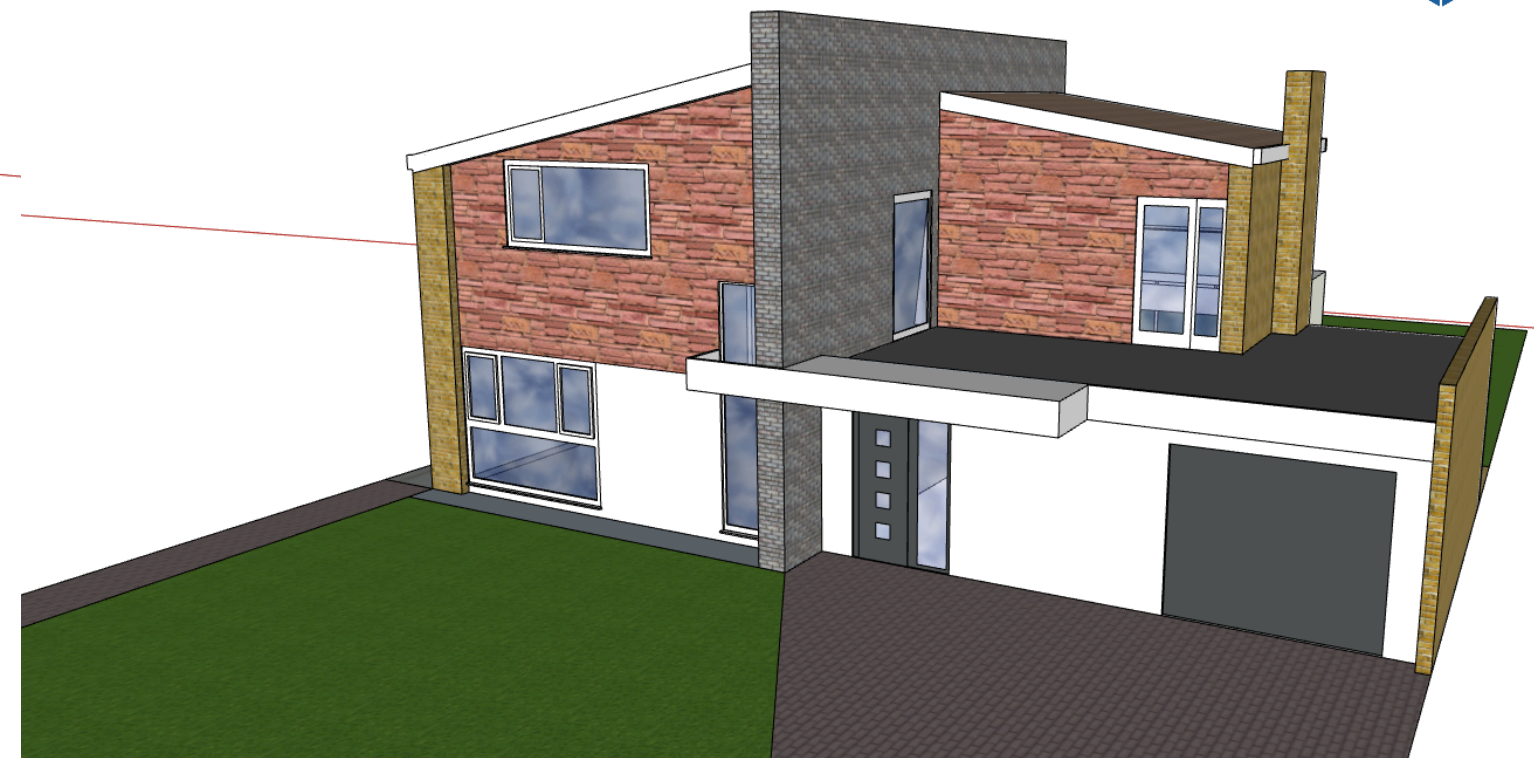

Existing

Proposed first floor extension

10 Aldwick Place, Bognor Regis, PO21 4AD

3-D representations
drawing no. no. 10 - 005
date