


## TPO for 261 ALDWICK ROAD, PO21 3QU

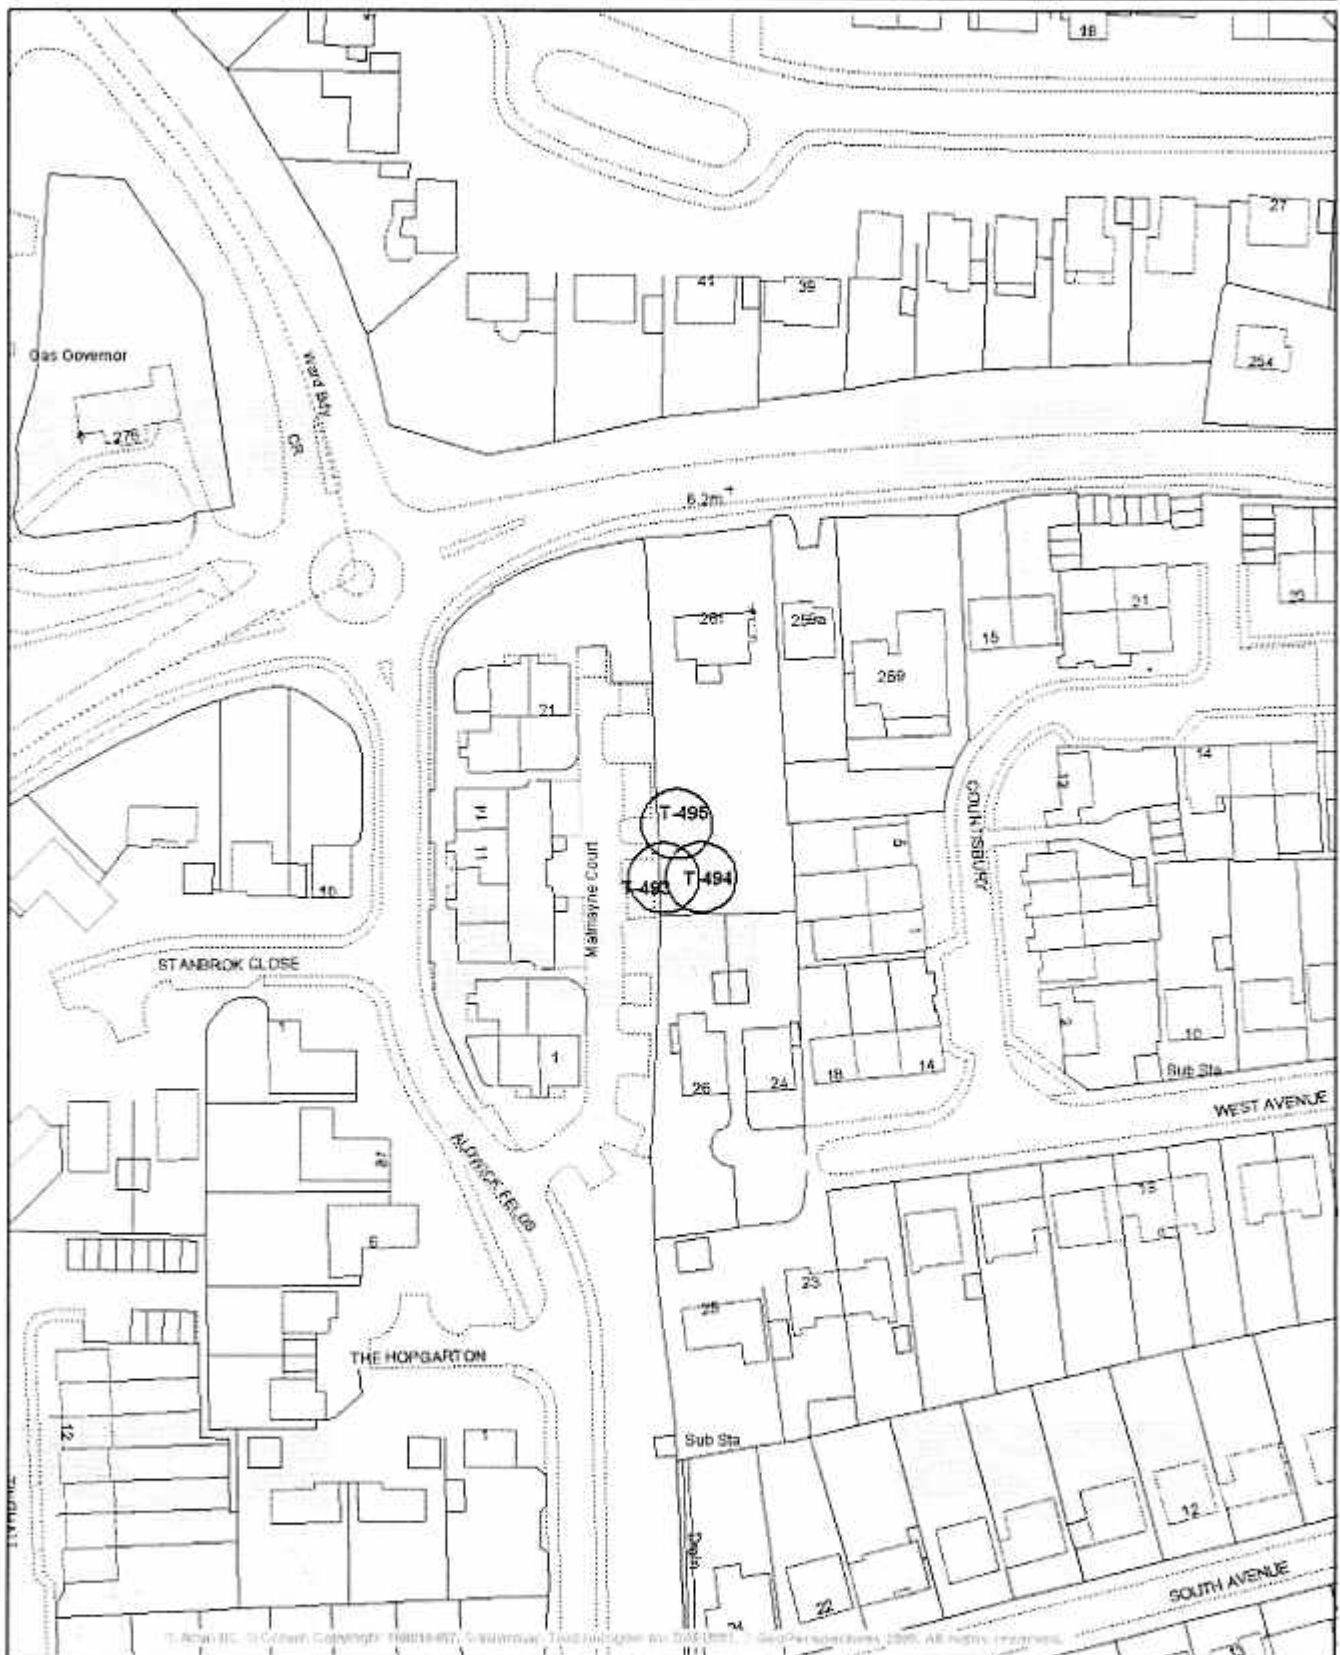

Based on the Ordnance Survey mapping with the permission of the Controller of Her Majesty's Stationery Office © Crown Copyright. Unauthorised reproduction infringes Crown Copyright and may lead to prosecution or civil proceedings. Arun District Council 100018487.

Scale 1/1250

Date 19/4/2010

Centre = 491484 E 99166 N

T-493, T-494, T-495 Aldwick Area 3