



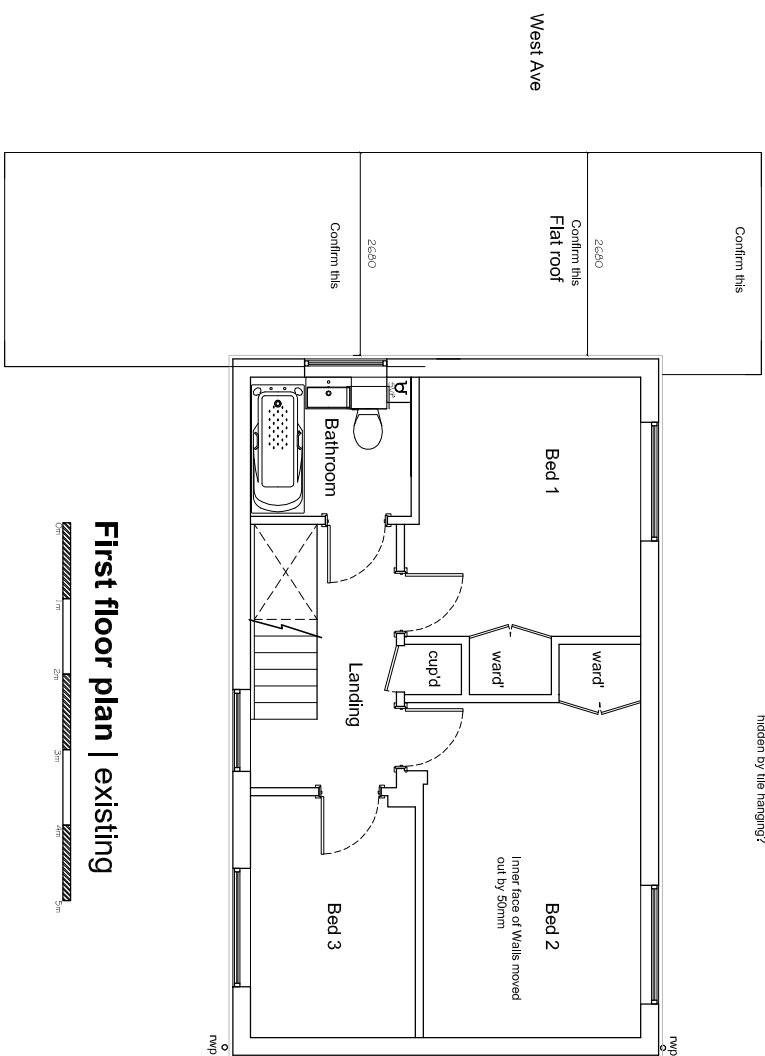

Confirm FF inner wall faces are 50mm set back from GF. Is this because of timber frame detail on upper floor hidden by tile hanging?

First floor plan | existing

EXSITING PLANS

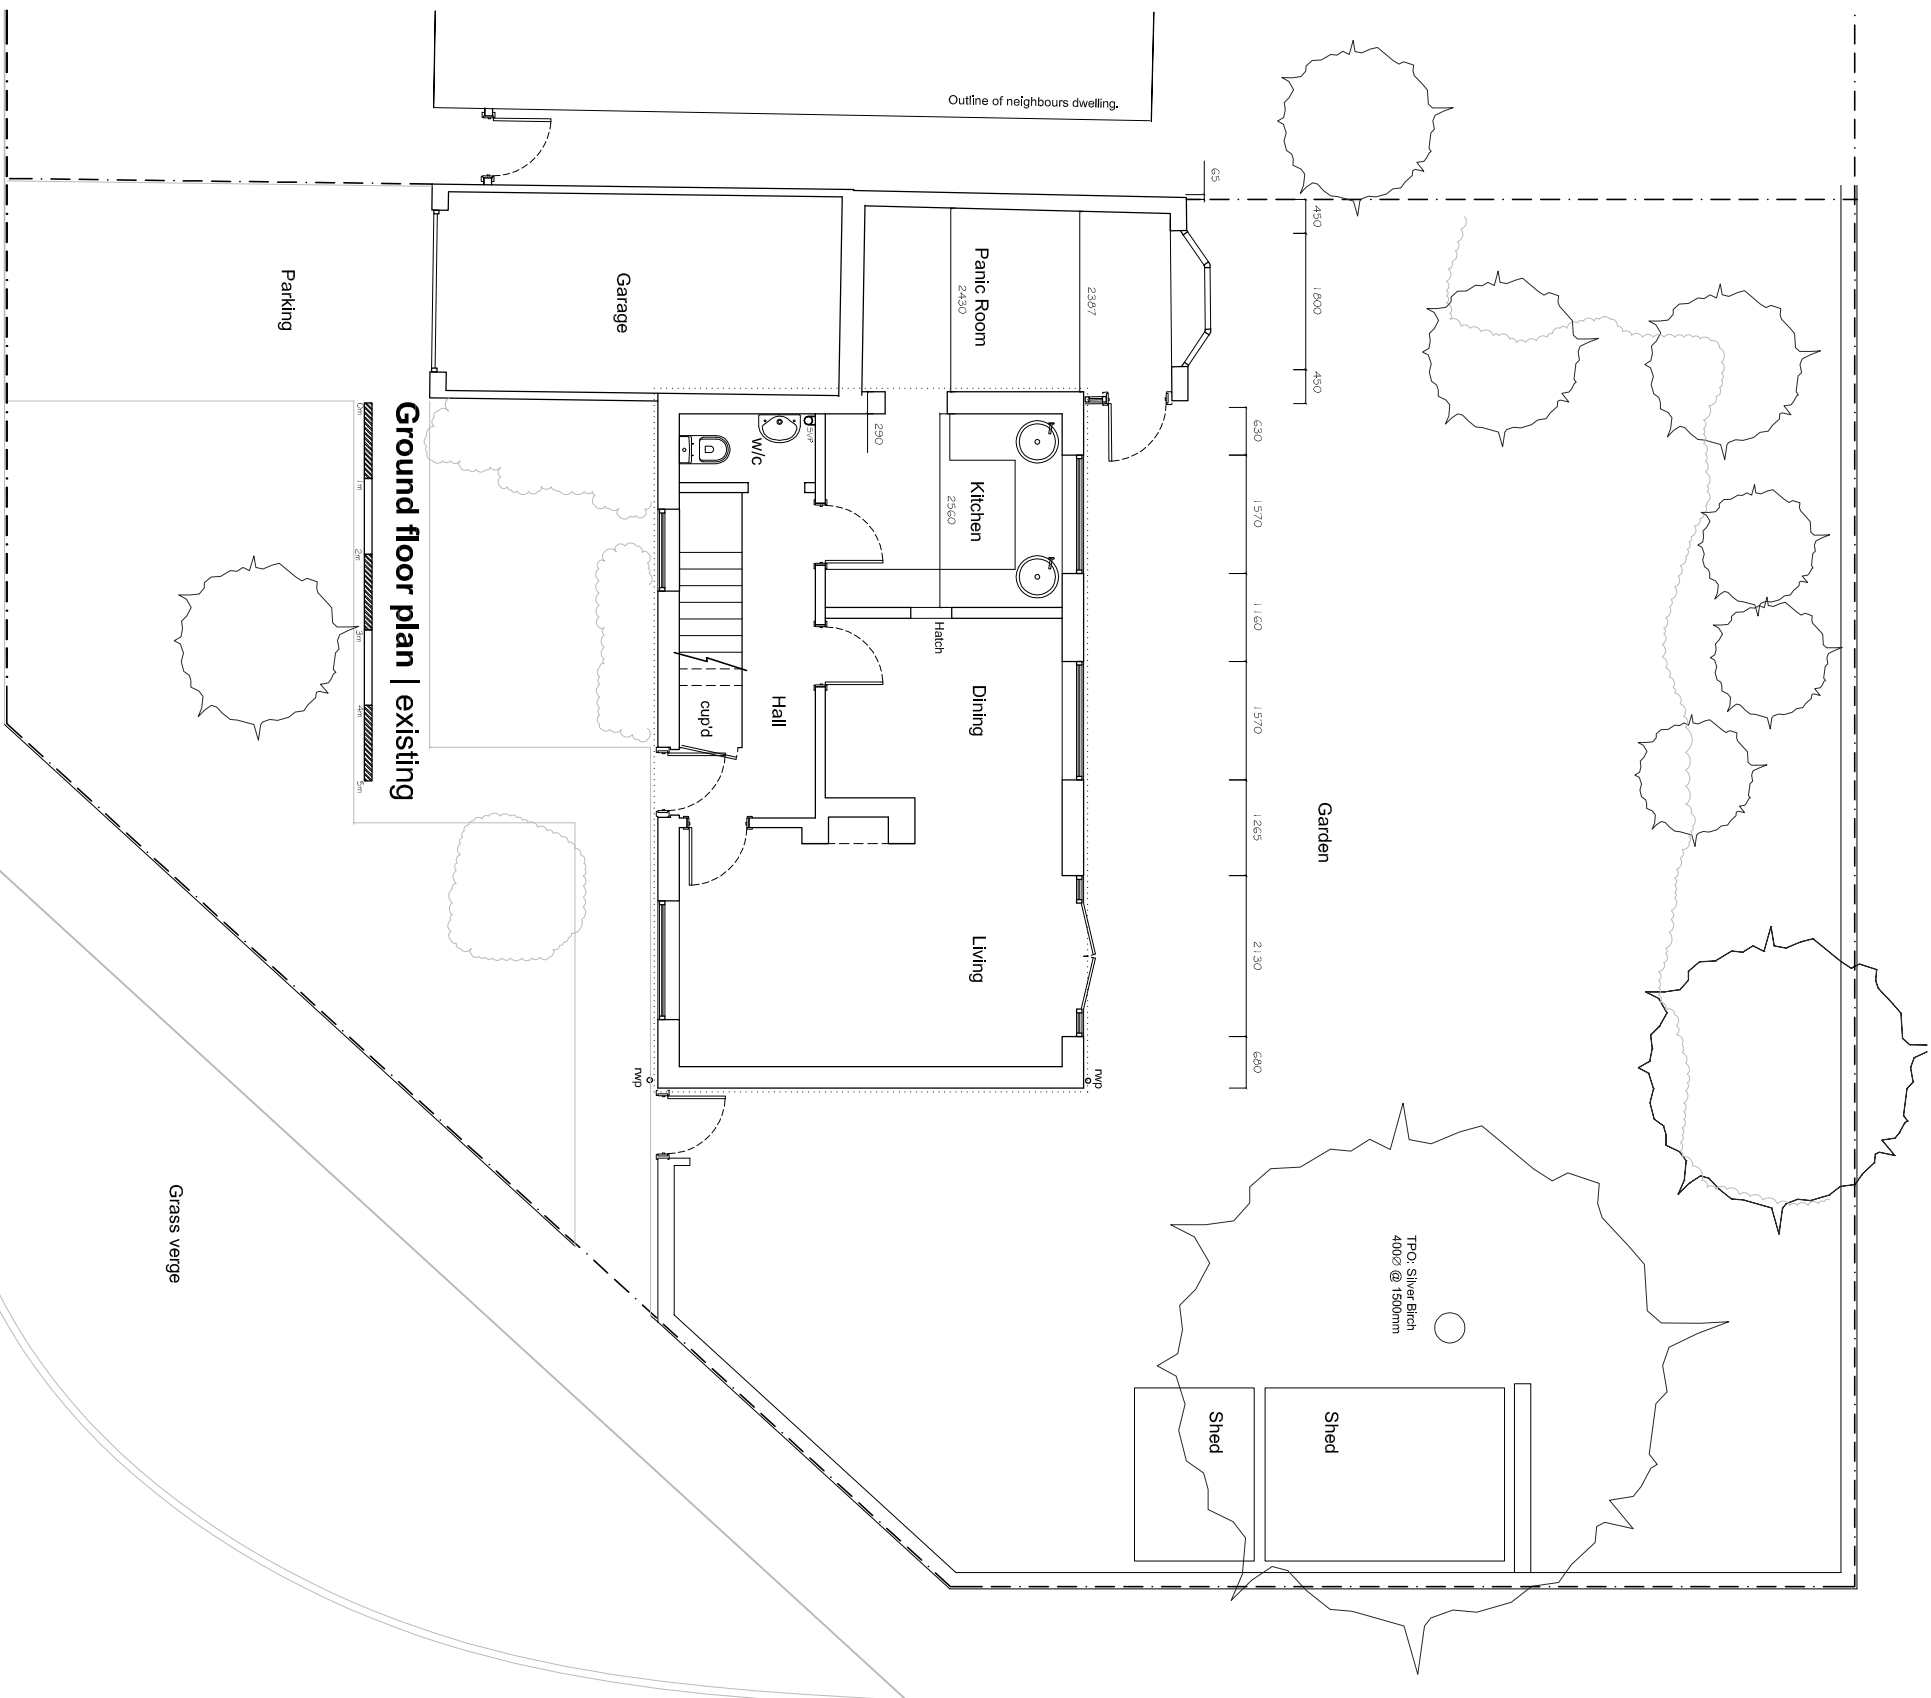