



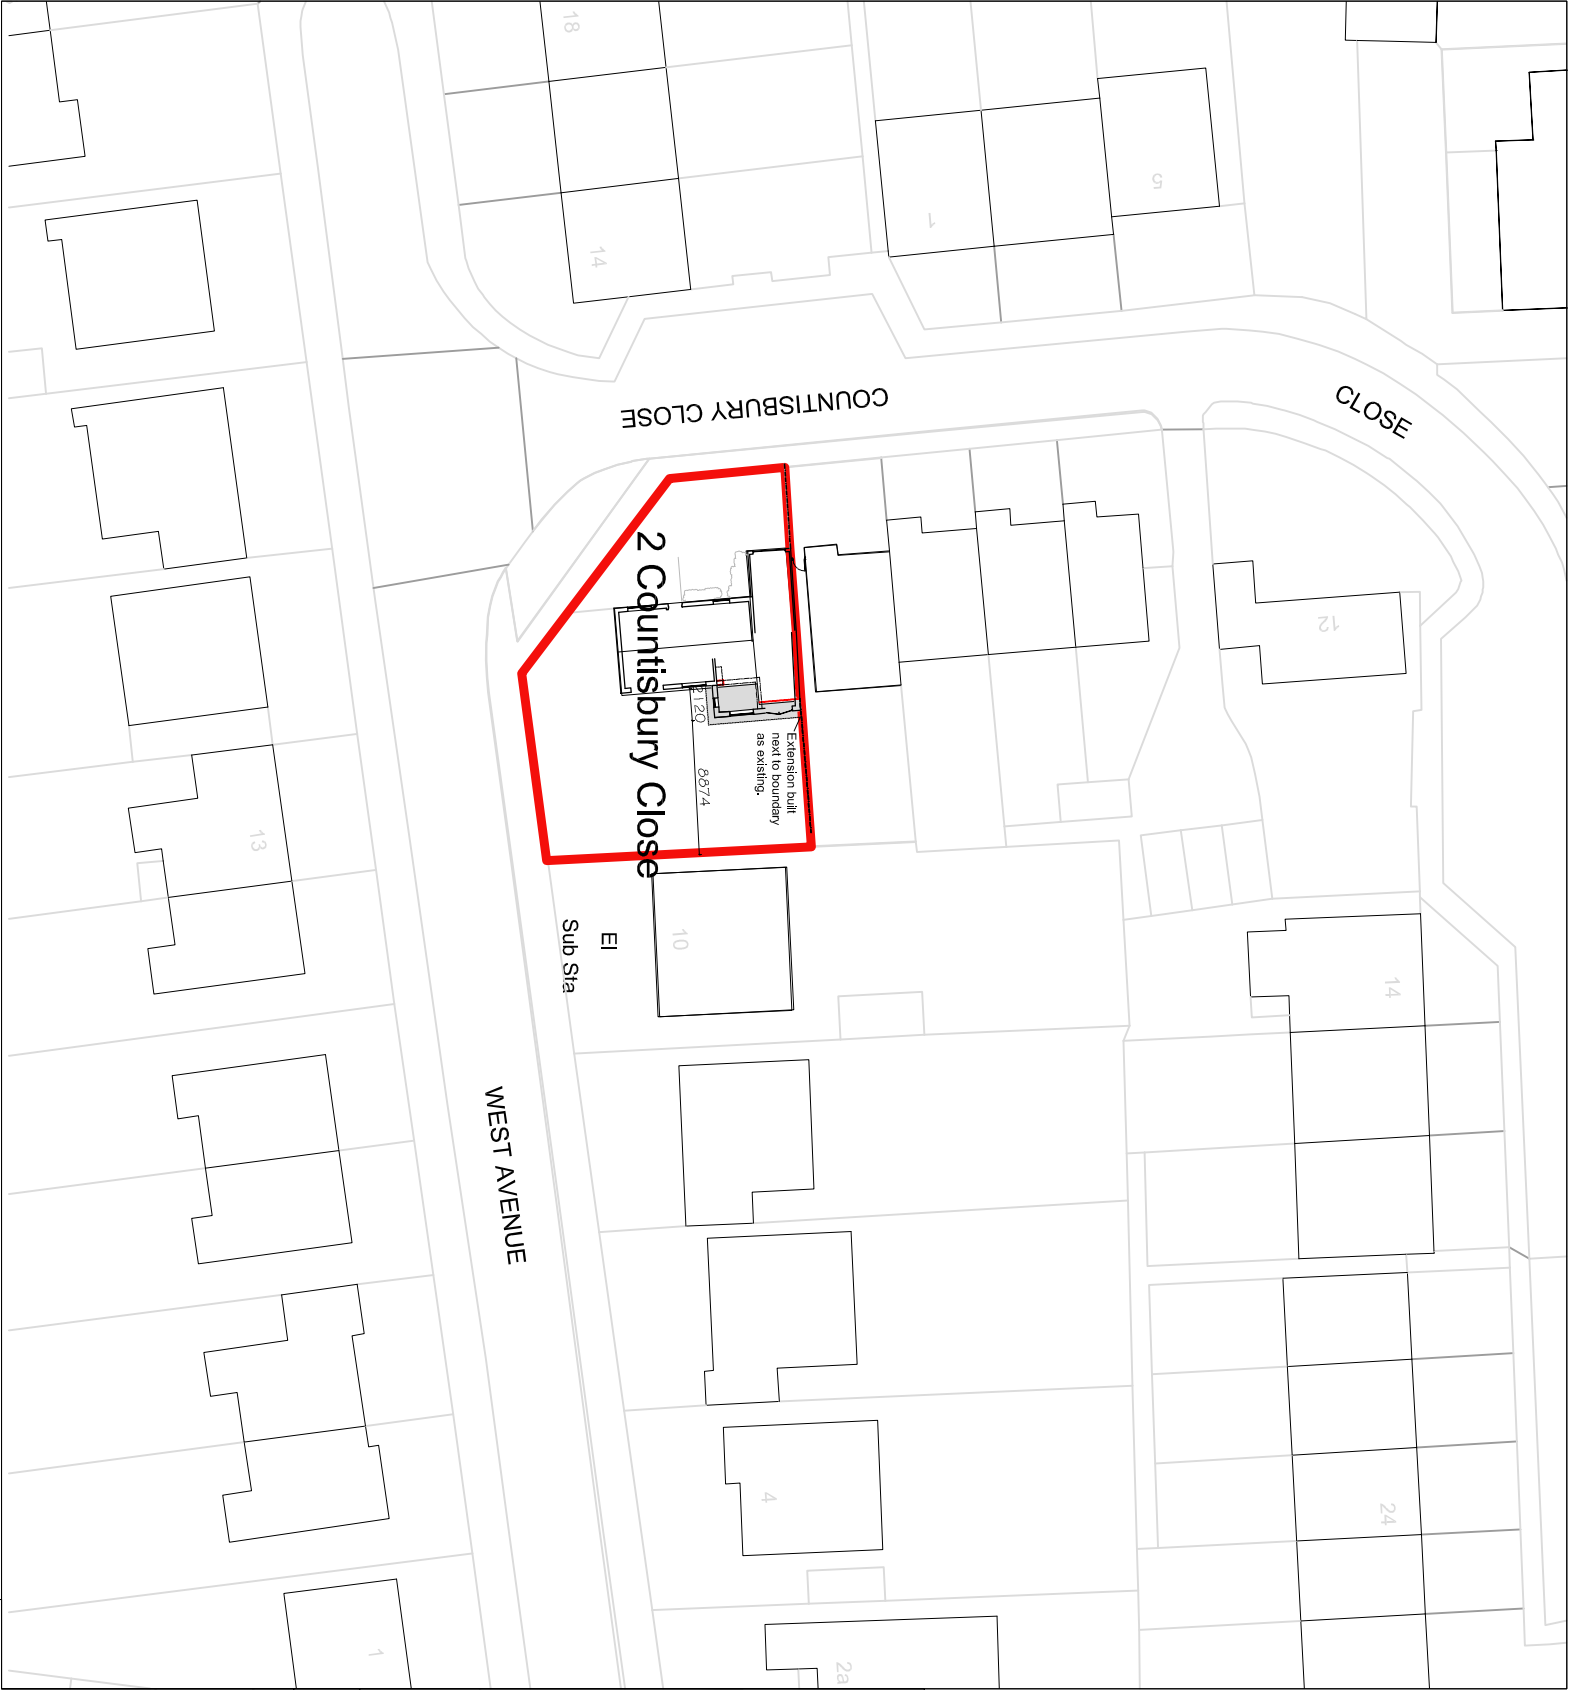


block plan 1:500 @ A3

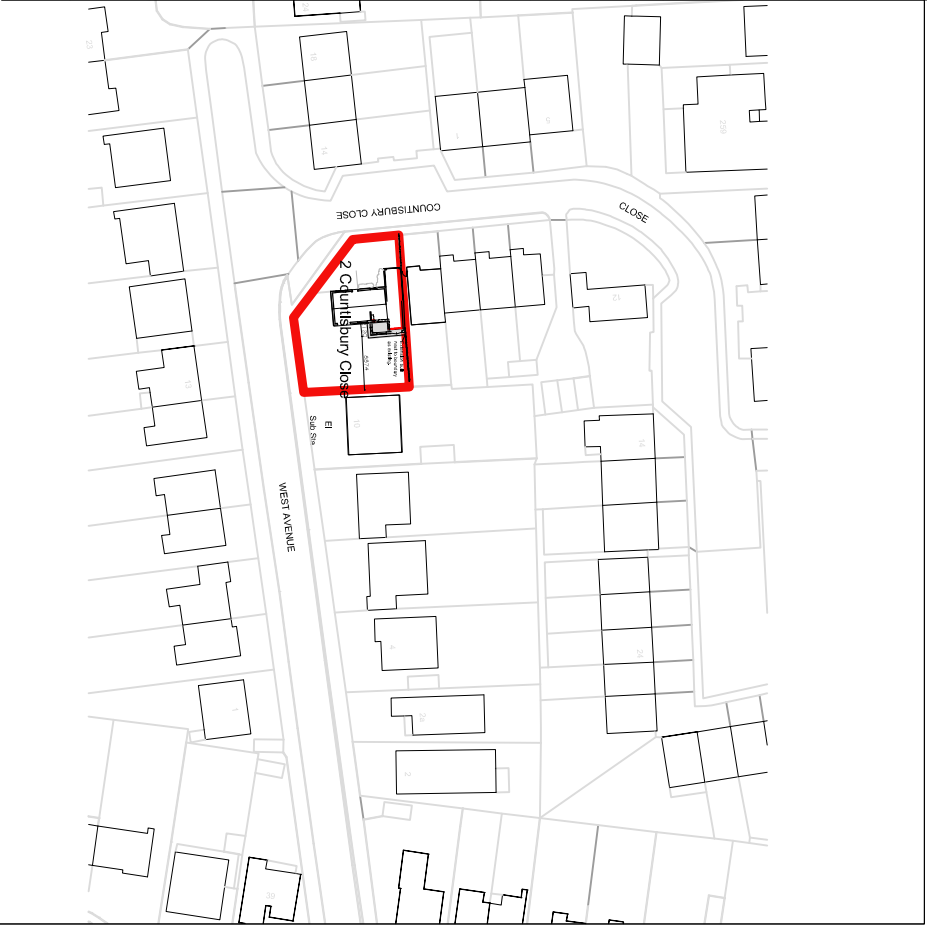

Mapping contents (c) Crown copyright and database rights 2016 Ordnance Survey 100035207

location plan 1:1250 @ A3

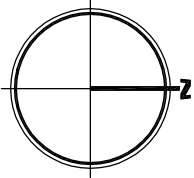

Project/Address: Rear Extension		DRAWING: Location & Block Plan	
2 Countisbury Close, Aldwick		Drawing Name: C9/011000	
Bognor Regis		Scale: 1:1250 & 1:500 @ A3	
West Sussex, PO21 3QW		Date: April 2017	
Client: Mr Tom & Mrs Victoria Allen		Drawn By: Rudi	

Note: these drawings are prepared for planning purposes only, do not scale for any other purposes.

LOCATION & BLOCK PLAN