



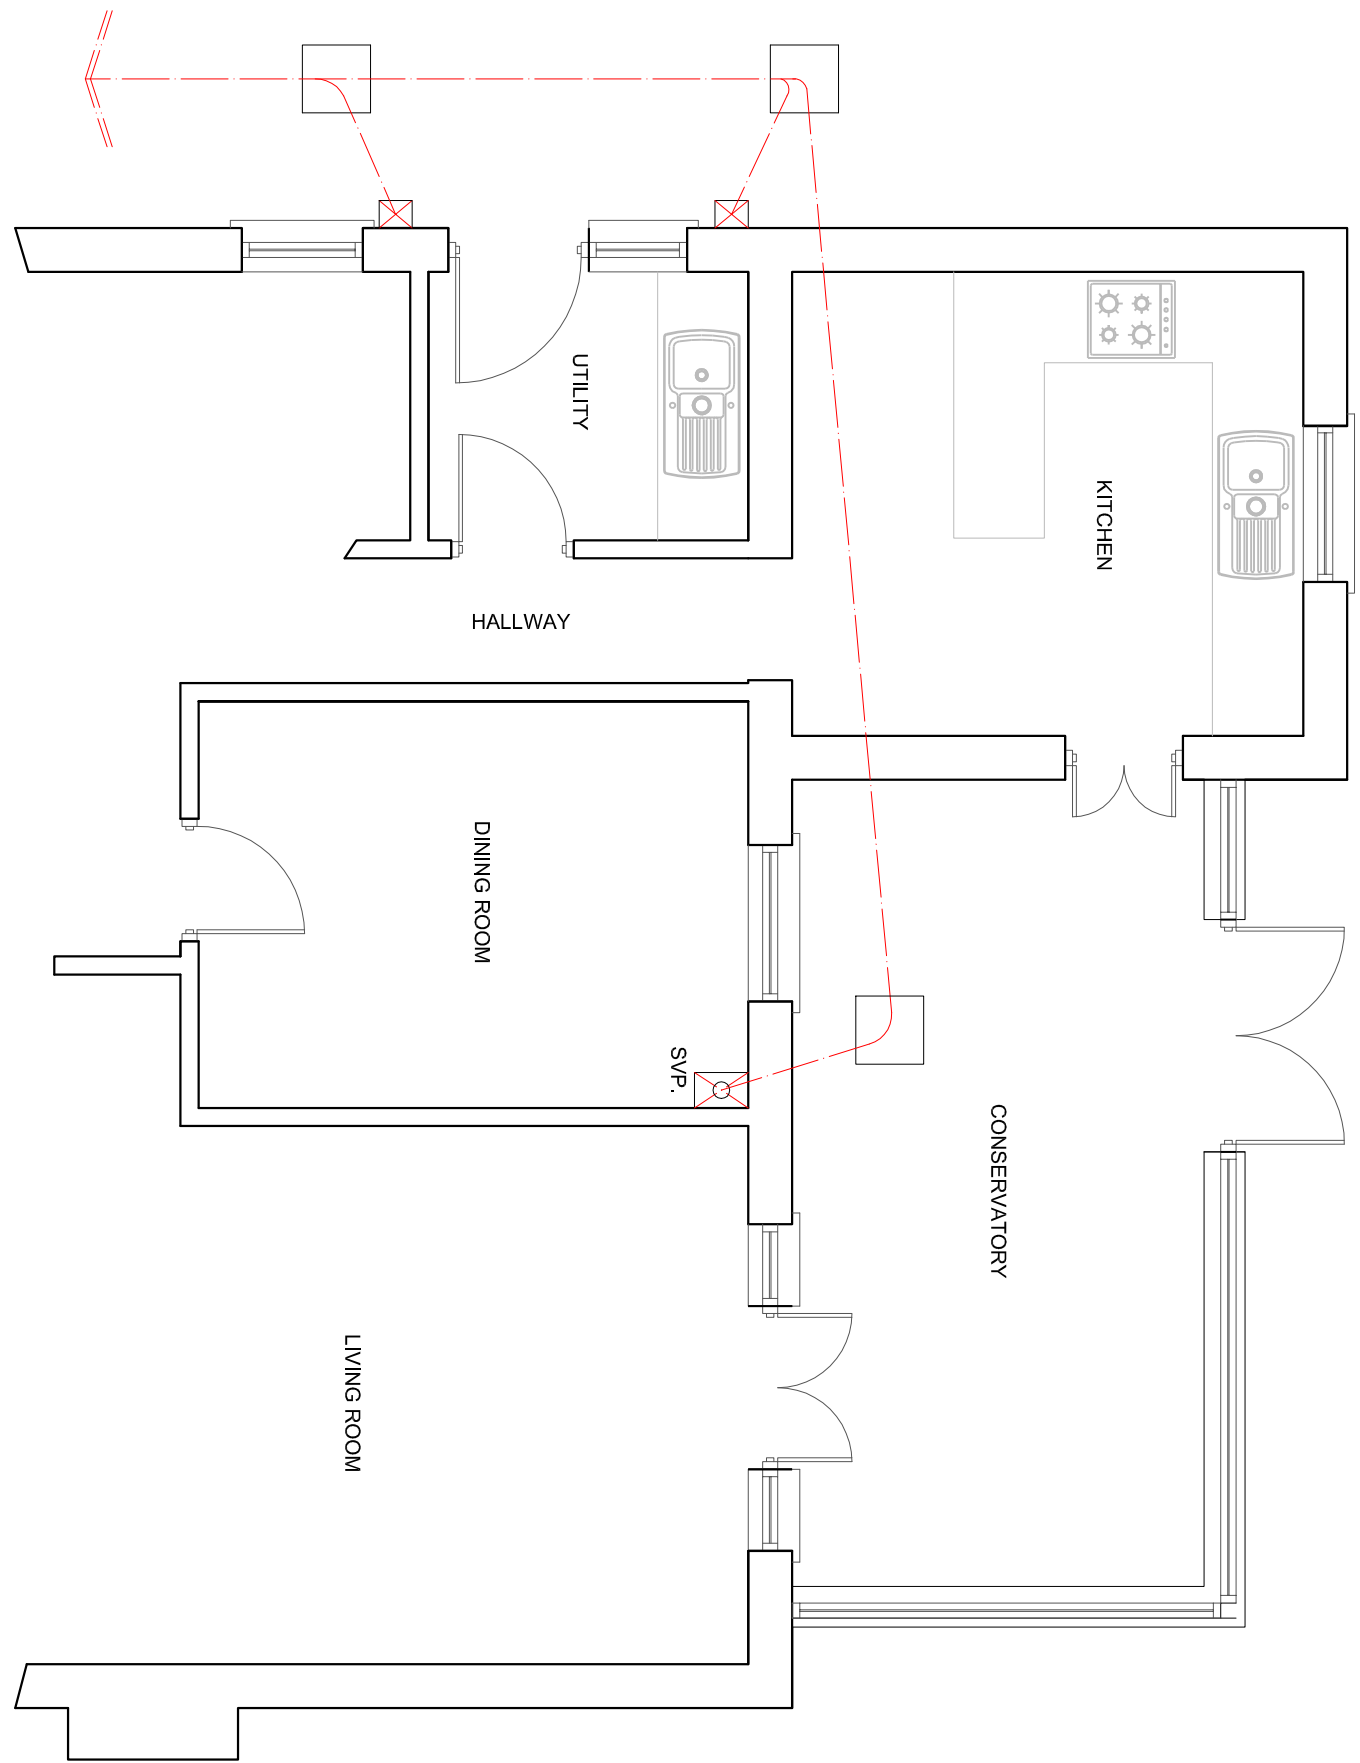

SCALE

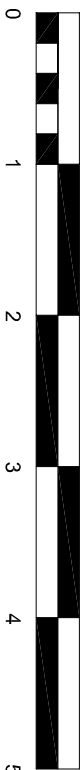

METRES

EXISTING GROUND FLOOR PLAN

SUSSEX BUILDING CONSULTANCY LIMITED

3 WYCHWOOD WALK, ALDWICK,
BOGNOR REGIS, WEST SUSSEX.

SCALE - 1/50 REV - DATE - 09/05/2017



partner

LABC

3 NORTHGOTE ROAD
BOGNOR REGIS

PO21 5LZ

TEL/FAX - (01243) 861379