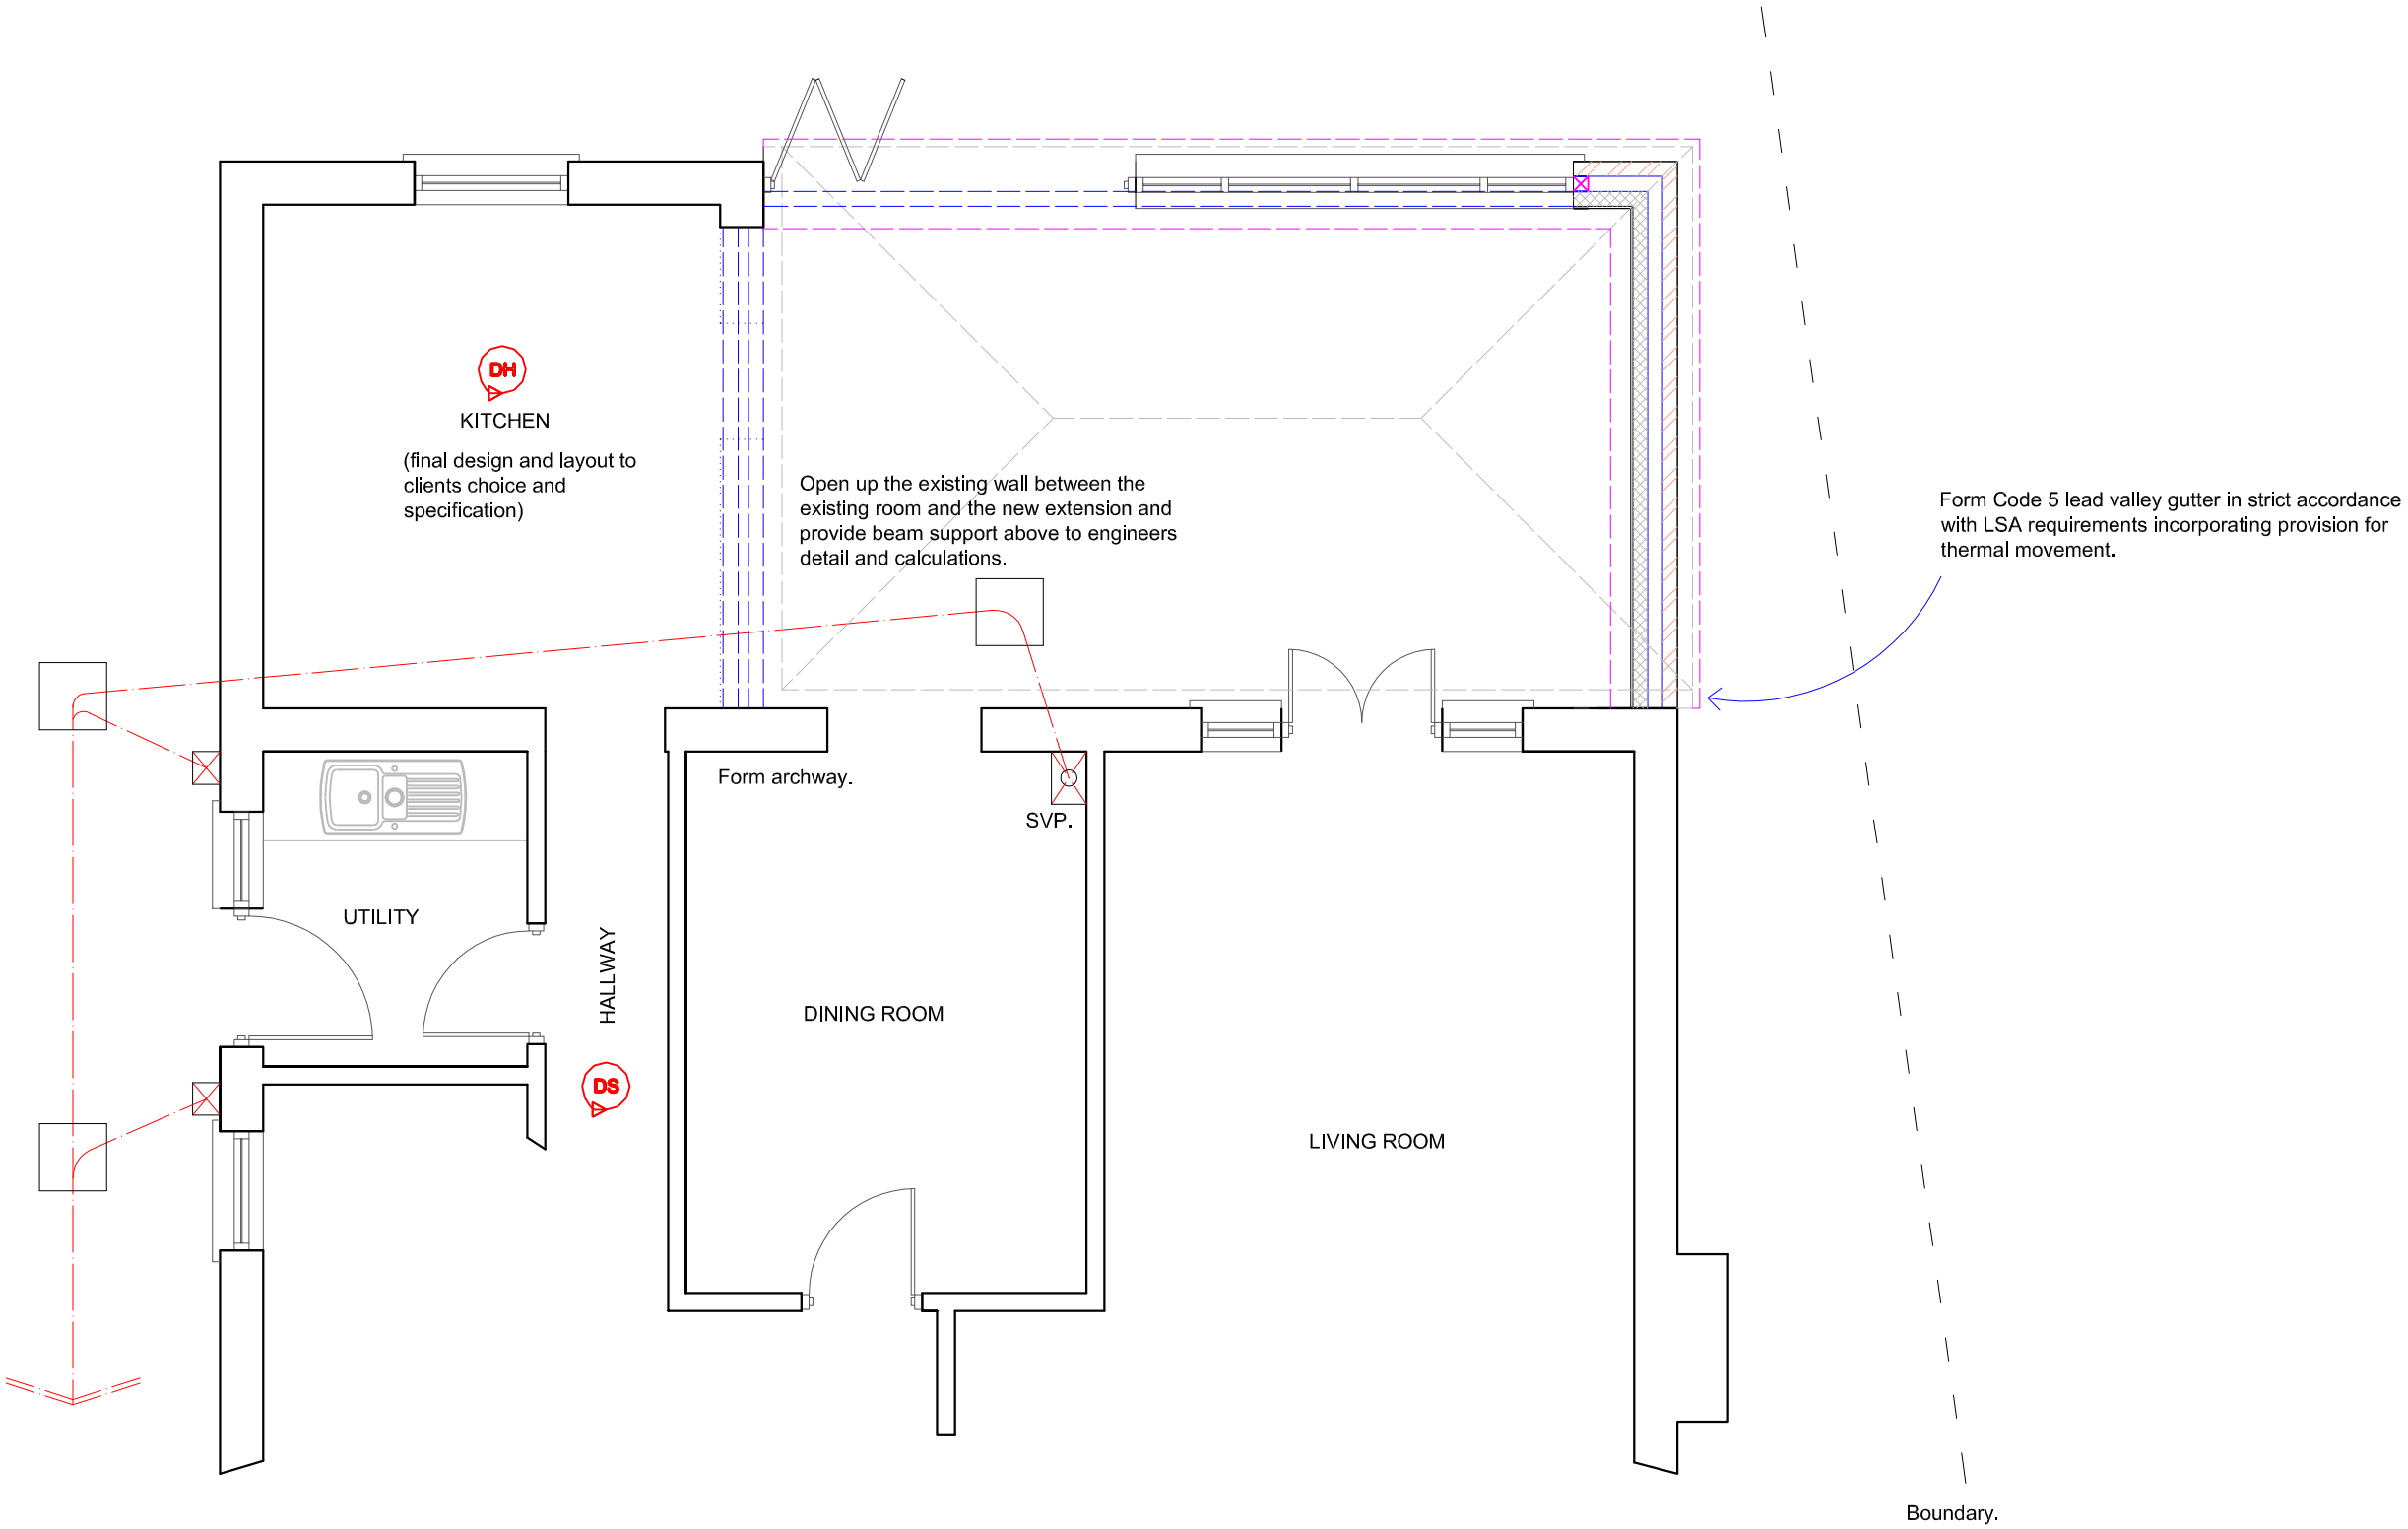

SCALE 0 1 2 3 4 5 METRES

PROPOSED GROUND FLOOR PLAN

SUSSEX BUILDING CONSULTANCY LIMITED

3 WYCHWOOD WALK, ALDWICK,
BOGNOR REGIS, WEST SUSSEX.

SCALE - 1/50 REV - A DATE - 10/05/2017

partner LABC
3 NORTHCOTE ROAD
BOGNOR REGIS
PO21 5LZ
TEL/FAX - (01243) 861379

ARUN DISTRICT COUNCIL AW/149/17/HH