



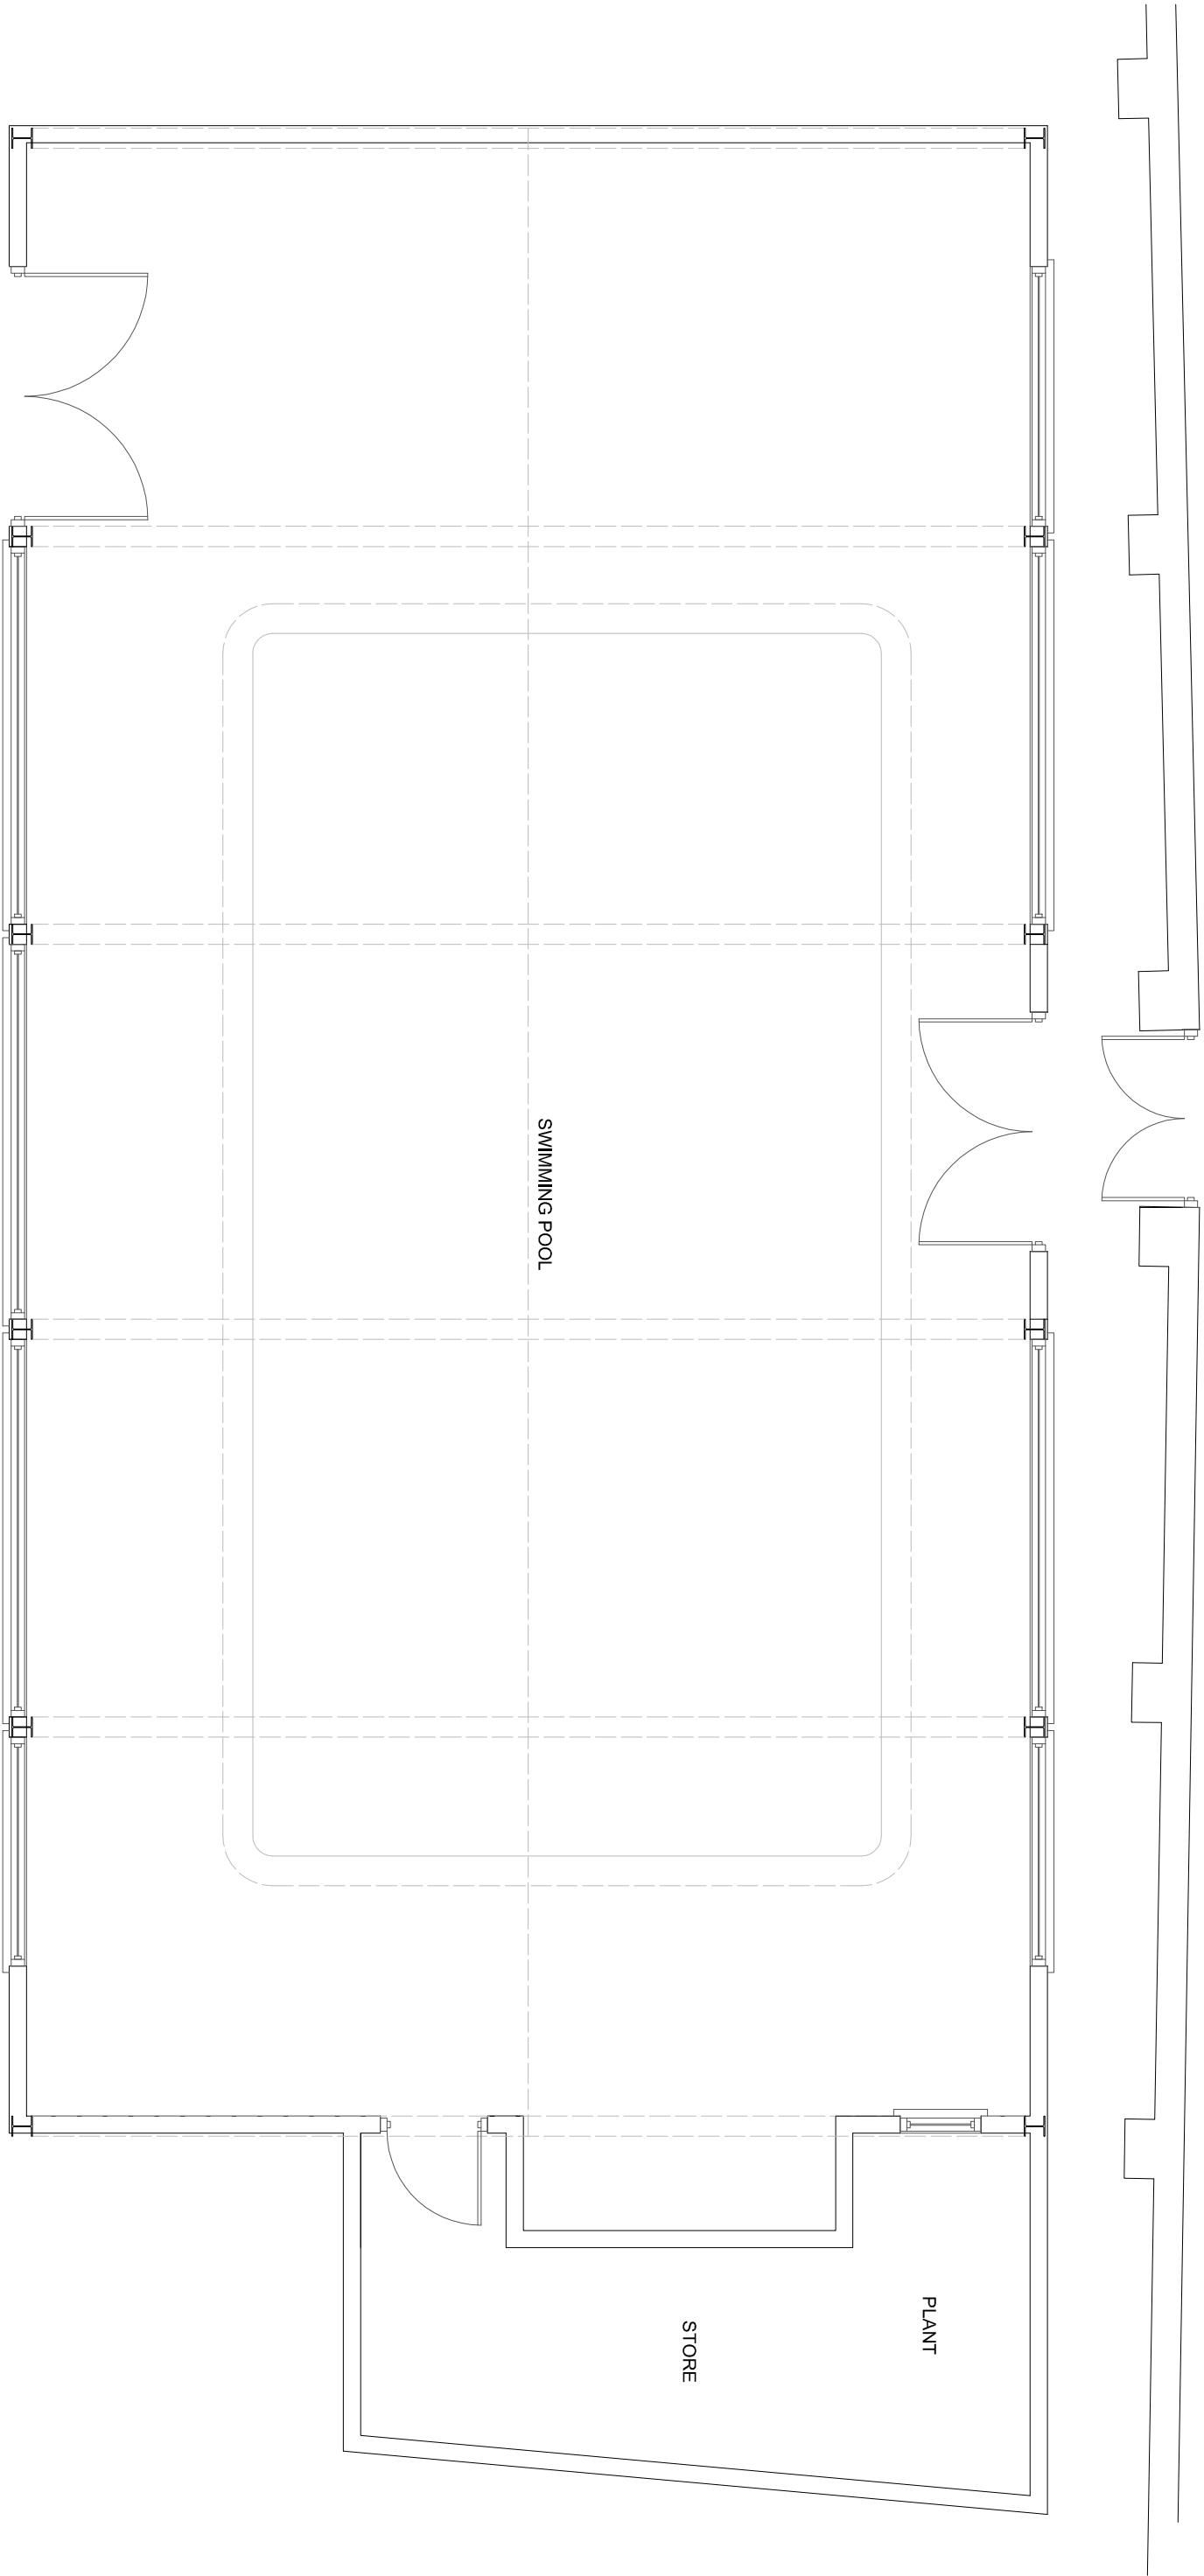

EXISTING GROUND FLOOR PLAN

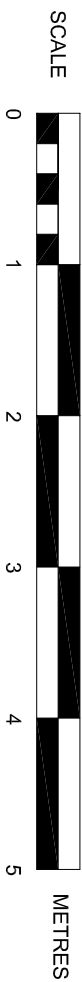

SUSSEX BUILDING CONSULTANCY LIMITED

15 MARLBOROUGH COURT, WEST MEADS,
BOGNOR REGIS, WEST SUSSEX.

SCALE - 1/50 REV - DATE - 12/01/2018



partner
LABC

3 NORTHCOOTE ROAD
BOGNOR REGIS
PO21 3LZ
TEL/FAX - (01243) 861379