

SIDE ELEVATION


FRONT ELEVATION

NOTES

ROOF - Twin walled polycarbonate sheeting.


WALLS - Stained timber weatherboarding.

WINDOWS/DOORS - White framed PVC double glazed units.

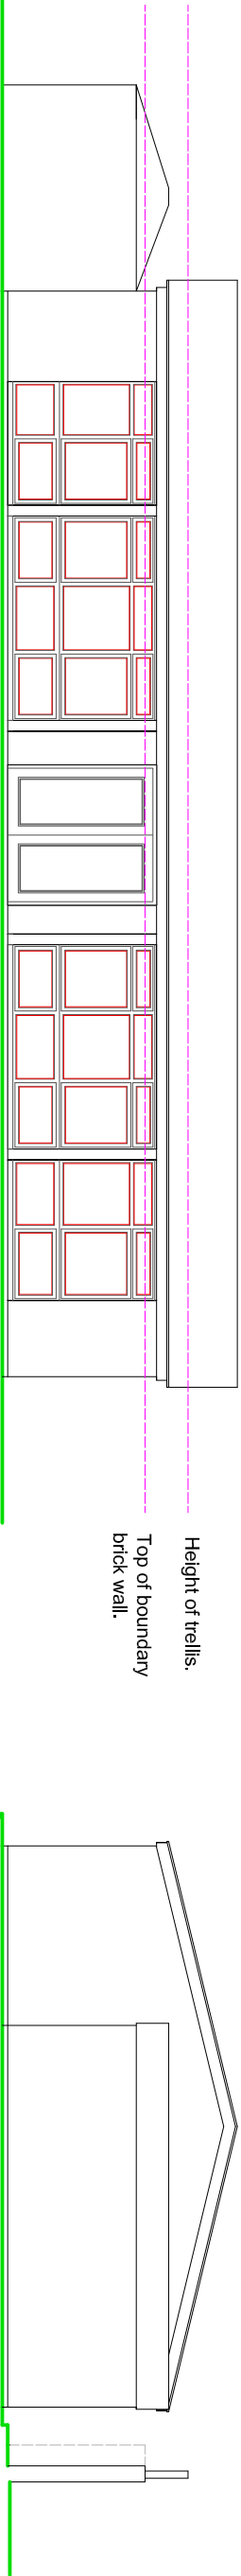

REAR ELEVATION

SIDE ELEVATION

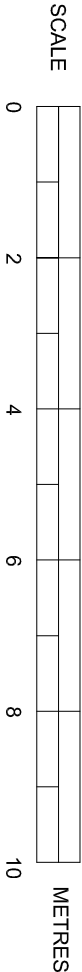

EXISTING ELEVATIONS

SUSSEX BUILDING CONSULTANCY LIMITED

15 MARLBOROUGH COURT, WEST MEADS,
BOGNOR REGIS, WEST SUSSEX.

SCALE - 1/100 REV - DATE - 12/01/2018

LABC
partner

24 NORTHGATE ROAD
BOGNOR MEADS
PO21 9LZ
TEL - (01243) 861179