



NOTE
Dimensions are taken from the garden level which is sited approximately 300 mm below the level of the adjacent public footpath.

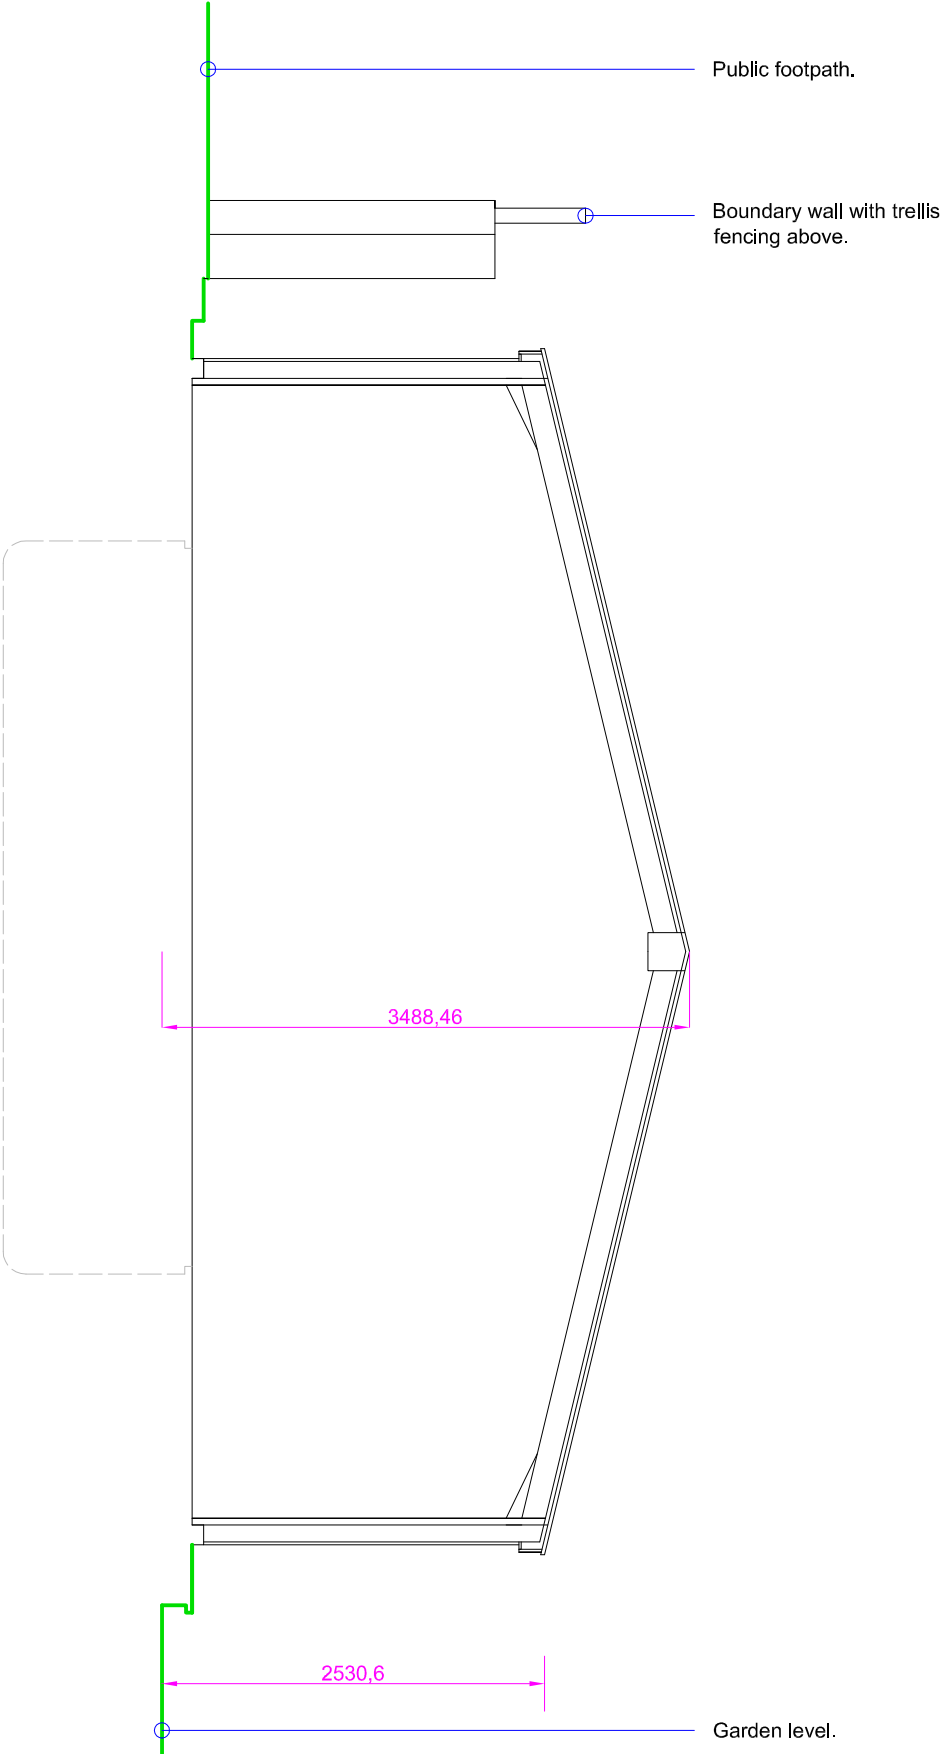

EXISTING CROSS SECTION

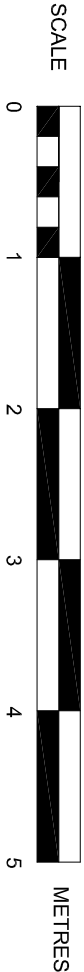

SUSSEX BUILDING CONSULTANCY LIMITED	
15 MARLBOROUGH COURT, WEST MEADS, BOGNOR REGIS, WEST SUSSEX.	
SCALE - 1/50 REV - DATE - 16/01/2018	
	3 NORTHCOTE ROAD BOGNOR REGIS PO21 5LZ TEL/FAX - (01243) 861379