


SIDE ELEVATION

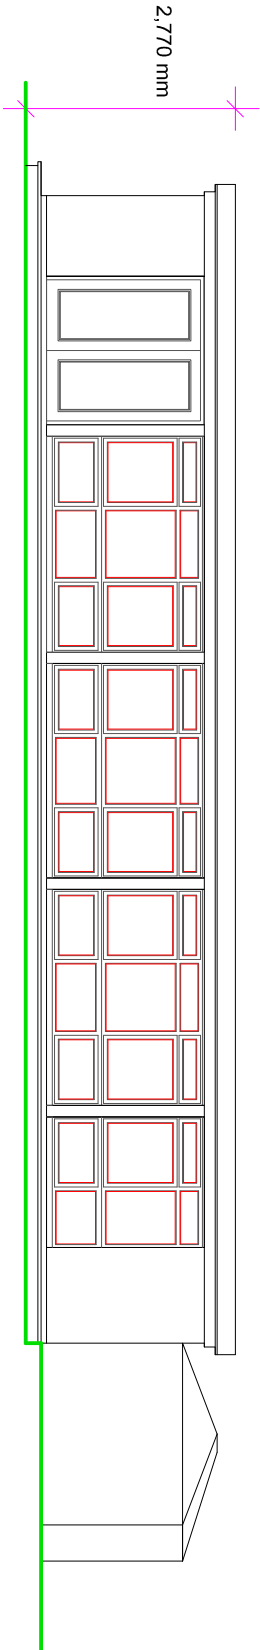


FRONT ELEVATION

NOTES


ROOF - Felted flat roof covering.

WALLS - Stained timber weatherboarding.


WINDOWS/DOORS - White framed PVC double glazed units.

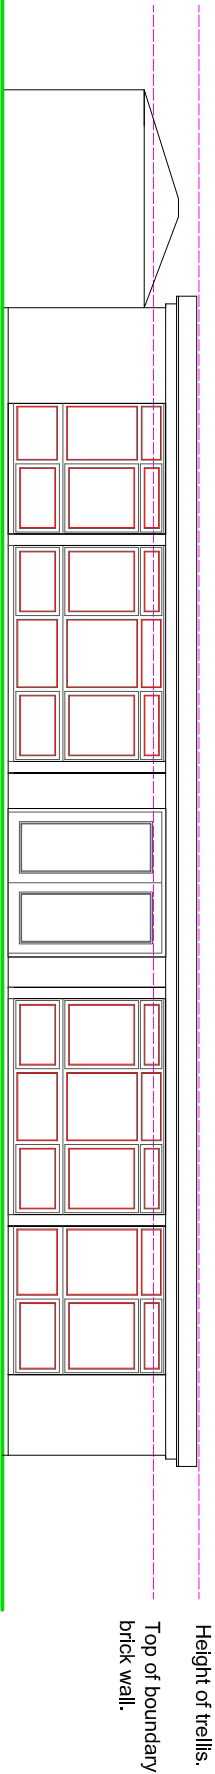

REAR ELEVATION

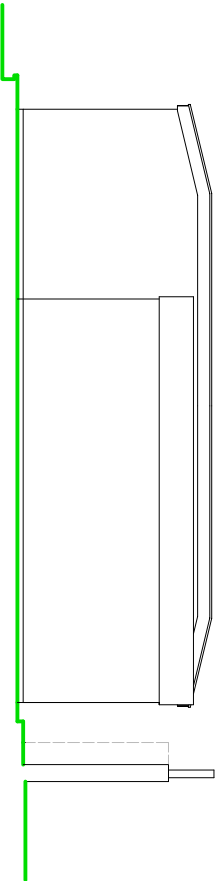

SIDE ELEVATION

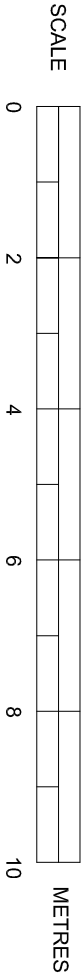

PROPOSED ELEVATIONS

SUSSEX BUILDING CONSULTANCY LIMITED

15 MARLBOROUGH COURT, WEST MEADS,
BOGNOR REGIS, WEST SUSSEX.

SCALE - 1/100 REV - DATE - 16/01/2018

LABC
partner
SOUTHCOOTE ROAD
BOGNOR MEADS
PO21 9LZ
TEL - (01243) 861179