



NOTE
Dimensions are taken from the garden level which is sited approximately 300 mm below the level of the adjacent public footpath.

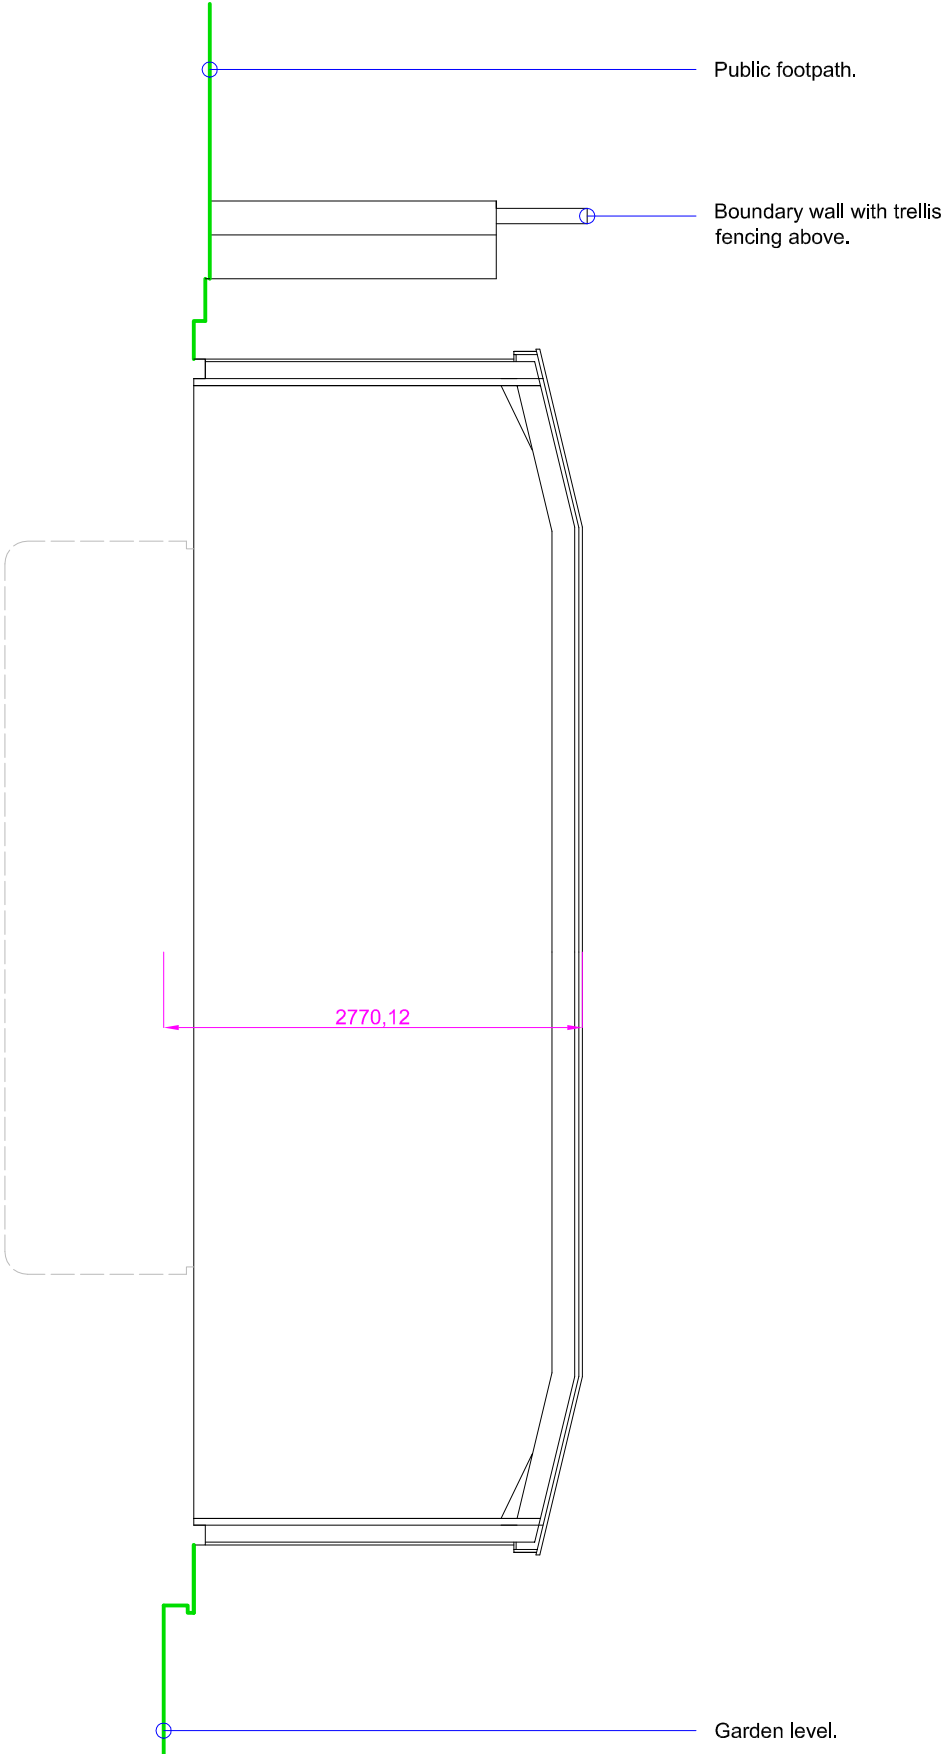

PROPOSED CROSS SECTION

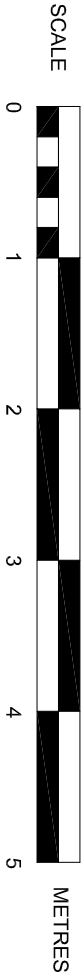

SUSSEX BUILDING CONSULTANCY LIMITED 15 MARLBOROUGH COURT, WEST MEADS, BOGNOR REGIS, WEST SUSSEX. SCALE - 1/50 REV - DATE - 16/01/2018	 LABC partner 3 NORTHCOOTE ROAD BOGNOR REGIS PO21 3LZ TEL/FAX - (01243) 861379
---	---