



west

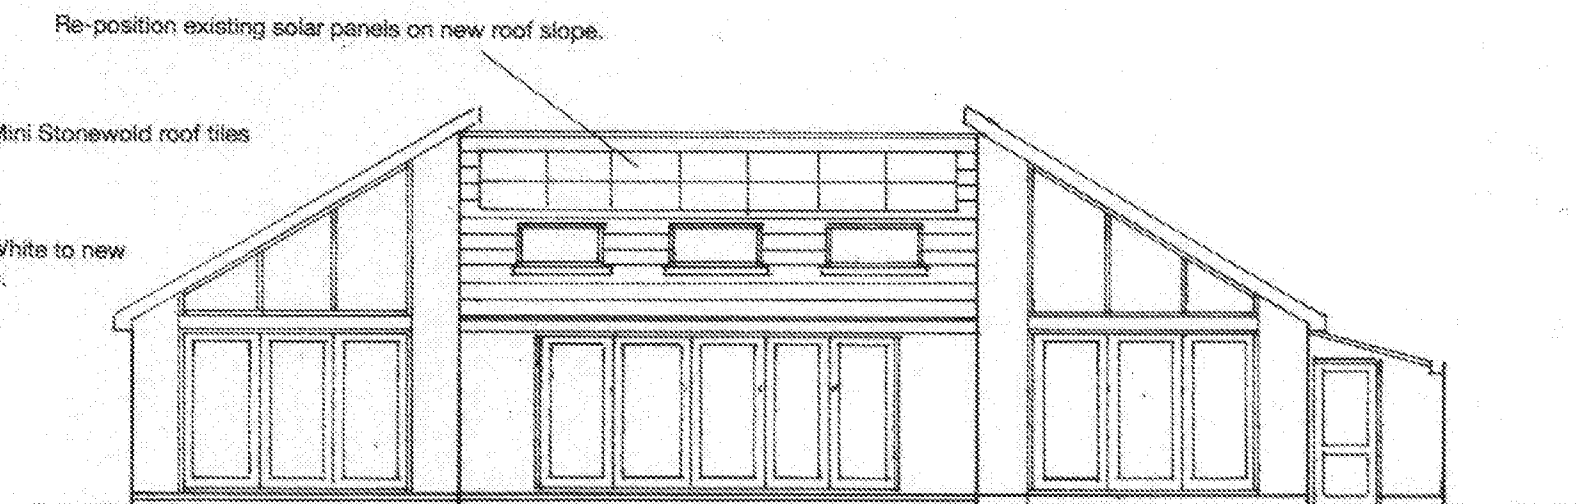


south


1 : 100

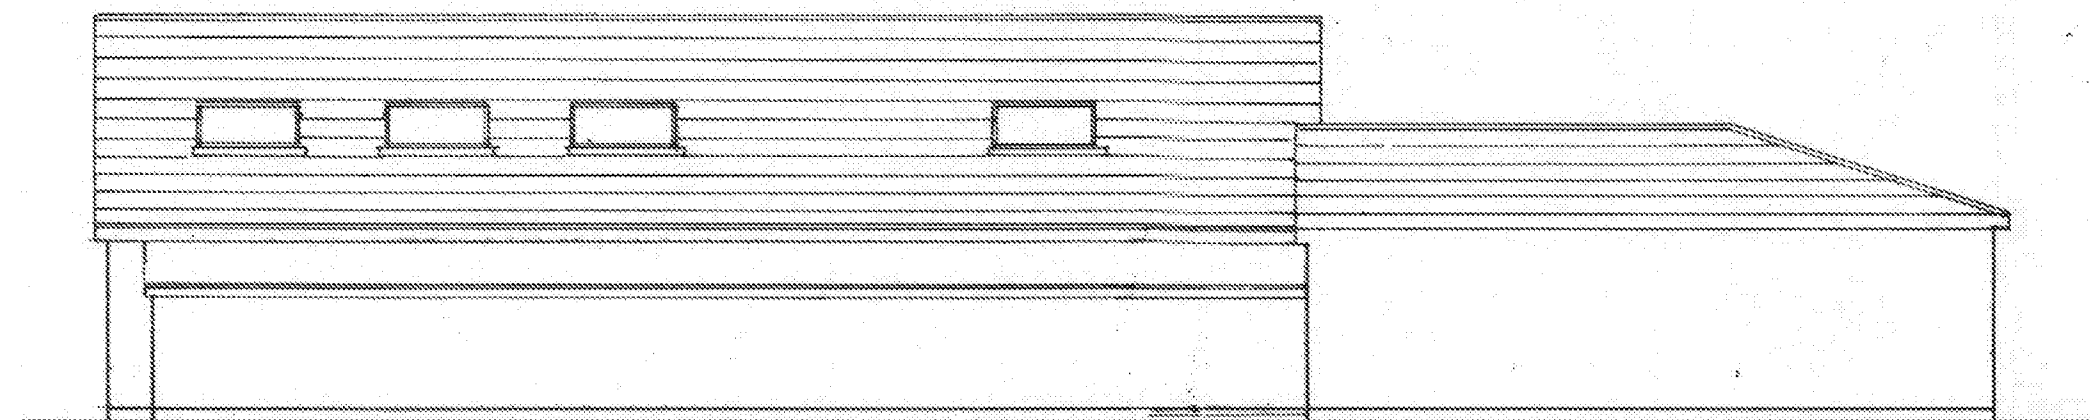


east

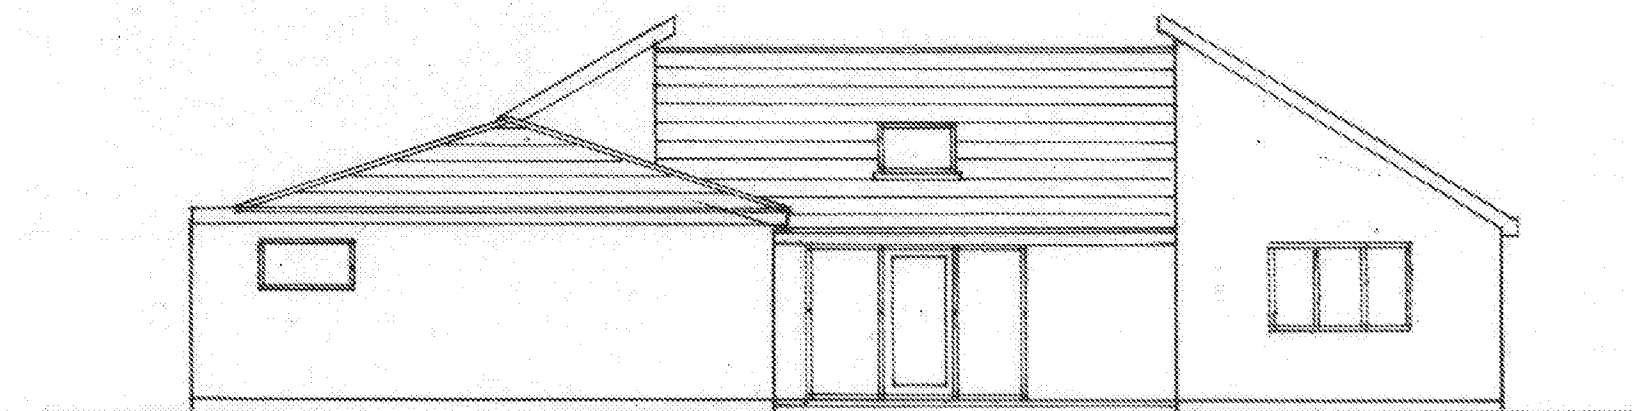


north

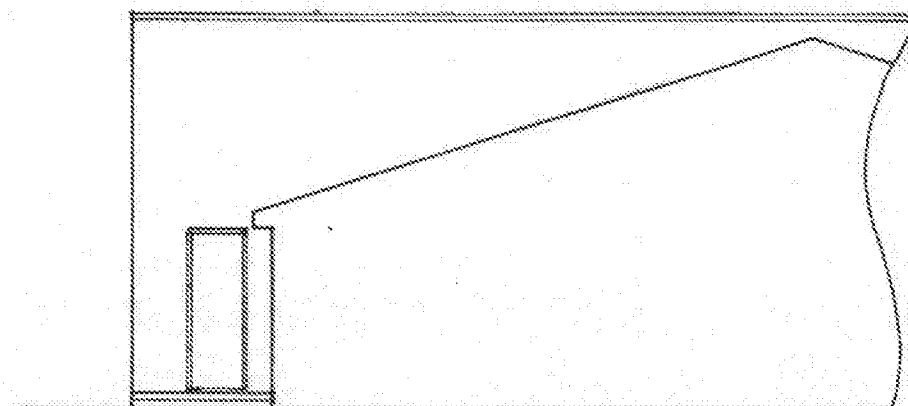

east recess

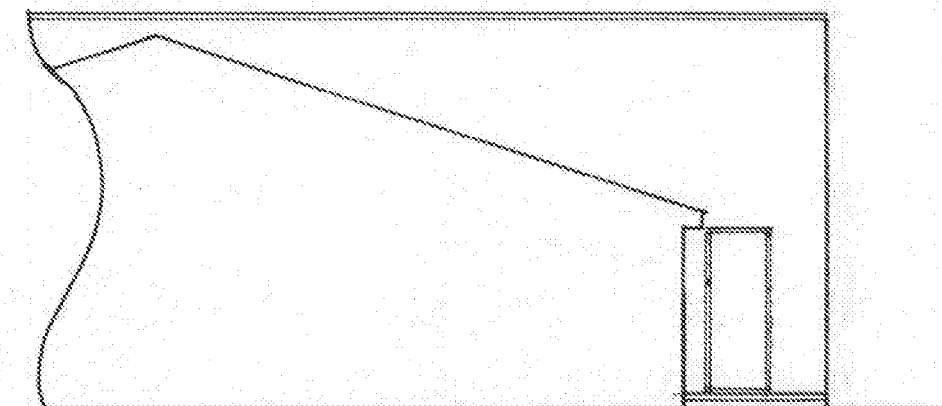

west recess

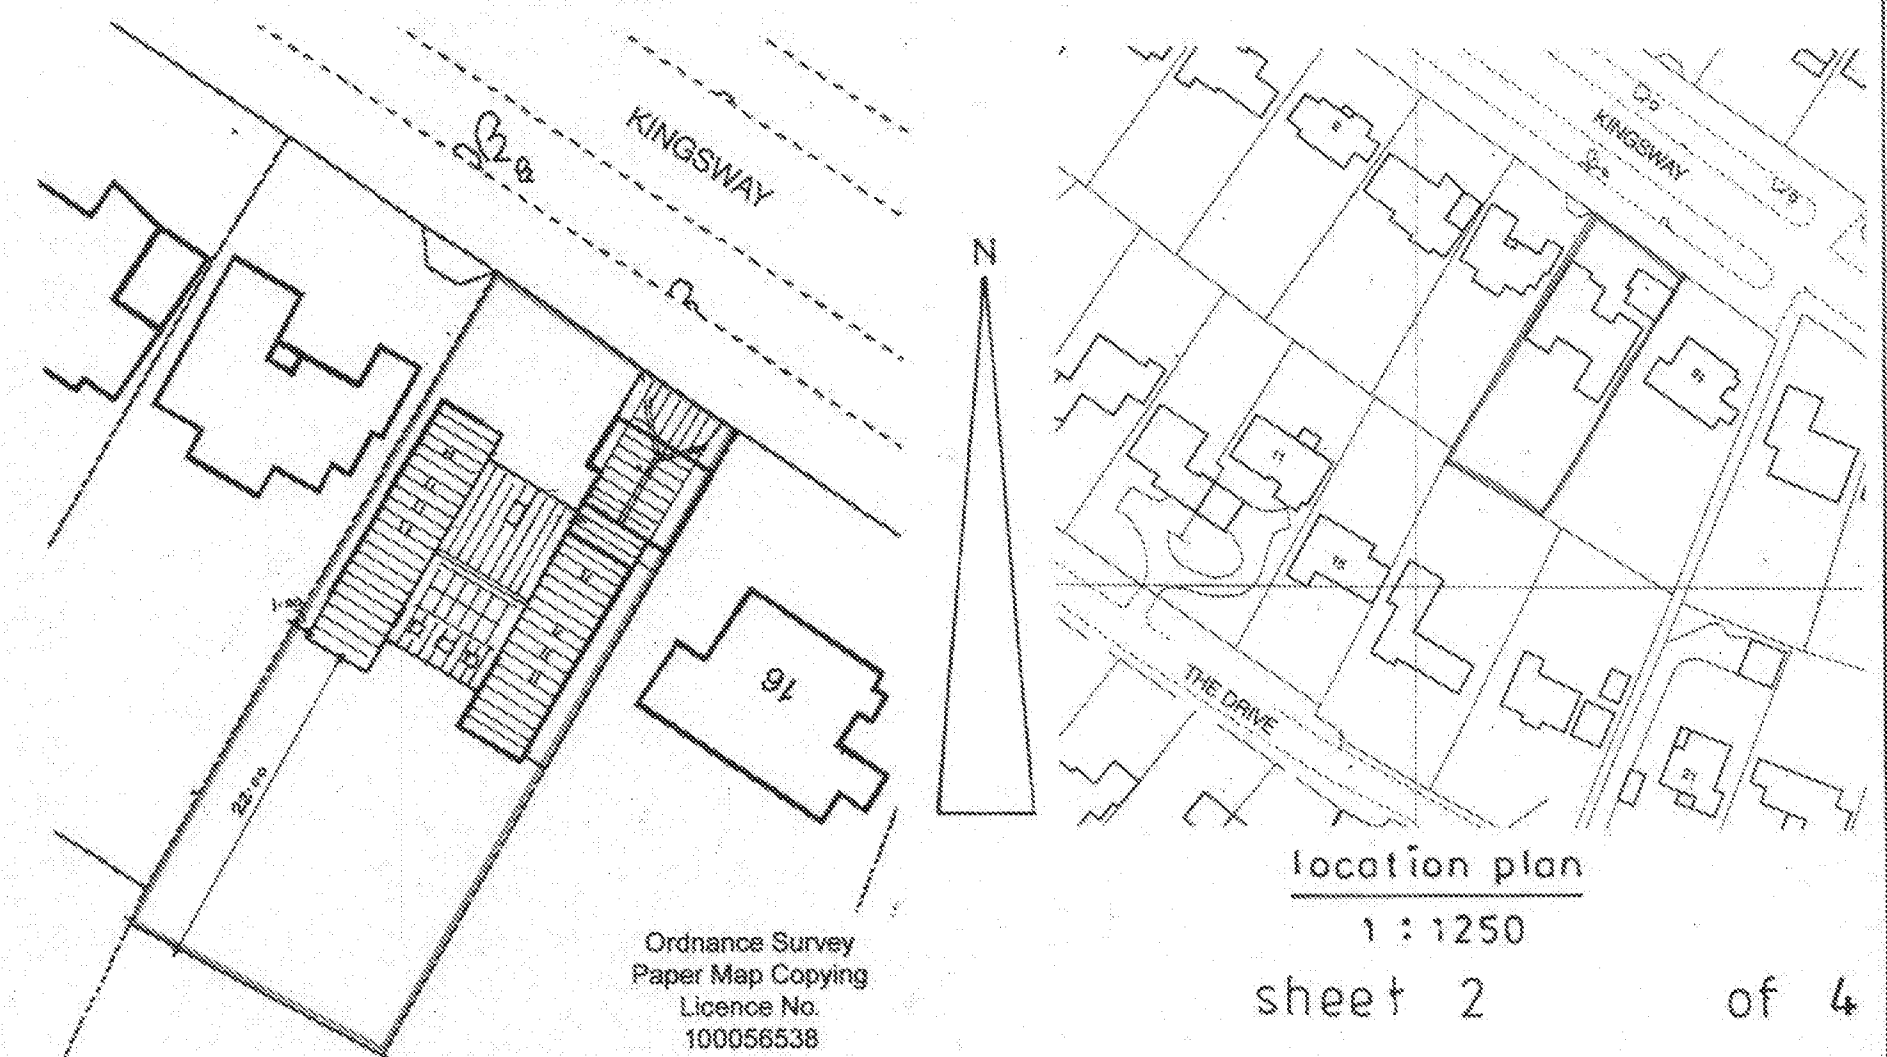

location plan

1 : 1250

sheet 2

of 4

Proposed

PROPOSED ROOF ALTERATIONS AND SINGLE STOREY EXTENSIONS AT 14, KINGSWAY, CRAIGWELL
FOR MR. & MRS. D. HILTON-JACKSON.

Bryan Butcher
Rainbow Cottage
Nyetimber Lane
Bognor Regis PO21 3JX

