




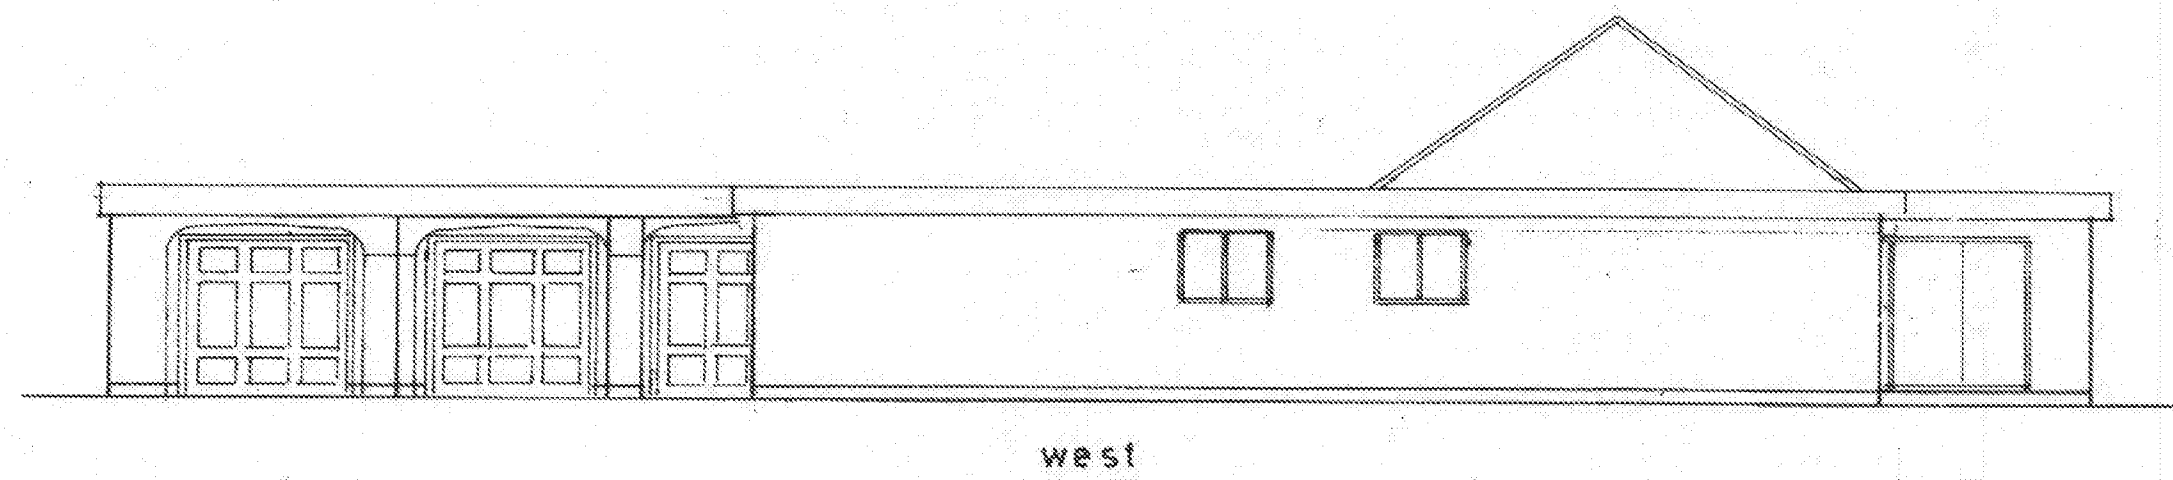


west

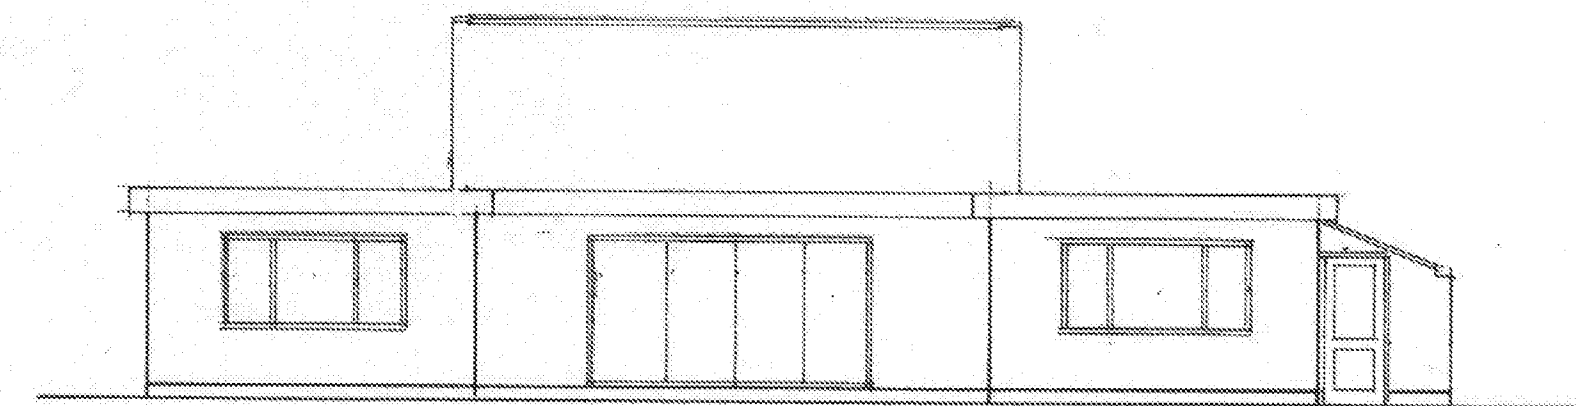


south
1 : 100

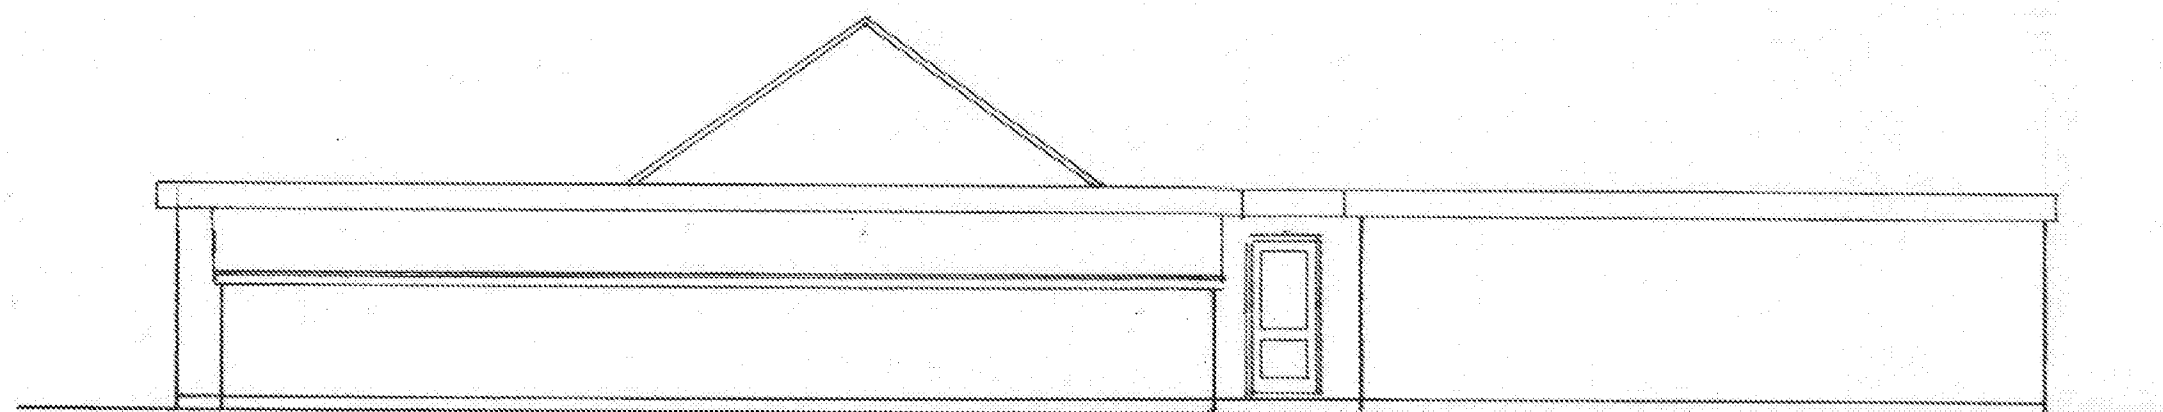


east

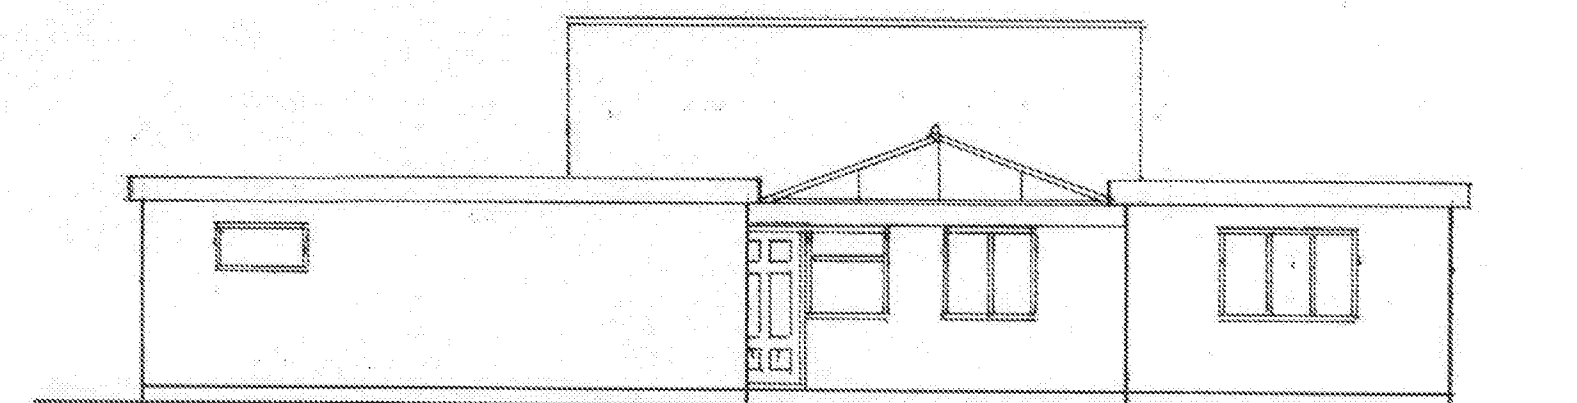

north

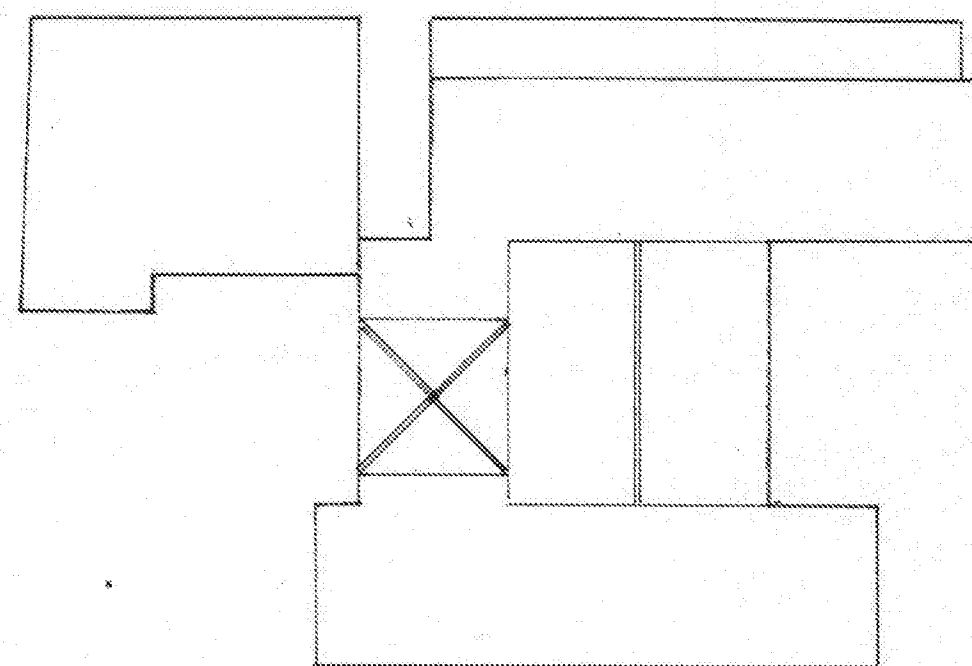

roof plan
1 : 200

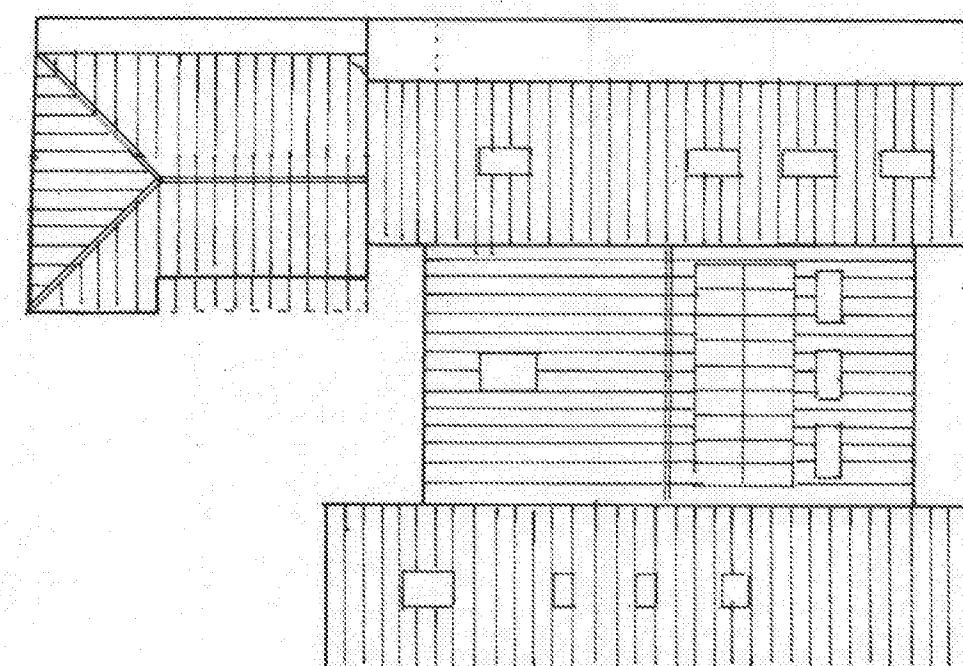

proposed roof plan

Existing

PROPOSED ROOF ALTERATIONS AND SINGLE STOREY EXTENSIONS AT 14, KINGSWAY, CRAIGWEIL
FOR MR. & MRS. D. HILTON-JACKSON.

sheet 4 of 4

Bryan Butcher
Rainbow Cottage
Nyetimber Lane
Bognor Regis PO21 3JX

