



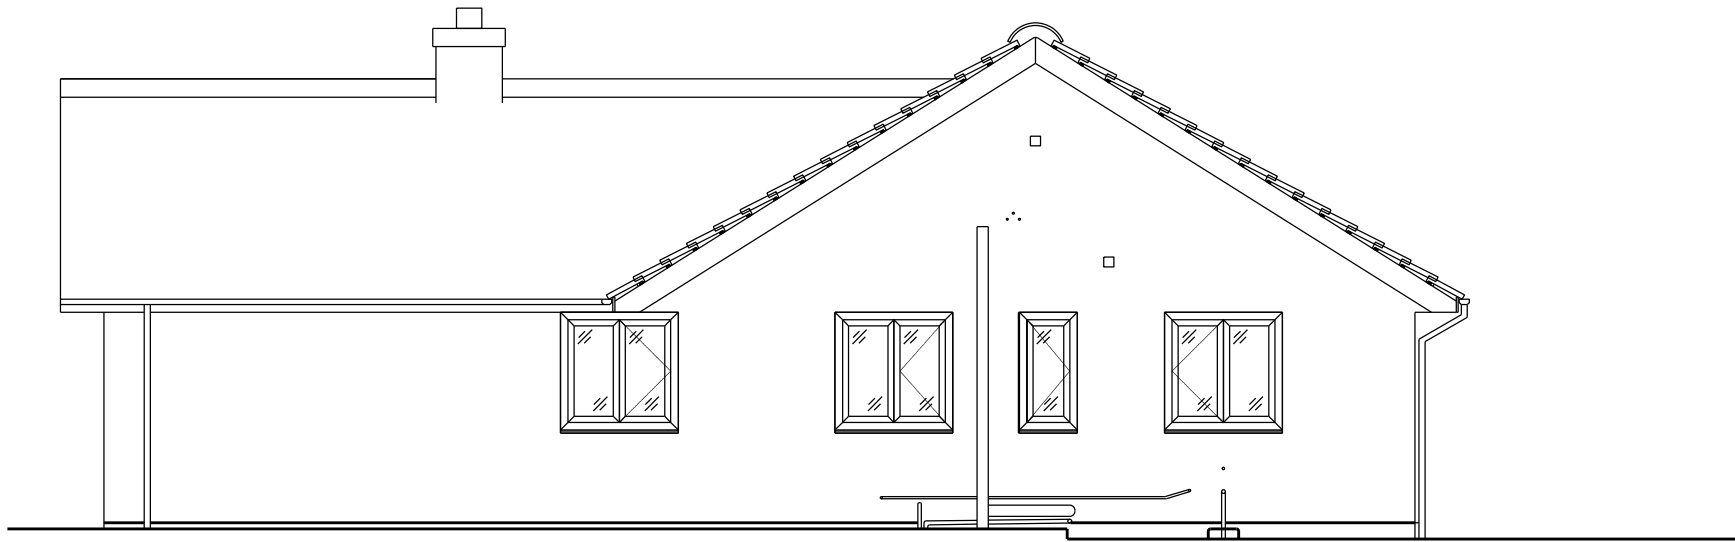

Side Elevation DD

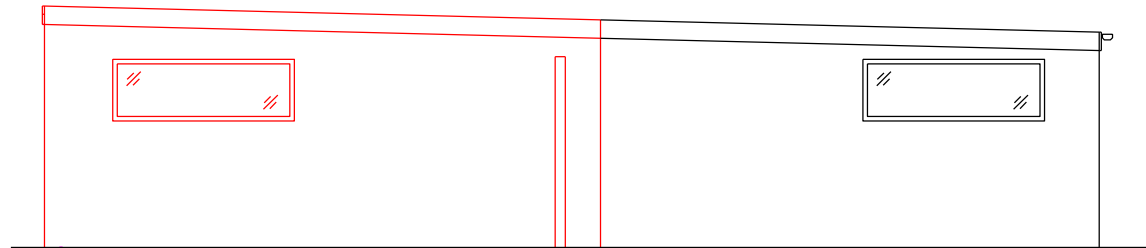

Garage Side Elevation EE

Issued For Approval

Job : Mr & Mrs M Harman 6,Trinity Way West Meads,Aldwick Bognor P021 5RQ		
Description : Enlarge Single Garage In Width By 1M, Replace Existing Garden Wal, Replace Existing Clading To Elevation AA.		
Drawing Title : Proposed External Elevations DD & EE		
Date : April 2021	Scale : 1:75@A3	Dwg Size : A3
Drg No : MH-PR-003		Rev : -

