

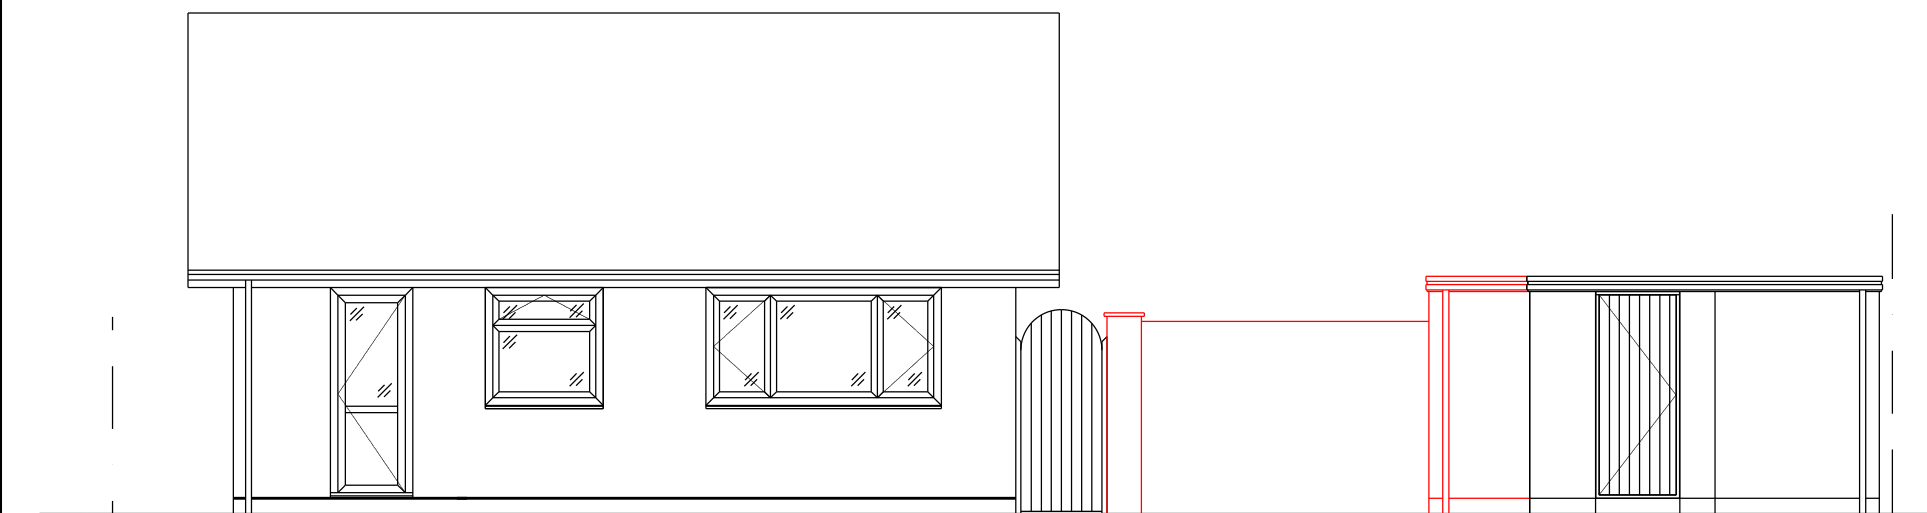
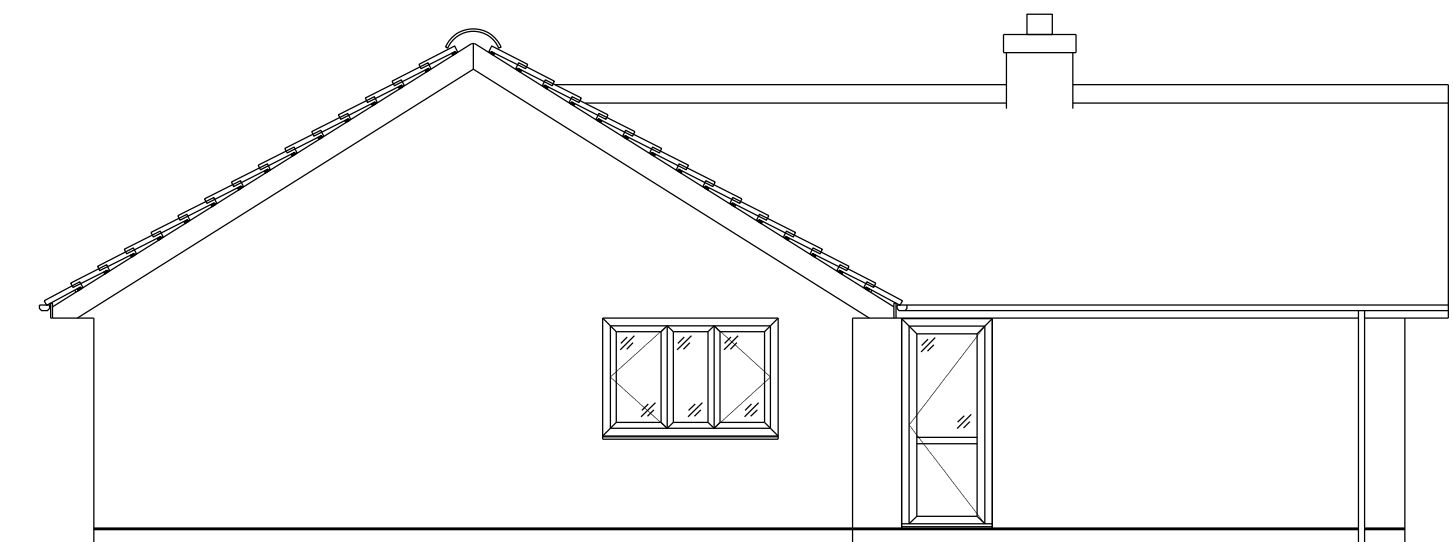


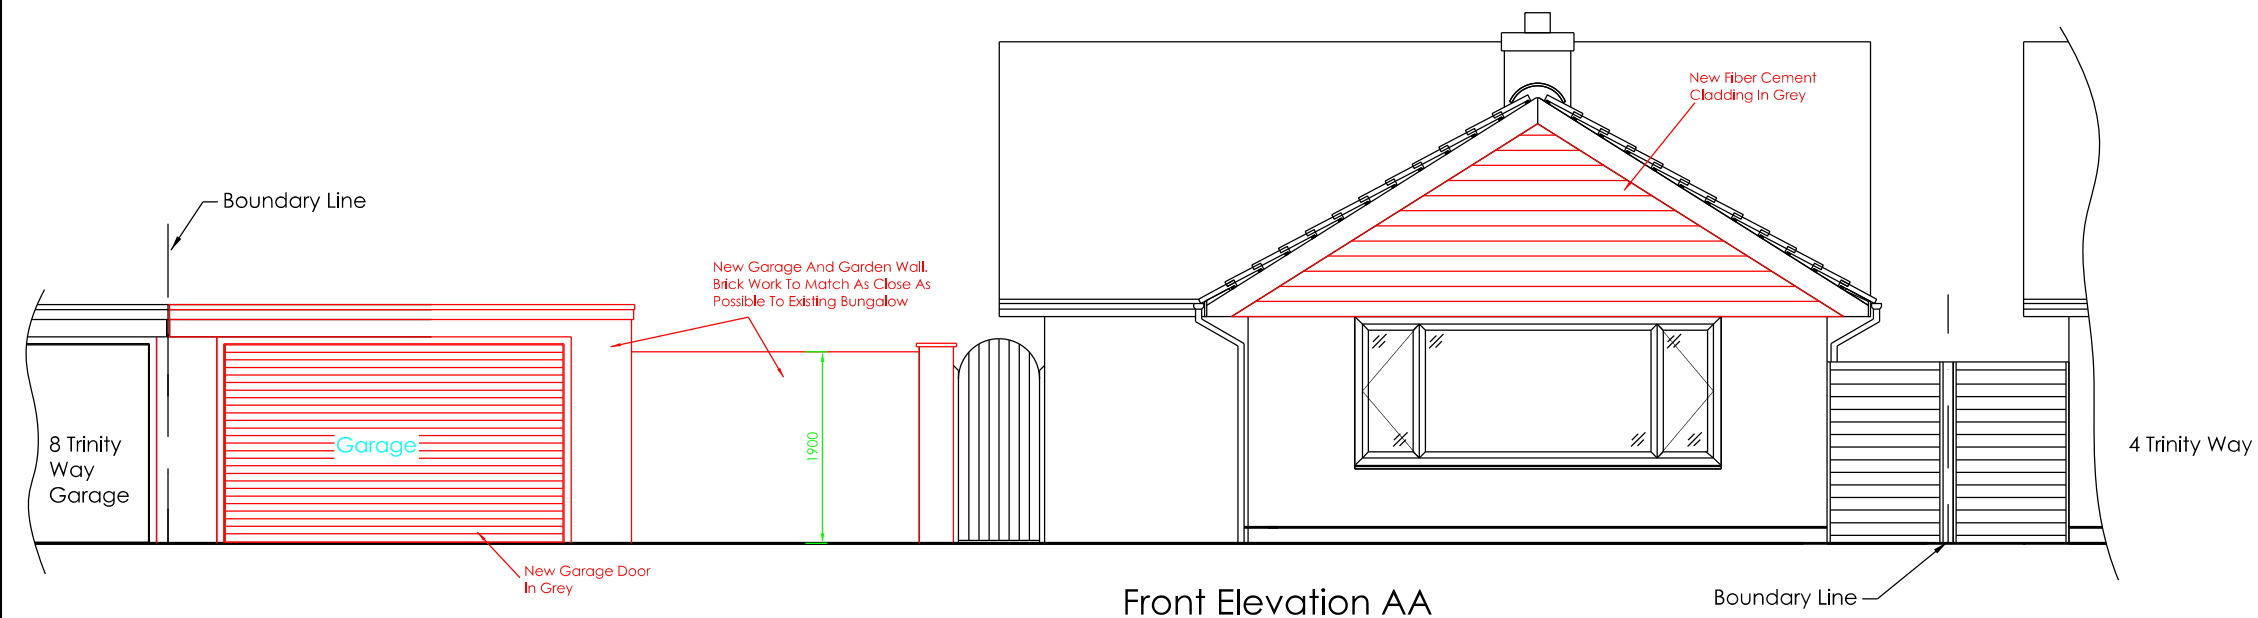

Issued For Approval

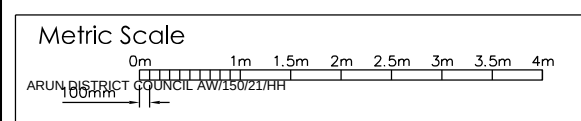

Job : Mr & Mrs M Harman 6, Trinity Way West Meads, Aldwick Bognor P021 5RQ		
Description : Enlarge Single Garage In Width By 1M, Replace Existing Garden Wal, Replace Existing Cladding To Elevation AA.		
Drawing Title : Proposed External Elevations AA, BB & CC		
Date : April 2021	Scale : 1:75@A3	Dwg Size : A3
Dwg No : MH-PR-002		Rev : -