
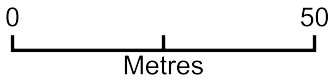


6 Trinity Way - Location Plan

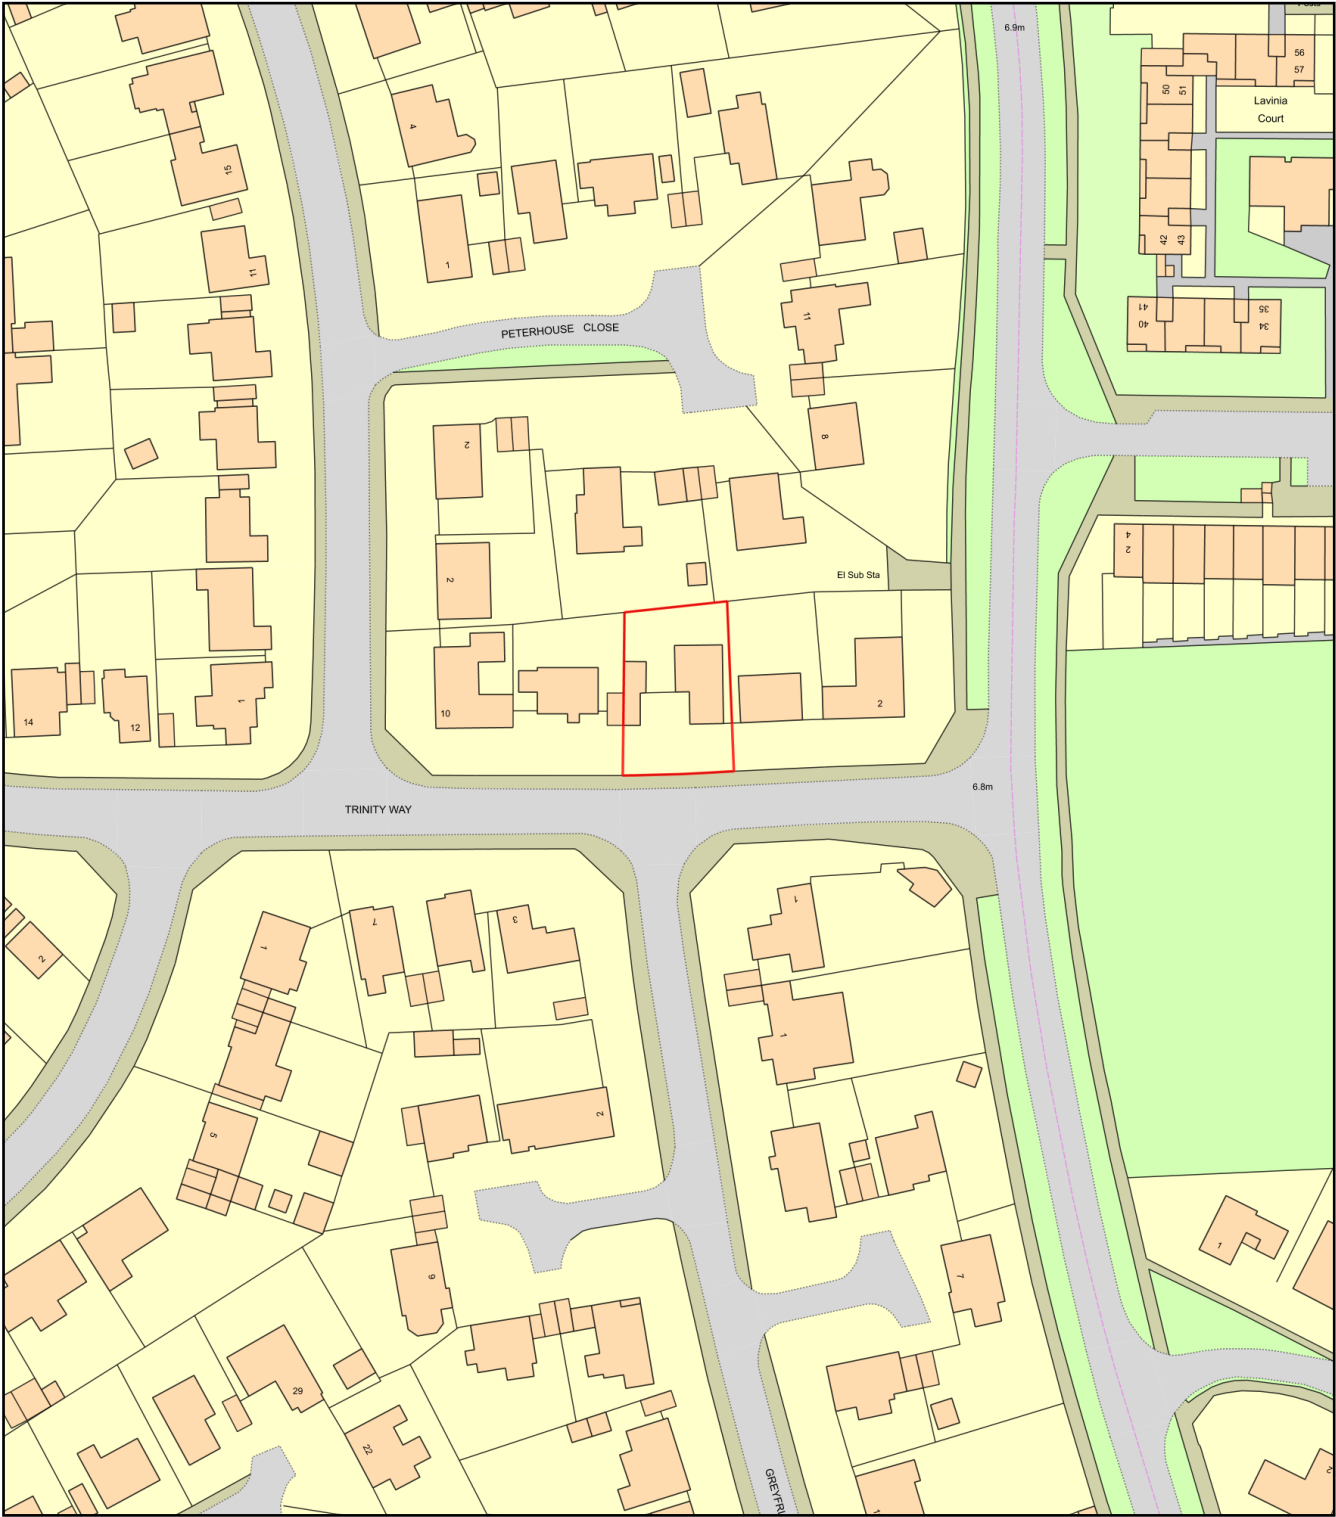

Plan Produced for: Mr and Mrs Harman
Date Produced: 15 Apr 2021
Plan Reference Number: TQRQM21105190551410
Scale: 1:1250 @ A4