
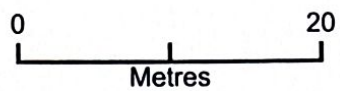


6 Trinity Way

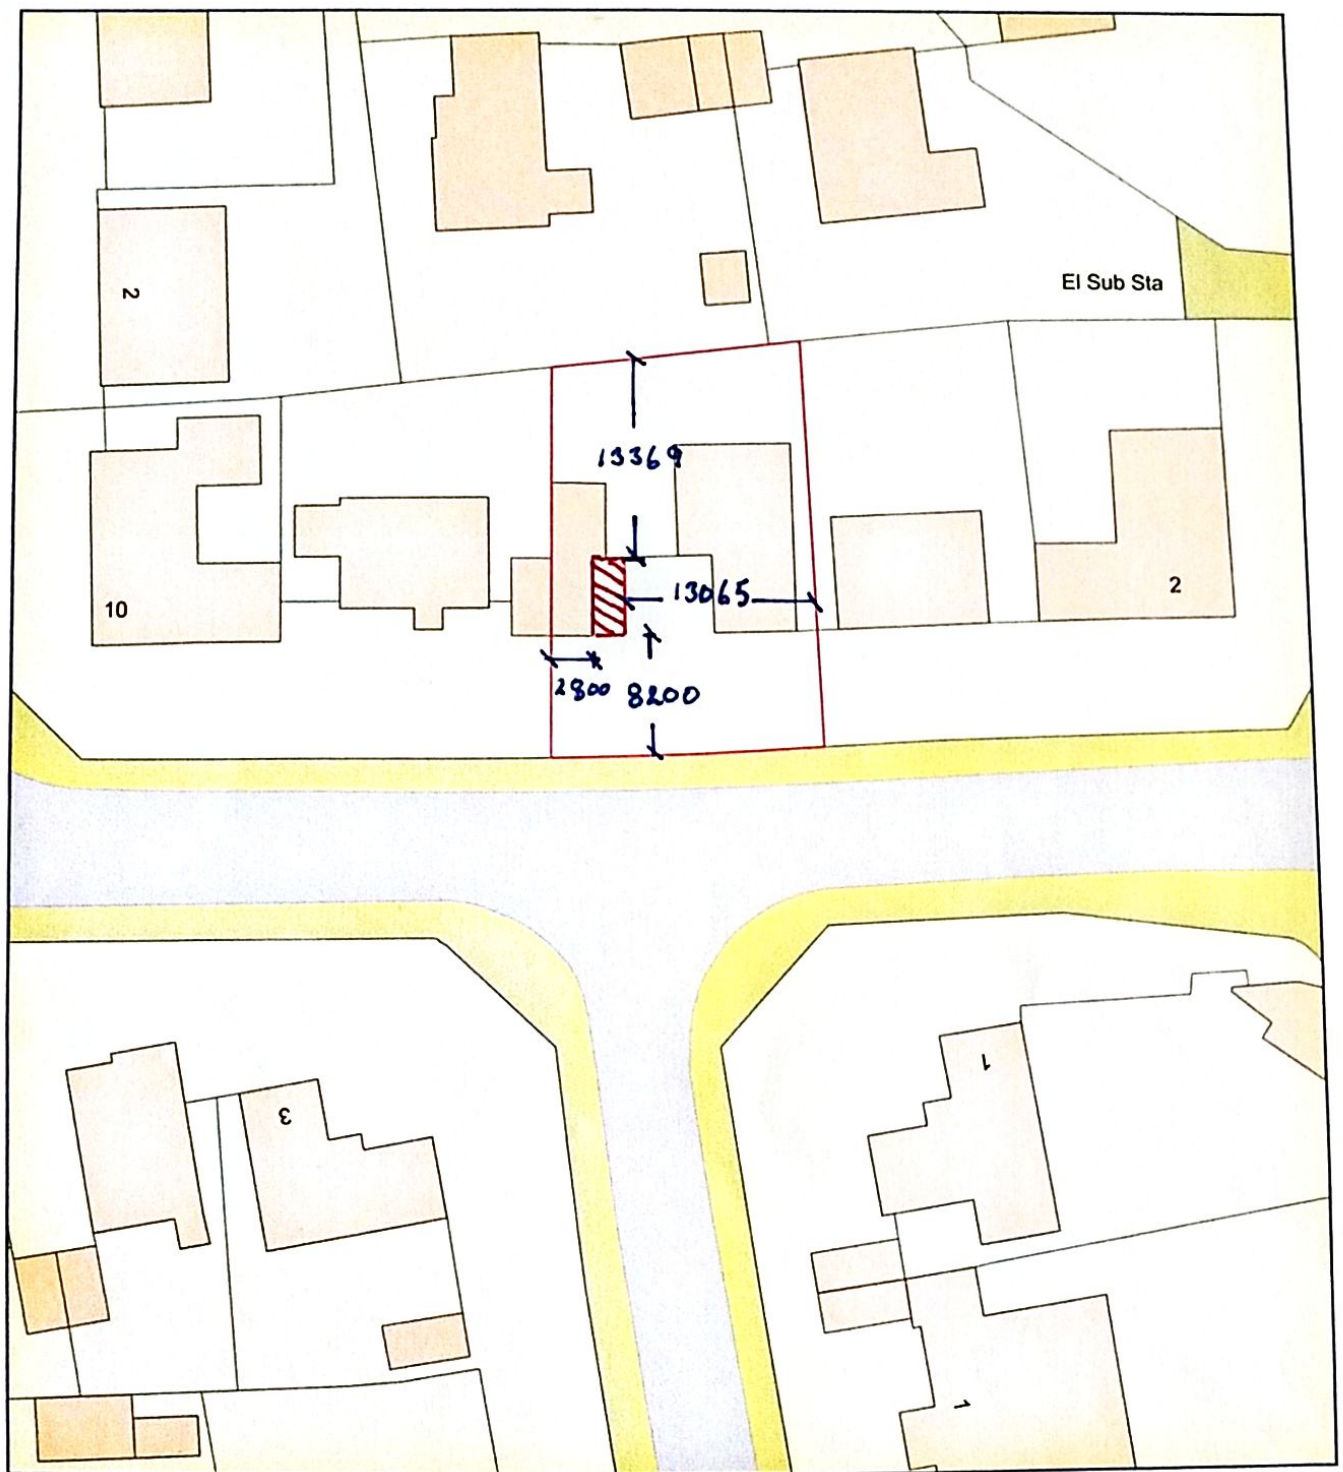

Plan Produced for: Mr and Mrs Harman

Date Produced: 15 Apr 2021

Plan Reference Number: TQRQM21105180506790

Scale: 1:500 @ A4