



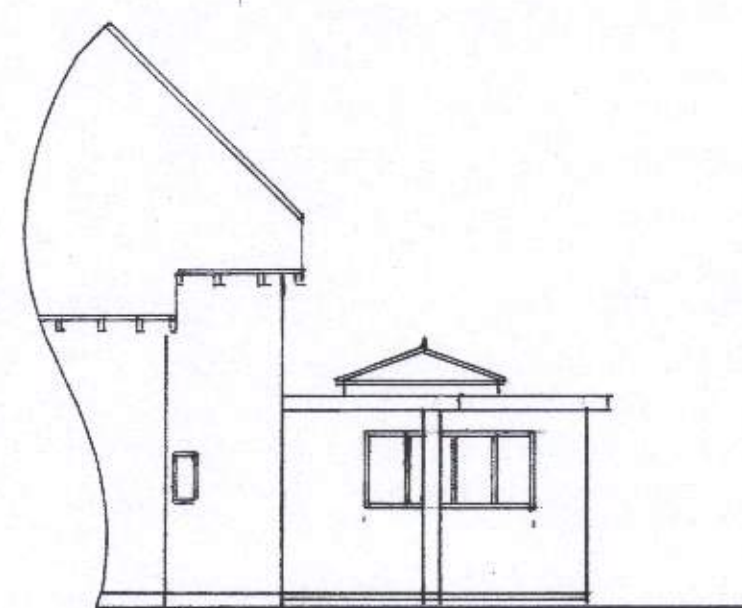


west



south
1 : 100

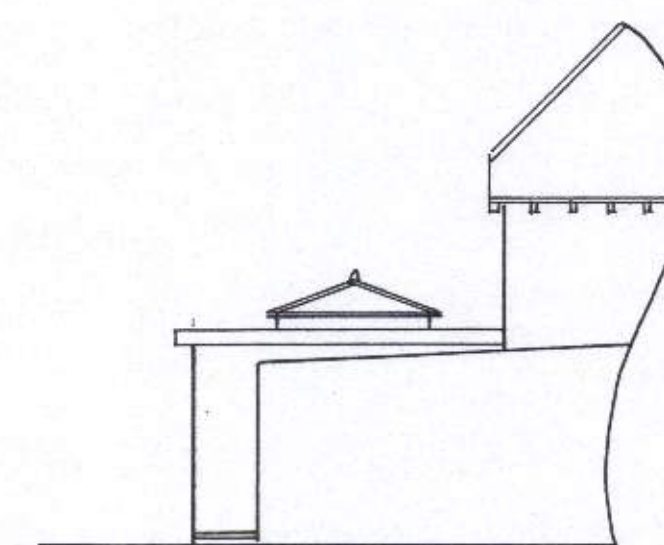


east

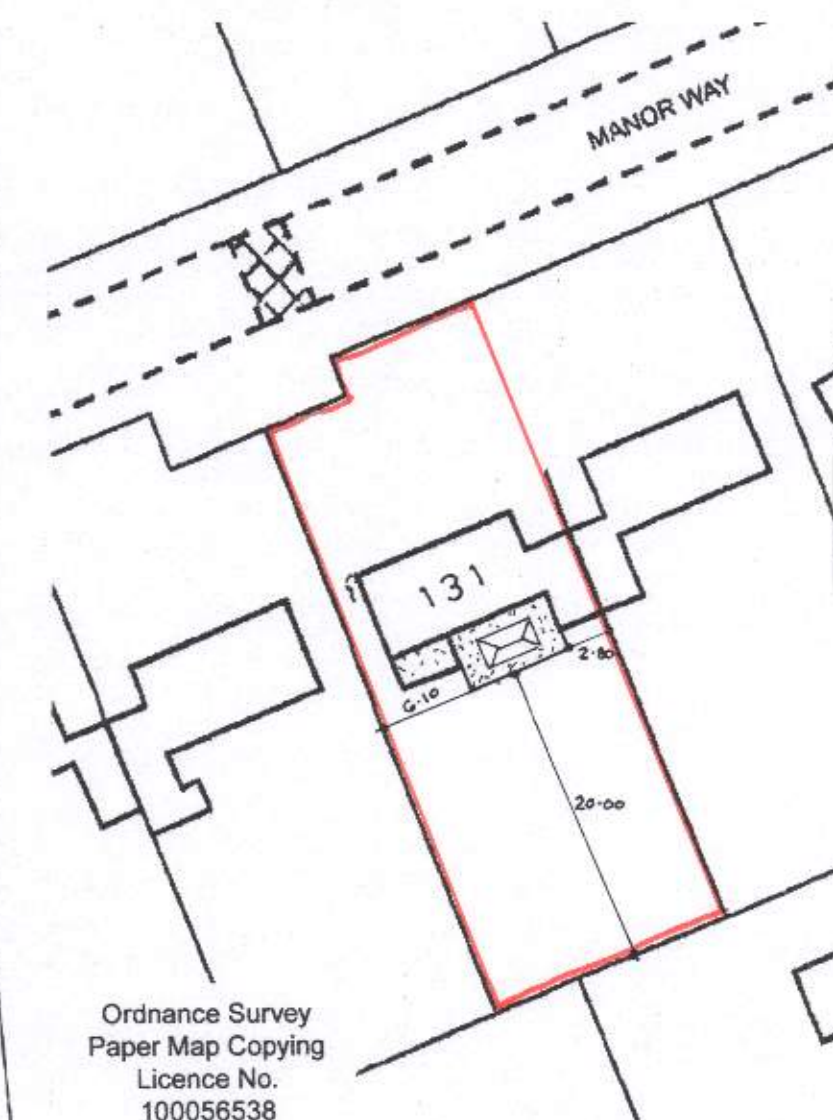

block plan
1 : 500



location plan
1 : 1250

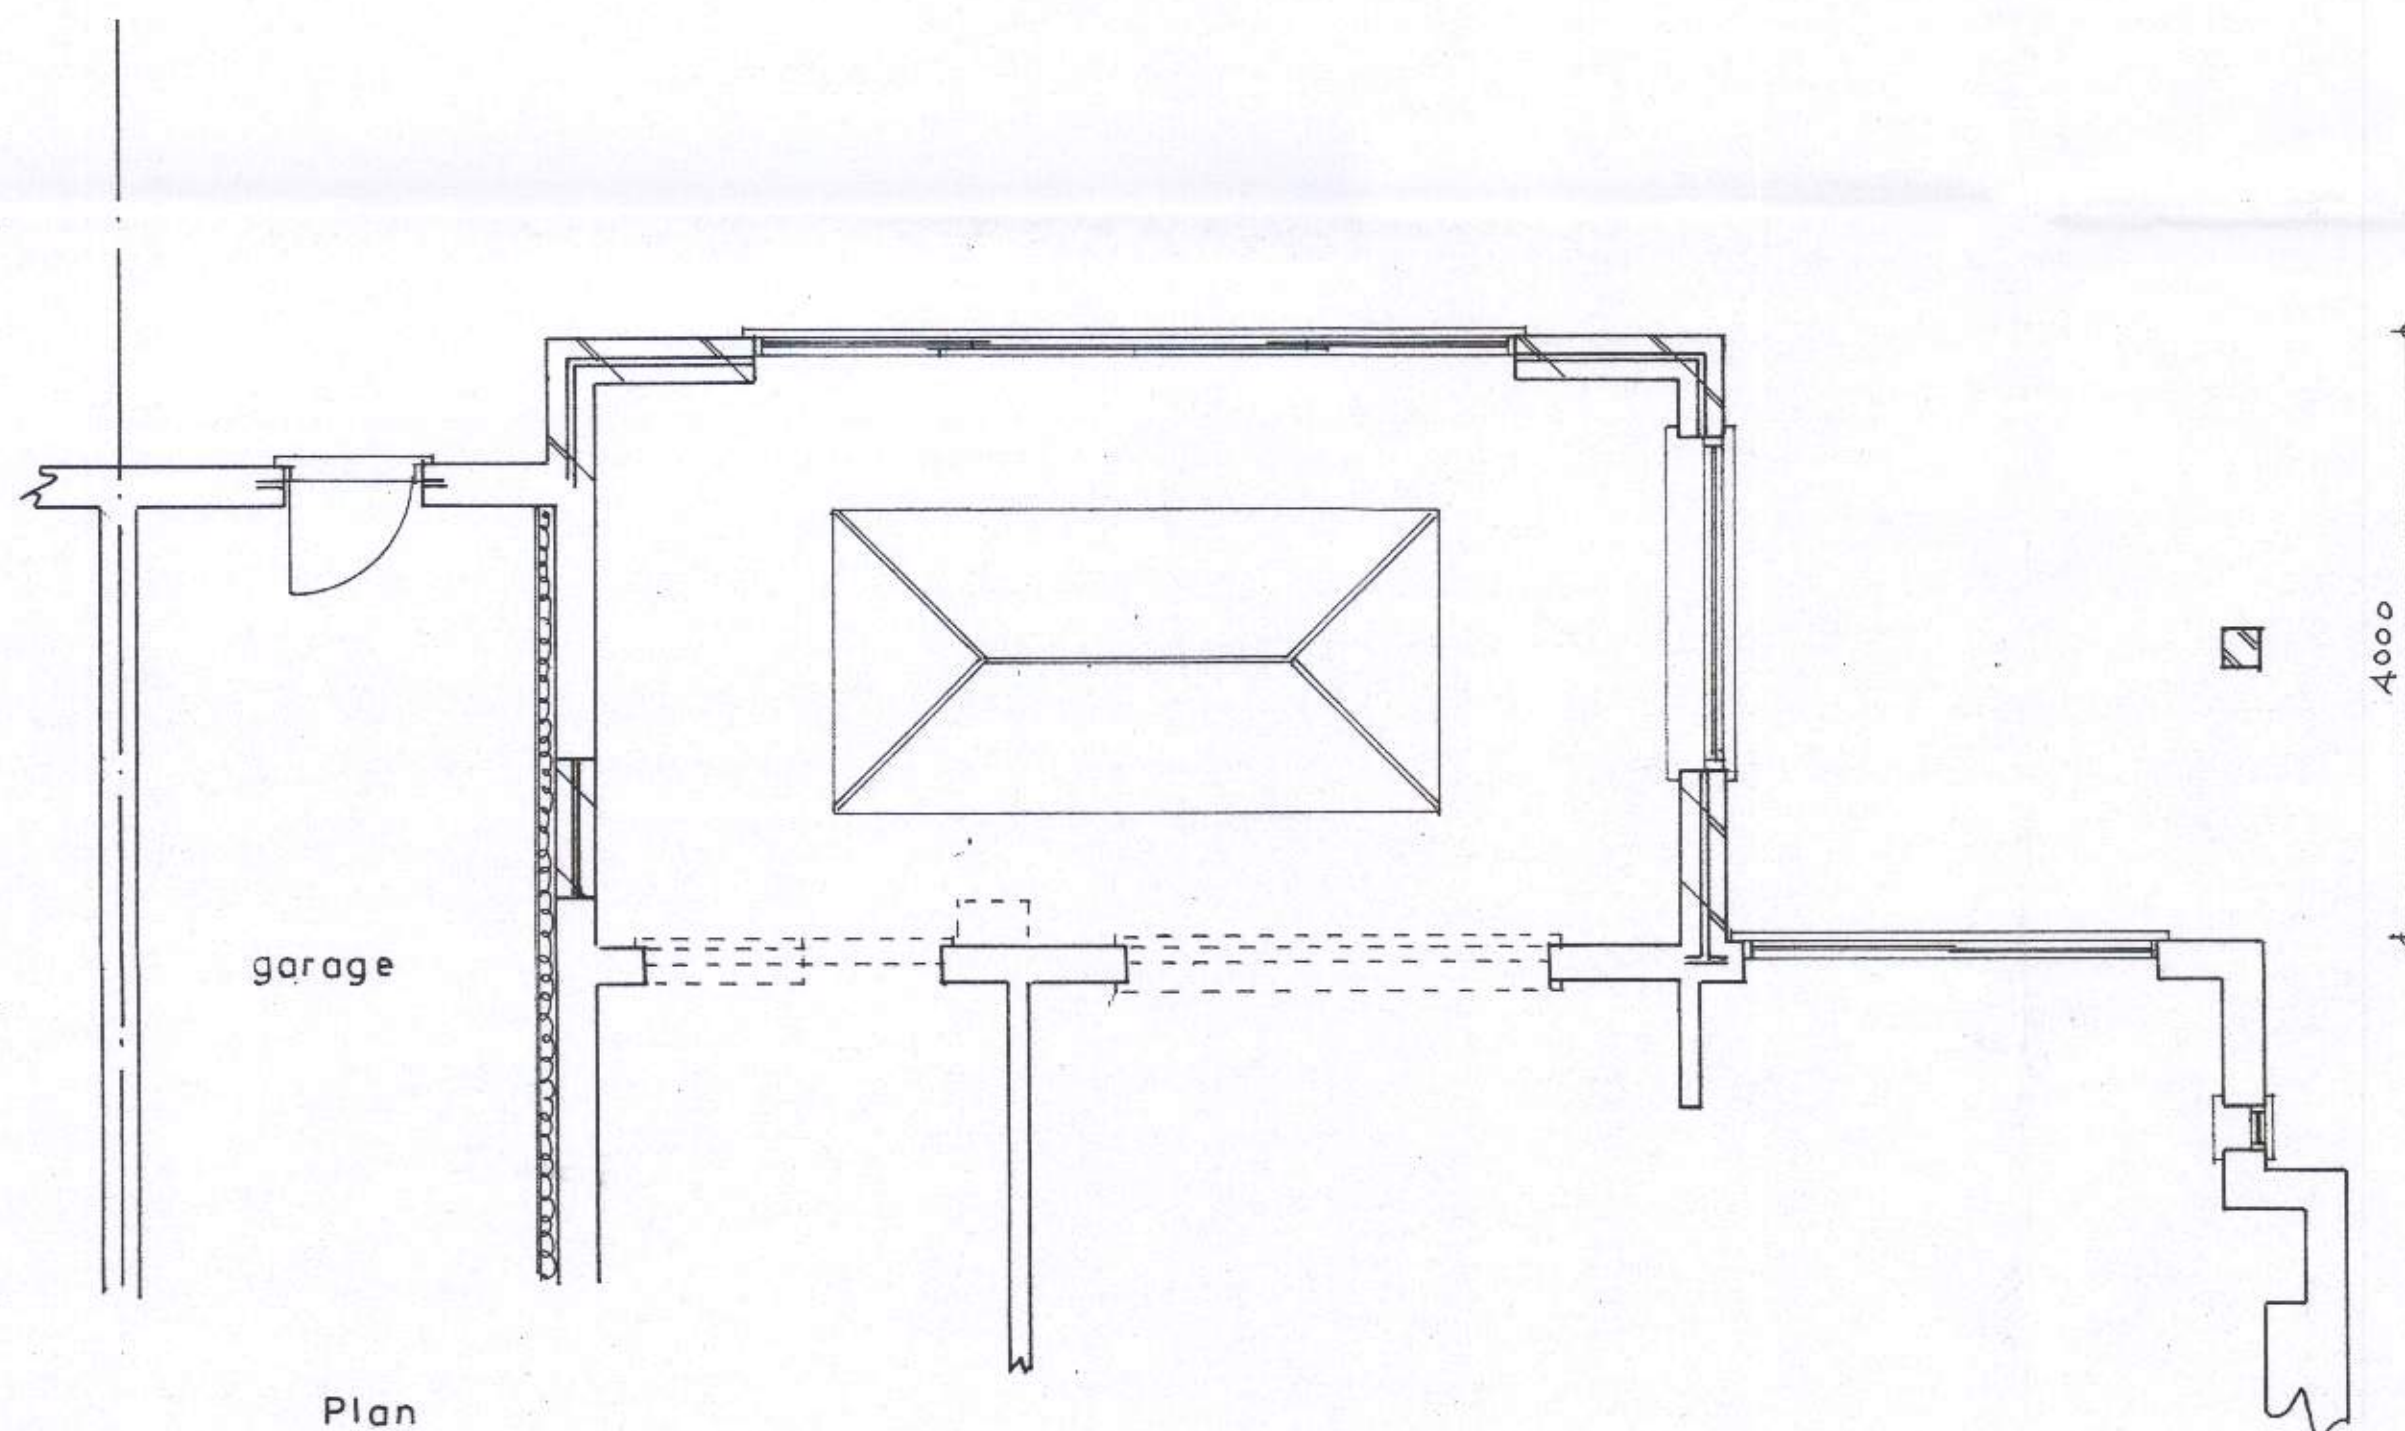

Plan
1 : 50

Proposed

PROPOSED SINGLE STOREY EXTENSION AT 131, MANOR WAY, ALDWICK
FOR MR. & MRS. R. GALE.

sheet 1 of 2

Bryan Butcher
Rainbow Cottage
Nyetimber Lane
Bognor Regis PO21 3JX
01243 266871
07973 233442
bryan.butcher@btinternet.com
www.bryanbutcher.com