



17 NYEWOOD LAN PO21 2QB

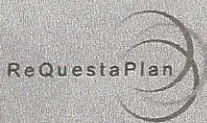

0 20
Metres

ORIGINAL
☐ = POSITION OF
RUBBISH AND
RECYCLING BINS

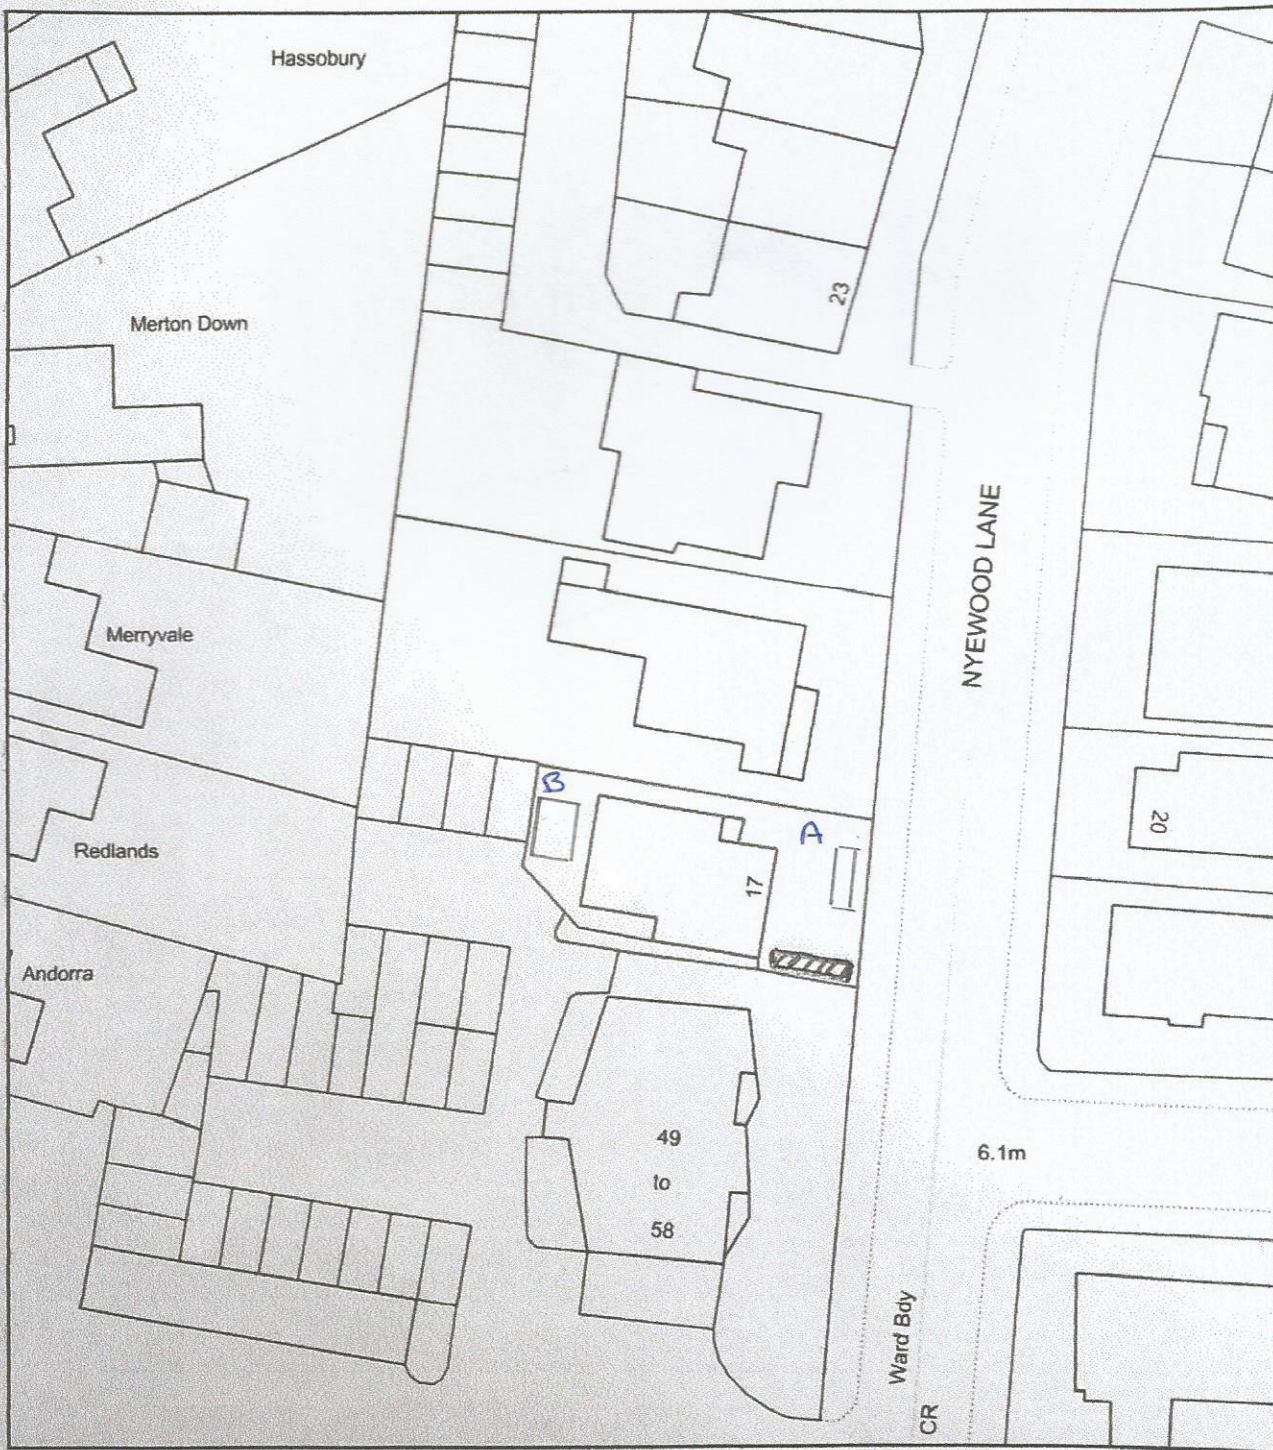

Plan Produced for: CHANGE OF USE APPLICATION

Date Produced: 02 Jun 2017

Plan Reference Number: TQRQM17153135838134

Scale: 1:500 @ A4

A = NEW BIN POSITION
B = BICYCLE STORAGE