


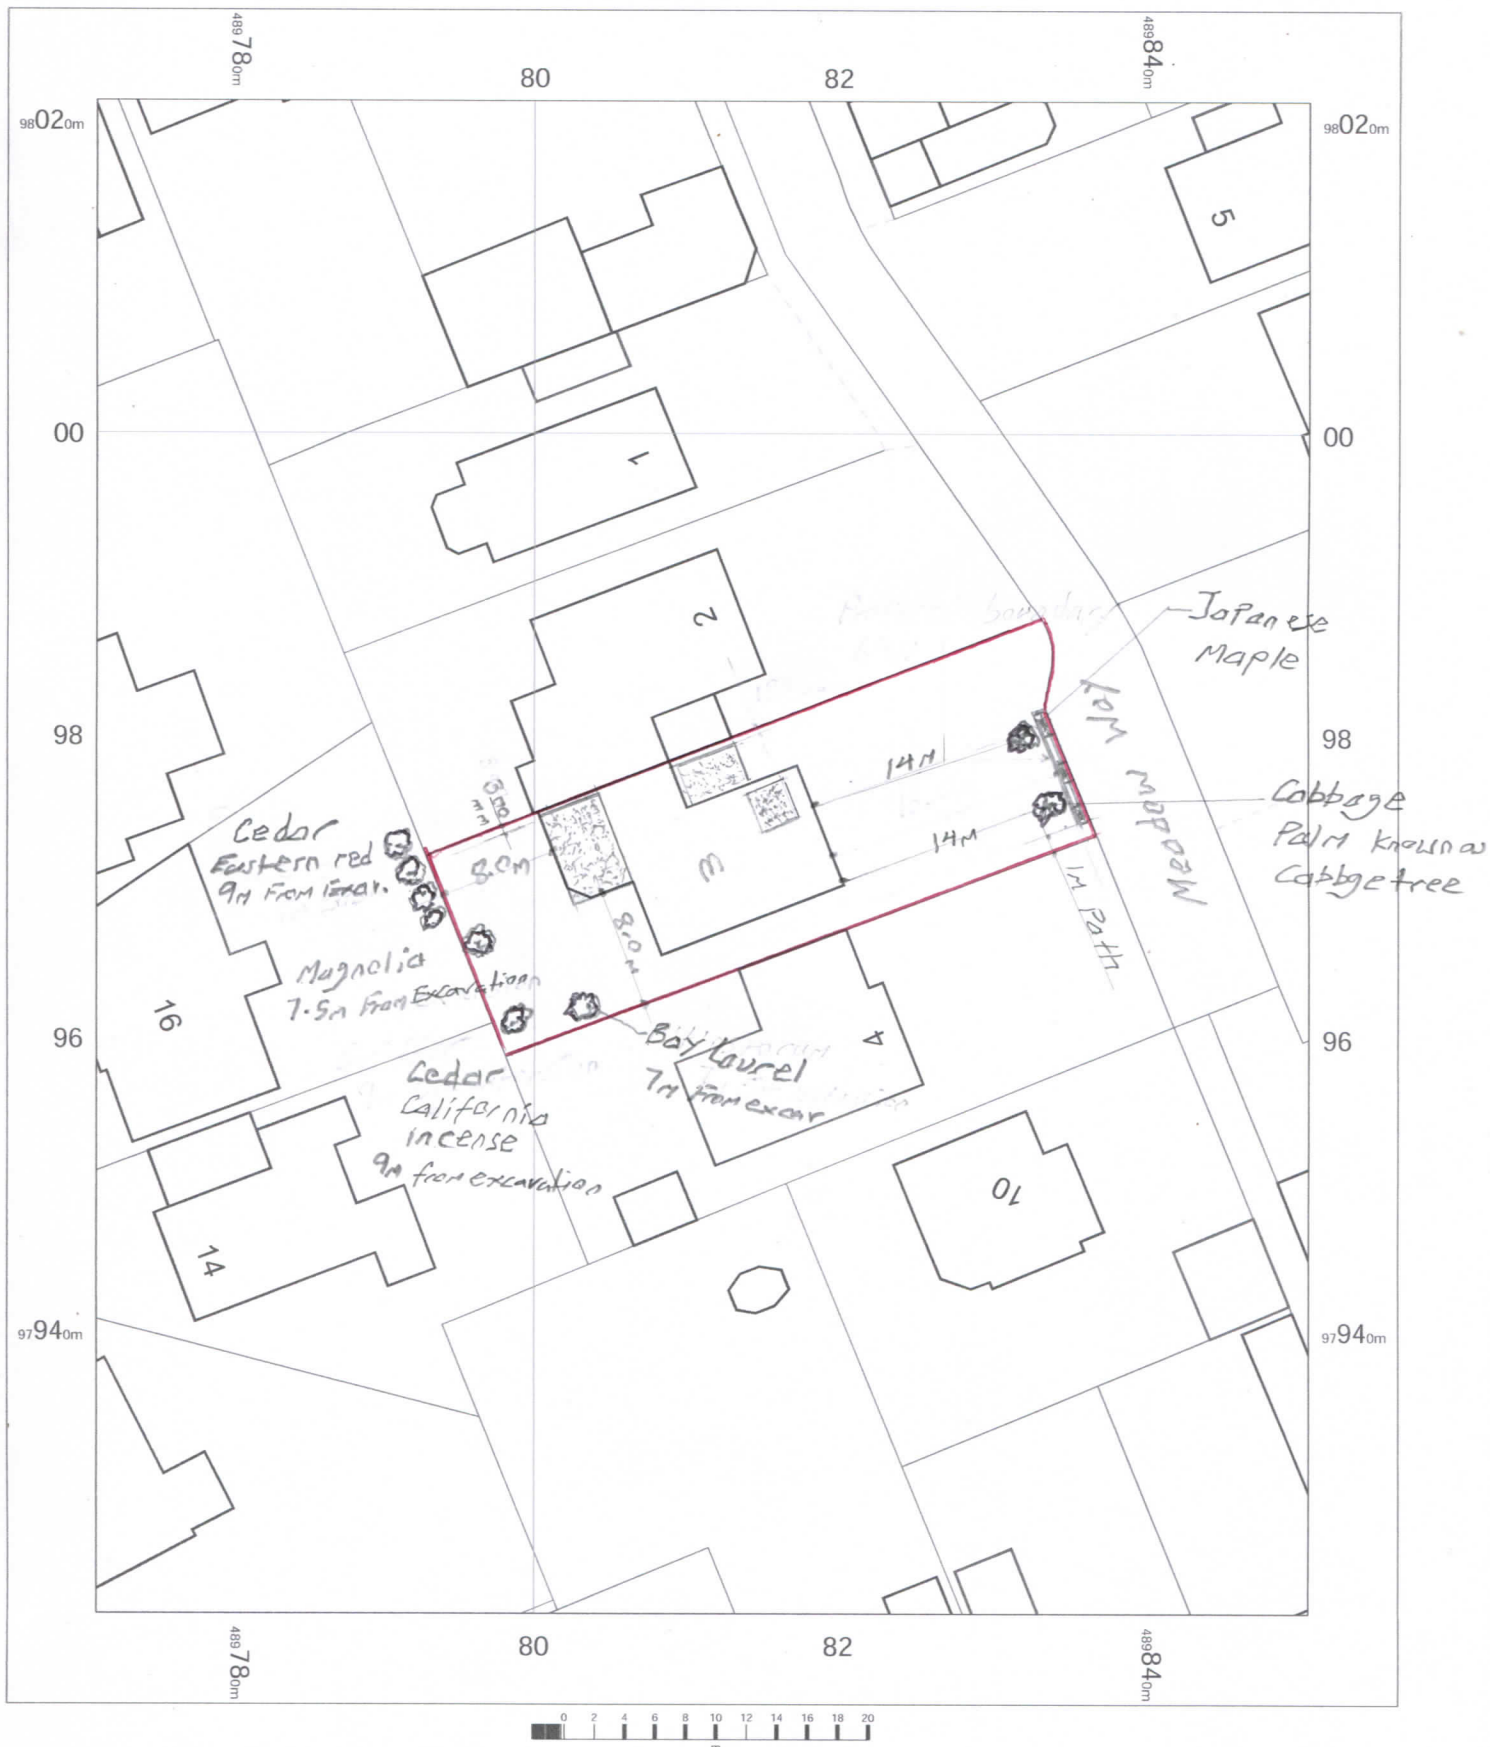


3 Meadow Way,
Bognor Regis,
Aldwick,
West Sussex
PO21 4HG

OS MasterMap 1250/2500/10000 scale
Monday, July 27, 2026, ID: MDP-01289798
www.mapdataportal.co.uk

1:500 scale print at A4, Centre: 489811 E, 97972 N

©Crown Copyright Ordnance Survey. Licence no.
AC0000849896

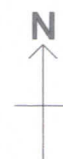

MAPS@
Aworth
SURVEY CONSULTANTS