
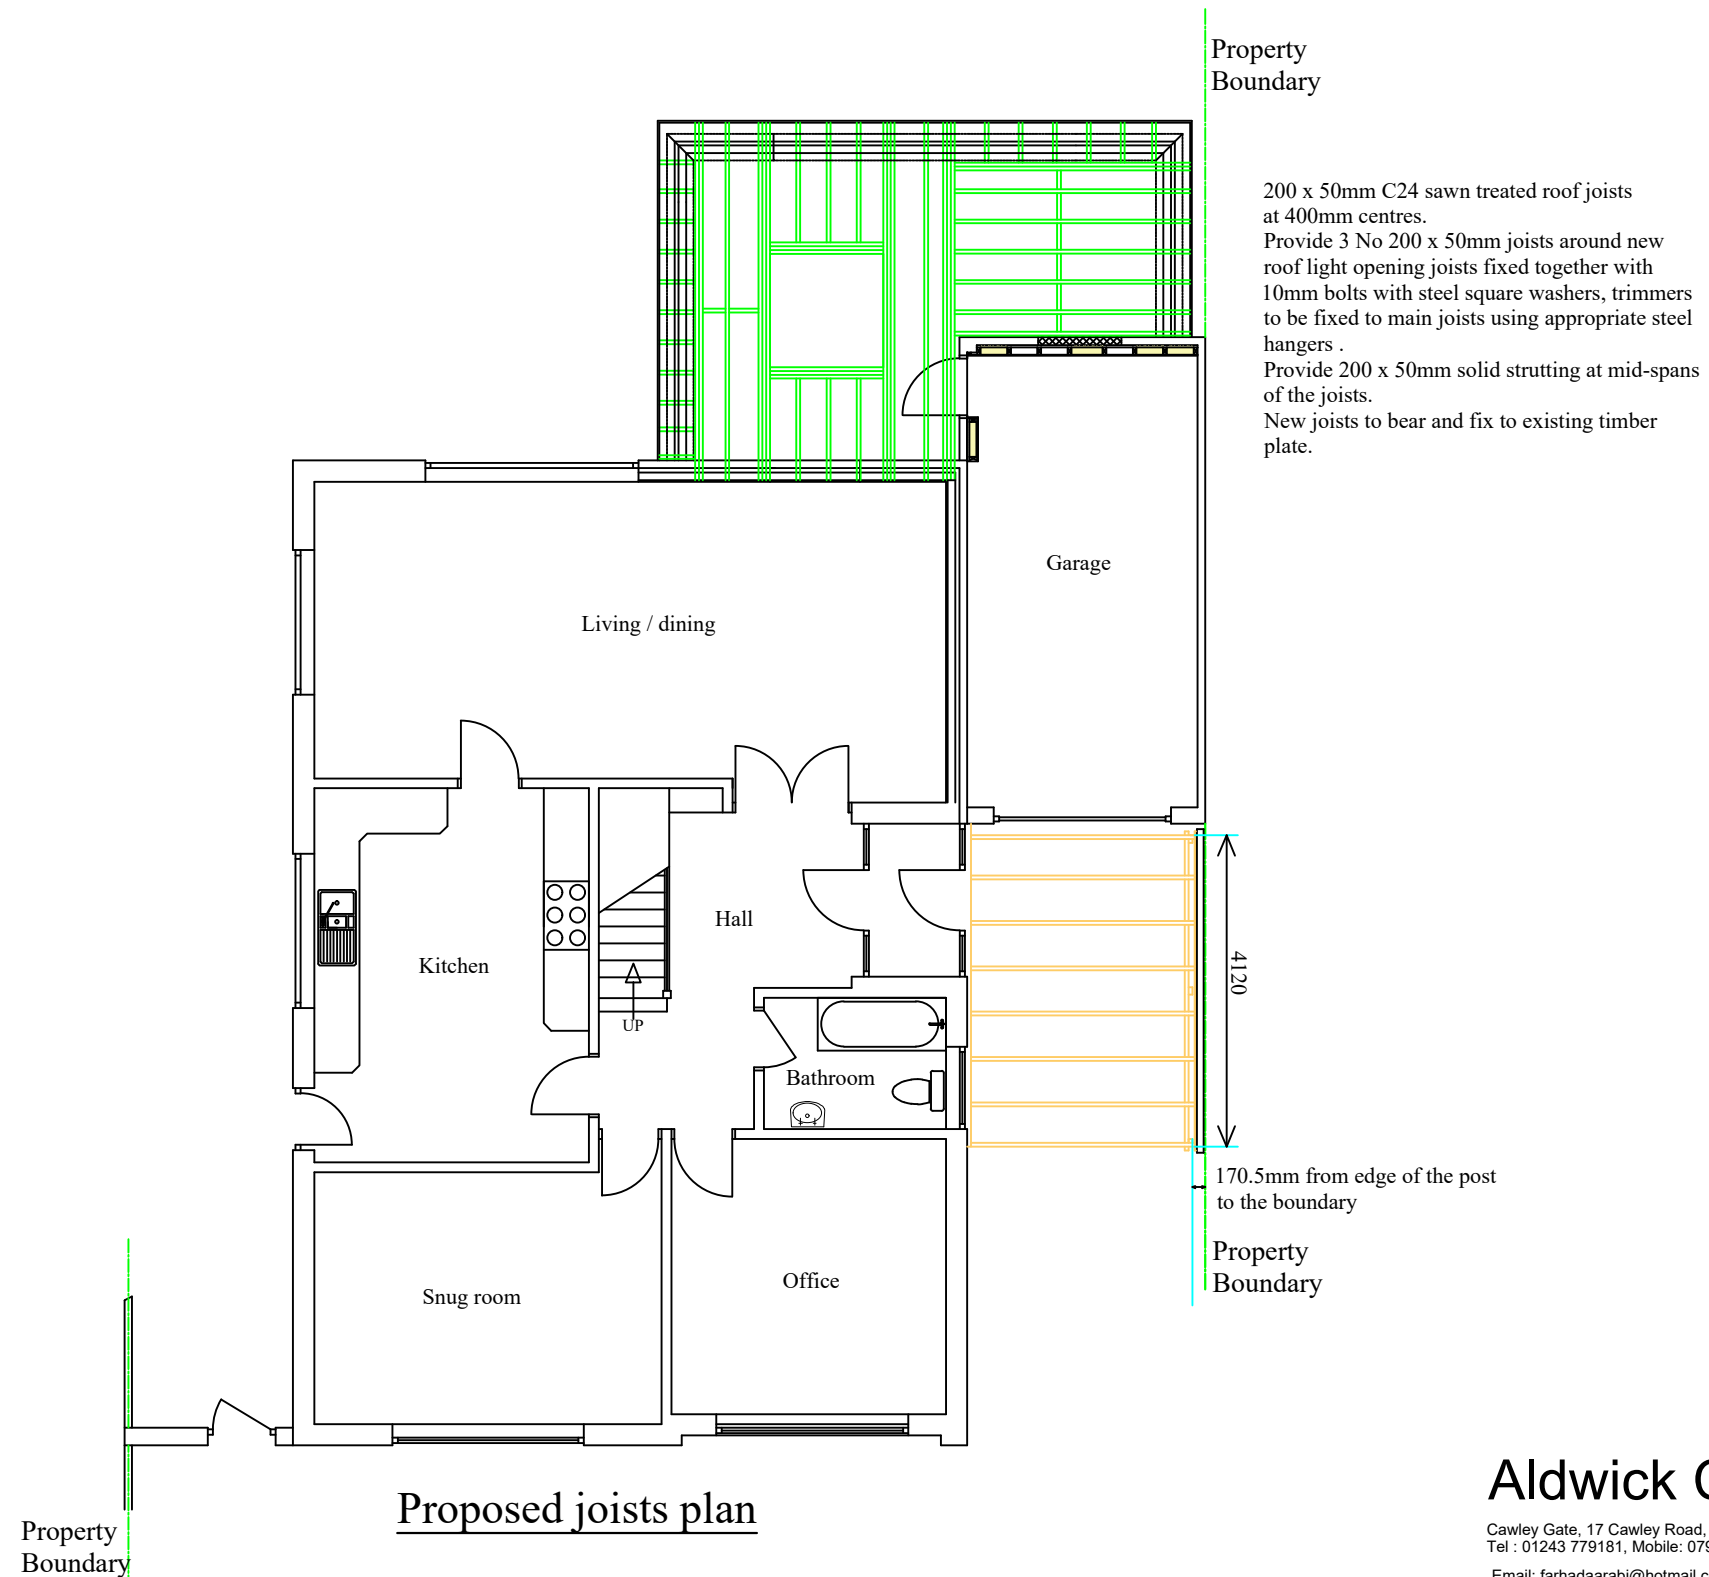


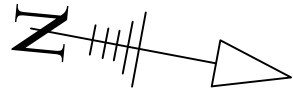

## Aldwick Construction & Design

Cawley Gate, 17 Cawley Road, Chichester, PO19 1XB  
Tel : 01243 779181, Mobile: 07970727506, Fax: 01243 779181  
Email: farhadaarabi@hotmail.co.uk

Farhad Aarabi

### PROJECT

Proposed single storey rear extension & new pitched roof dormer  
3 Meadow Way Bognor Regis Aldwick w.Sussex PO21 4HG

### TITLE

Proposed Roof Joists Plan

### CLIENT

Mr Alan Chiverton

### SCALE

1: 100 at A3 paper size

### DATE

29/07/2026

### DRAWING NO.

1280-05

### rev.

17/08/2026