
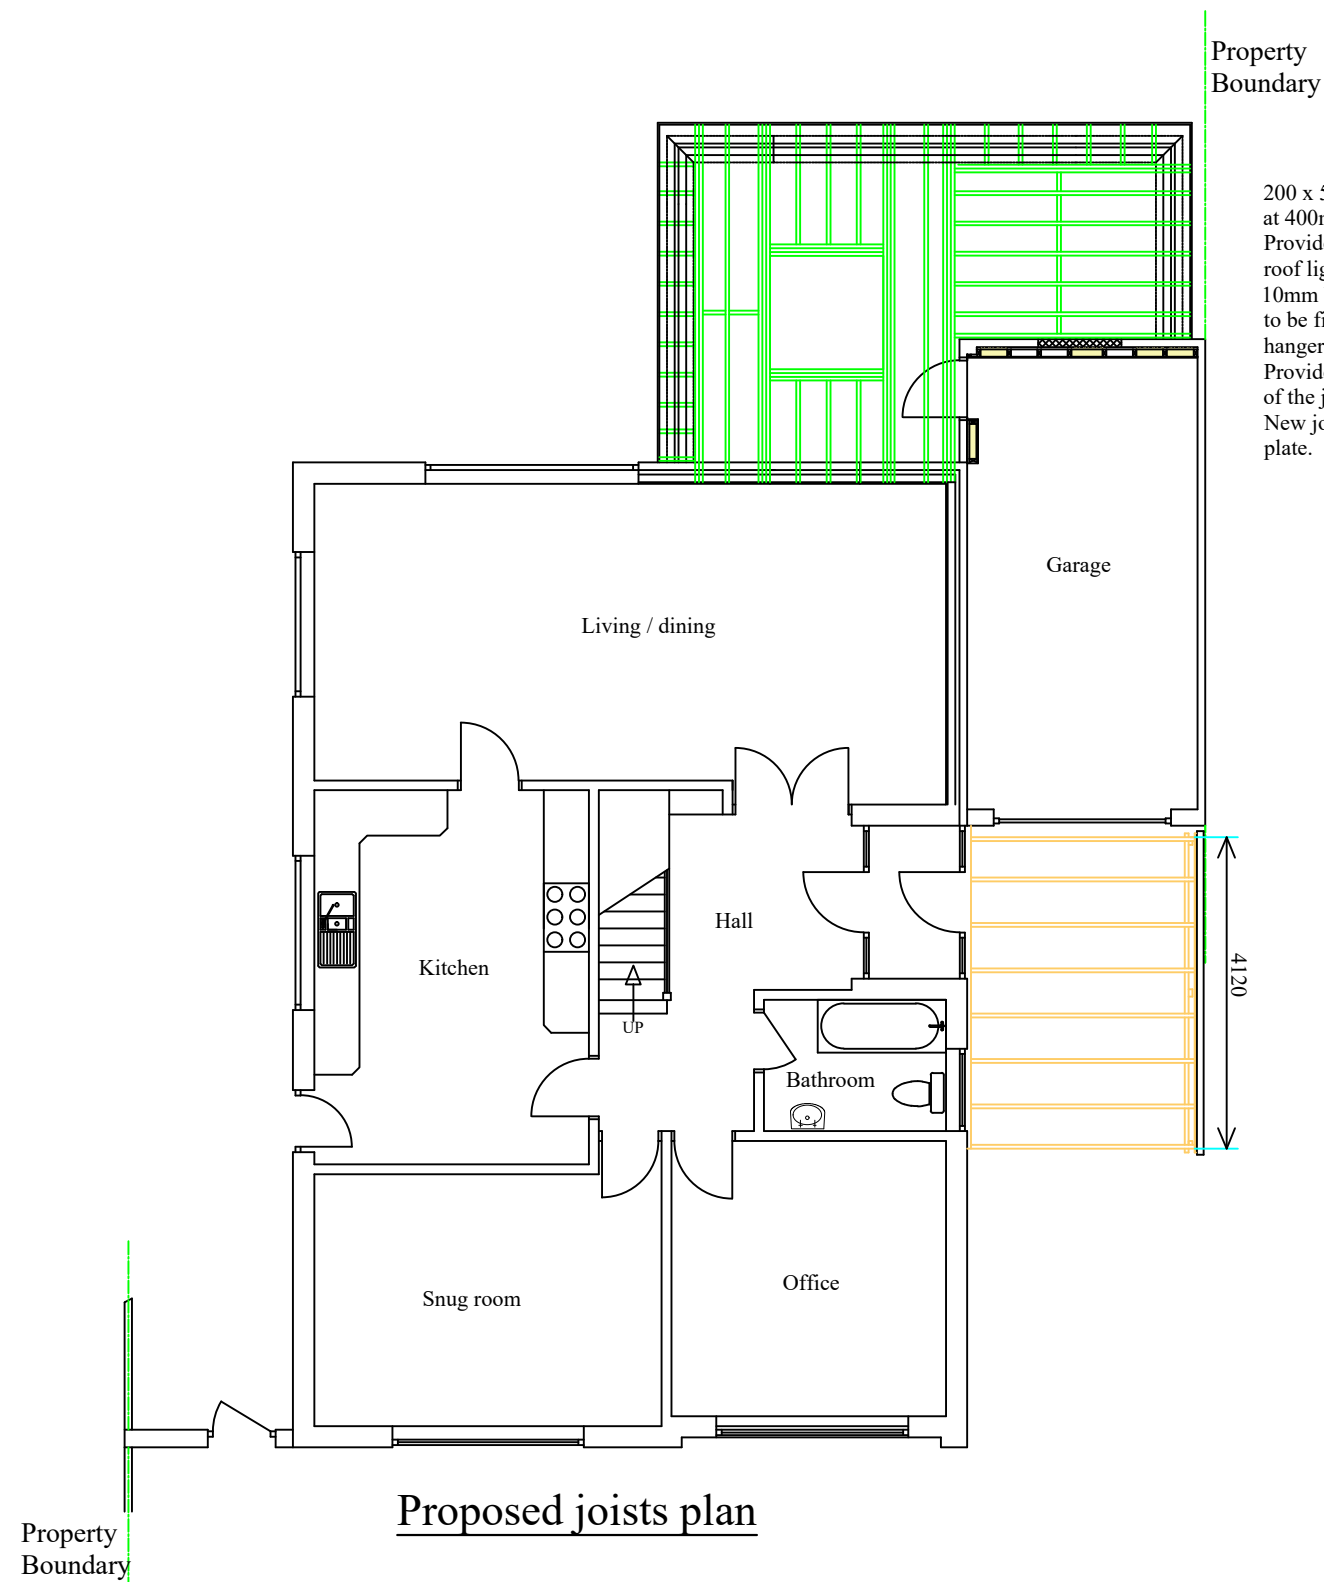


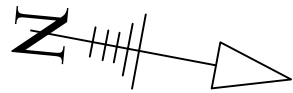

200 x 50mm C24 sawn treated roof joists at 400mm centres.
Provide 3 No 200 x 50mm joists around new roof light opening joists fixed together with 10mm bolts with steel square washers, trimmers to be fixed to main joists using appropriate steel hangers .
Provide 200 x 50mm solid strutting at mid-spans of the joists.
New joists to bear and fix to existing timber plate.

Aldwick Construction & Design

Cawley Gate, 17 Cawley Road, Chichester, PO19 1XB
Tel : 01243 779181, Mobile: 07970727506, Fax: 01243 779181
Email: farhadaarabi@hotmail.co.uk

Farhad Aarabi

PROJECT

Proposed single storey rear extension & new pitched roof dormer
3 Meadow Way Bognor Regis Aldwick w.Sussex PO21 4HG

TITLE

Proposed Roof Joists Plan

CLIENT

Mr Alan Chiverton

SCALE

1: 100 at A3 paper size

DATE

29/07/2026

DRAWING NO.

1280-05

rev.

