
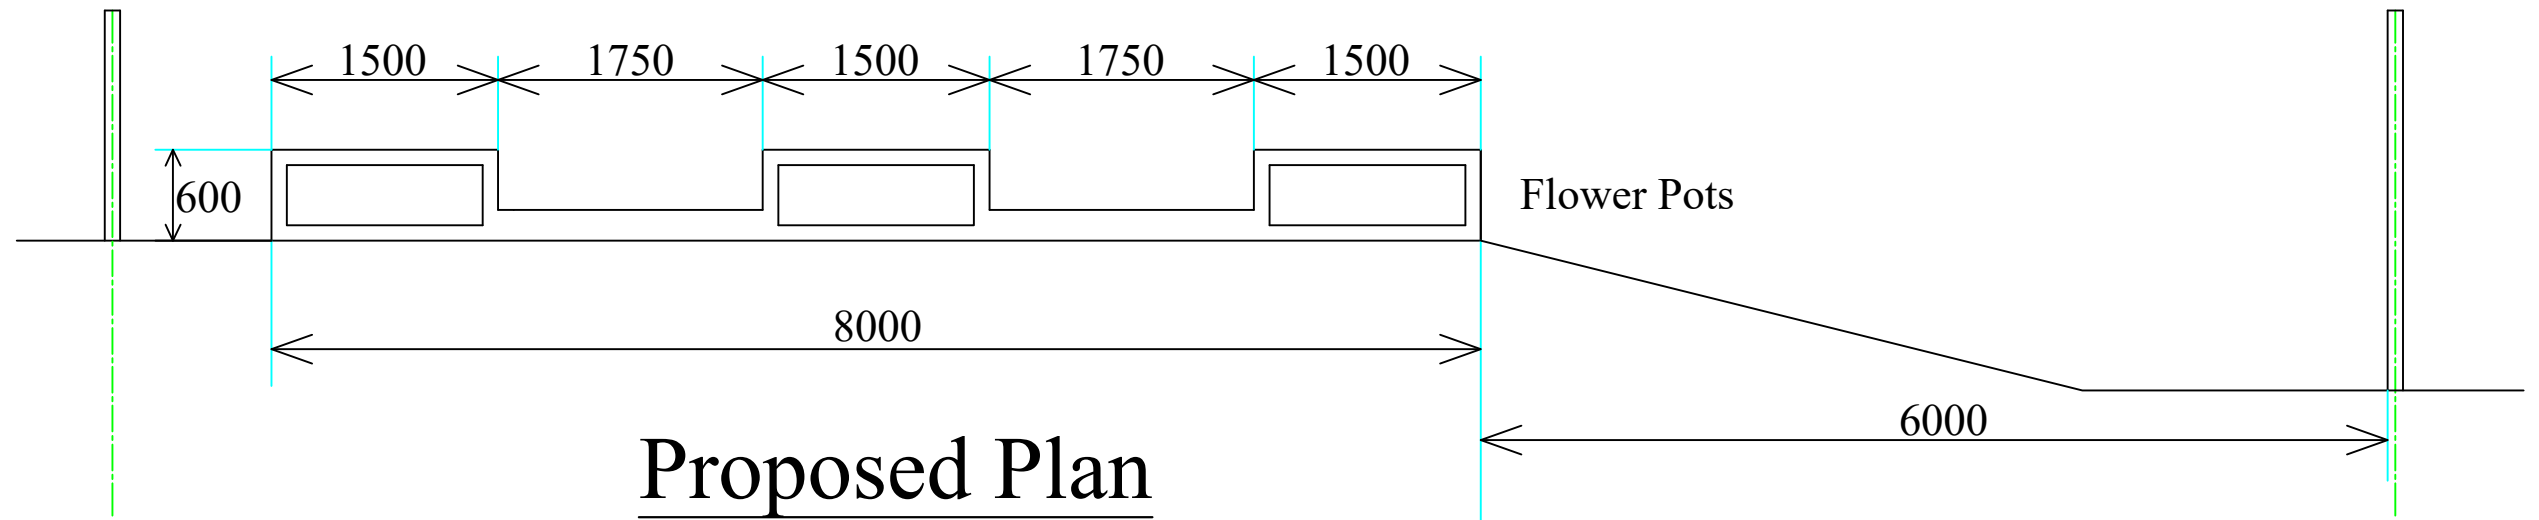


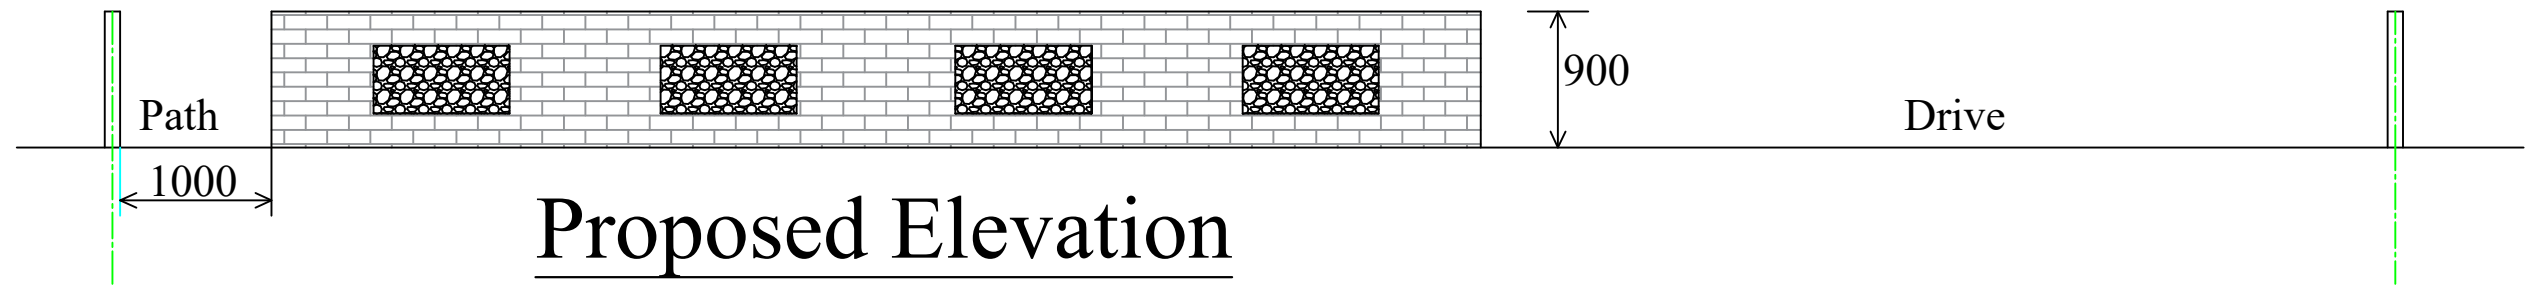

Cawley Gate, 17 Cawley Road, Chichester, PO19 1XB
Tel : 01243 779181, Mobile: 07970727506, Fax: 01243 779181
Email: farhadaarabi@hotmail.co.uk

Farhad Aarabi

PROJECT

Proposed single storey rear extension and new pitched roof dormer
3 Meadow Way Aldwick Bognor Regis W. Sussex PO21 4HG

TITLE

Proposed plan and elevation of new boundary wall

CLIENT

Mr Alan Chiverton

SCALE

1:50 at A3 paper size

DATE

13/07/2026

DRAWING NO.

1280-09

rev.

29/08/2026