

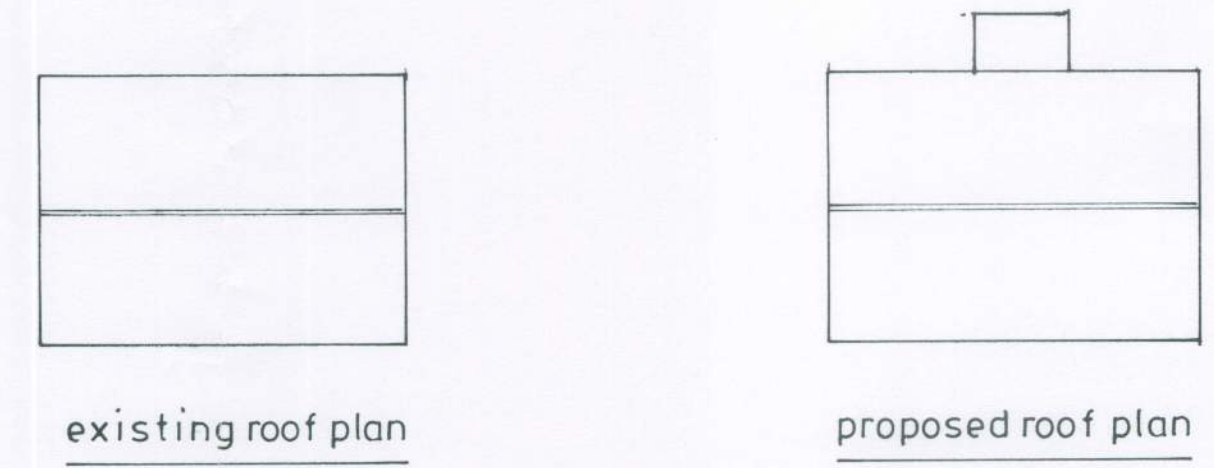
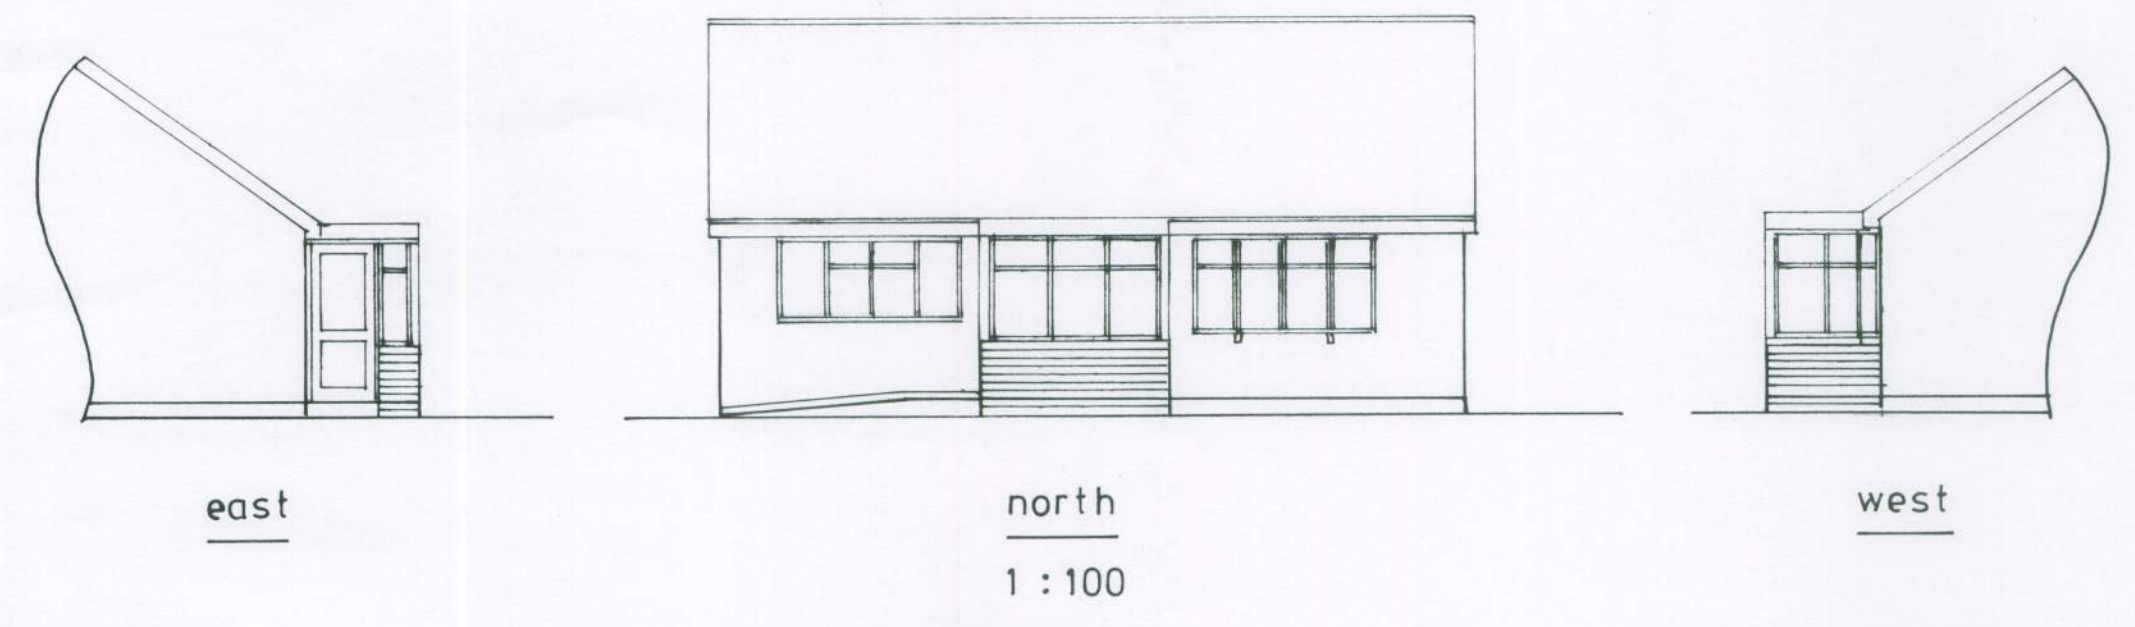
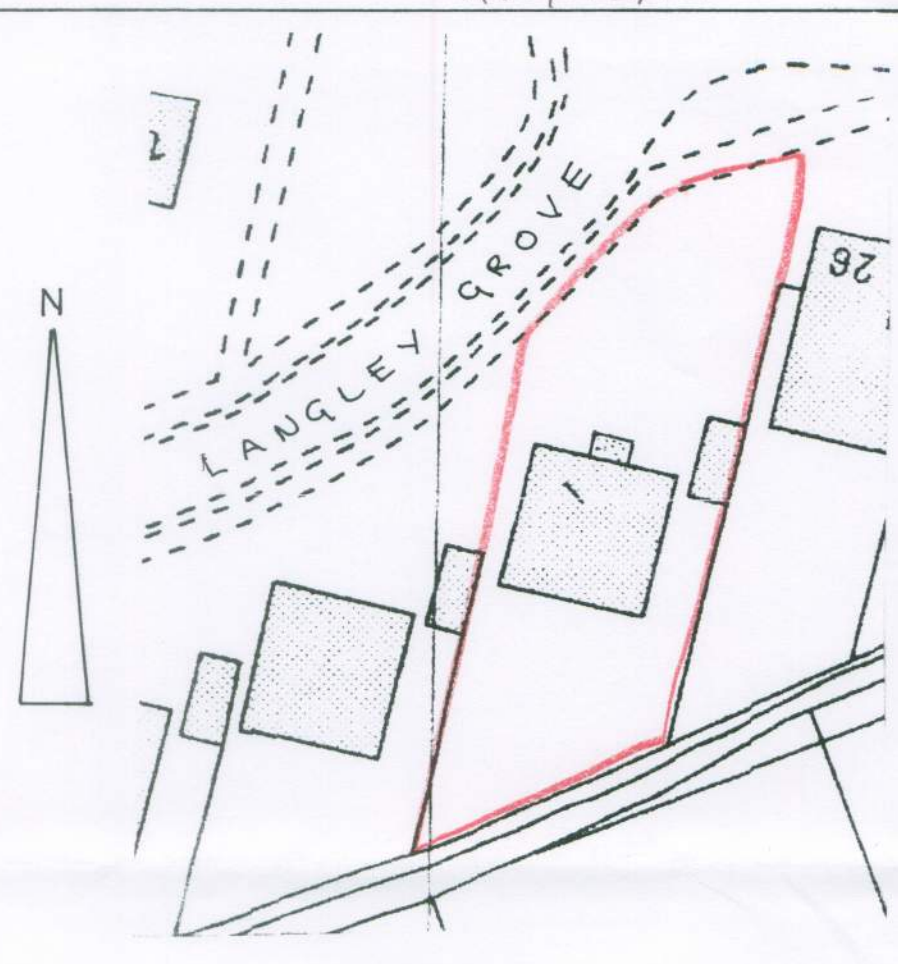



AW/153/12

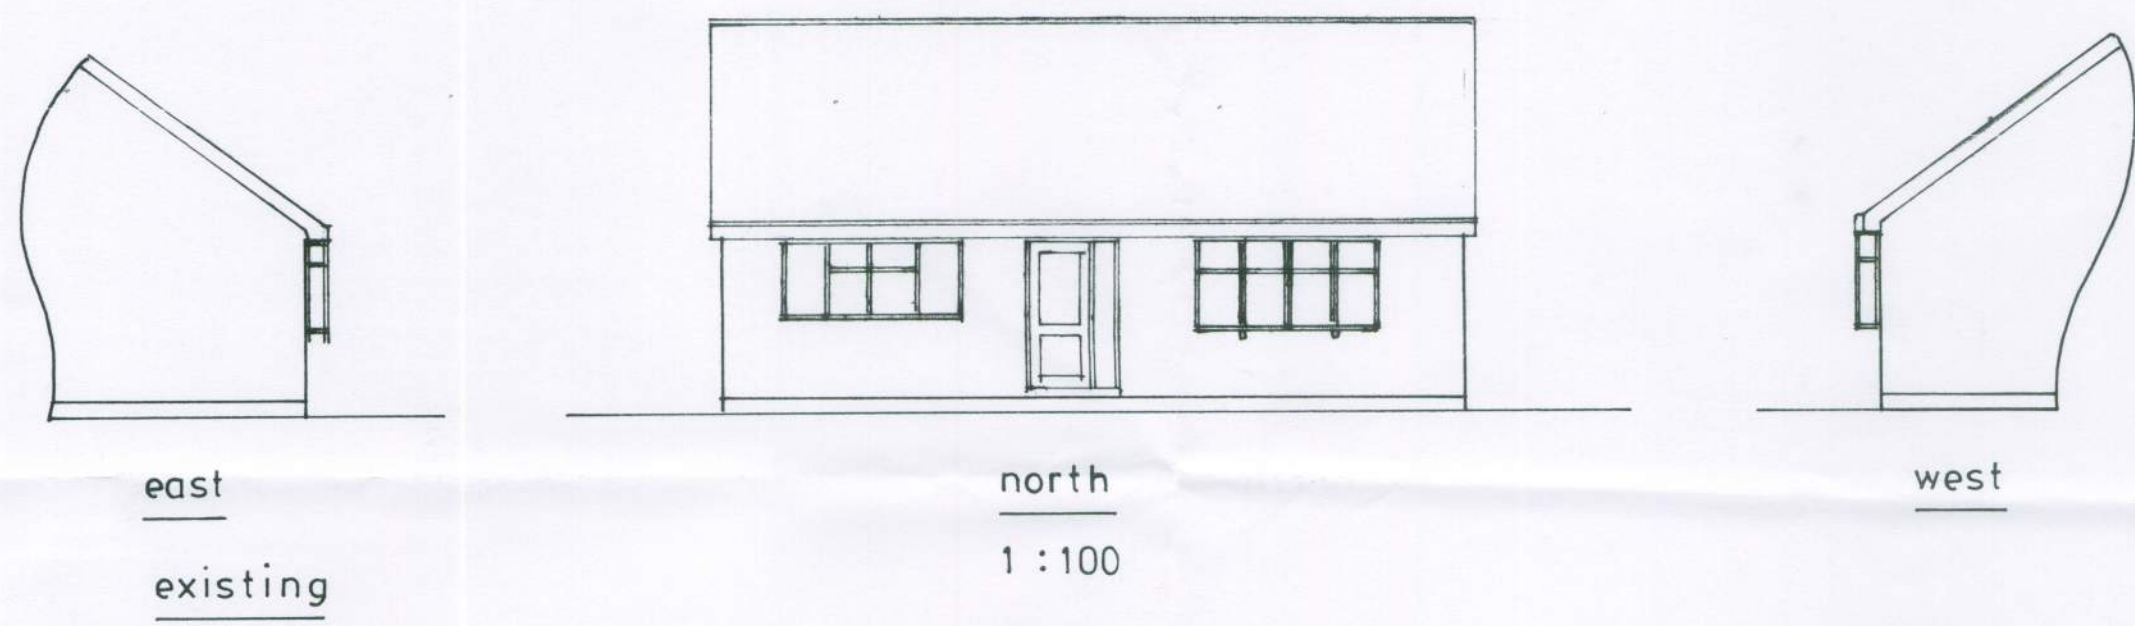

PROVIDE CONCRETE LINTEL OR
BAR REINFORCEMENT IN FOUNDATION OVER FOUL DRAIN

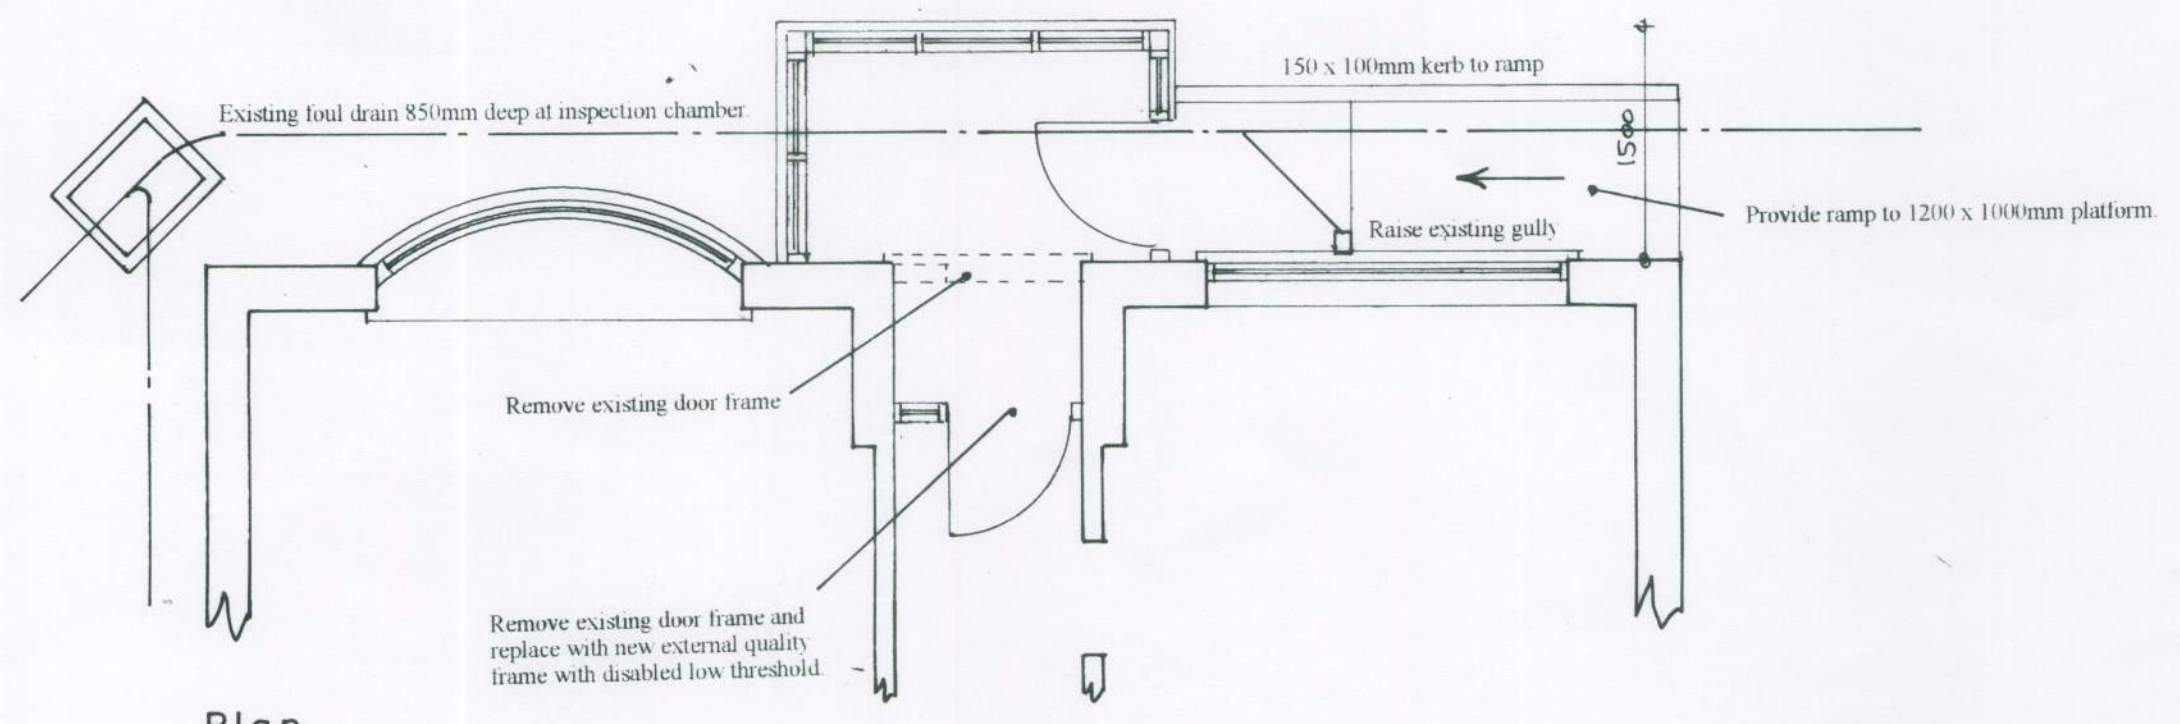

Plan
1 : 50

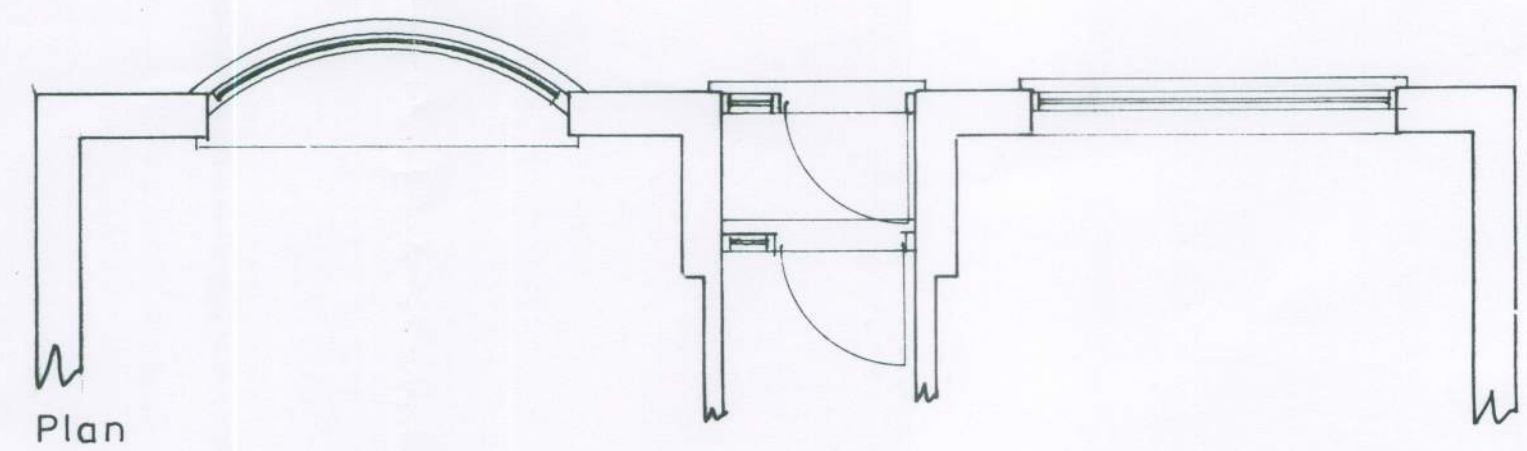

Plan
1 : 50
Existing

PROPOSED PORCH EXTENSION AT 1, LANGLEY GROVE, PAGHAM FOR MR. & MRS. R. KIMBER.

Bryan Butcher
Rainbow Cottage
Nyetimber Lane
Bognor Regis PO21 3JX
01243 266871
07973 233442
bryan.butcher@btinternet.com
www.bryanbutcher.com