




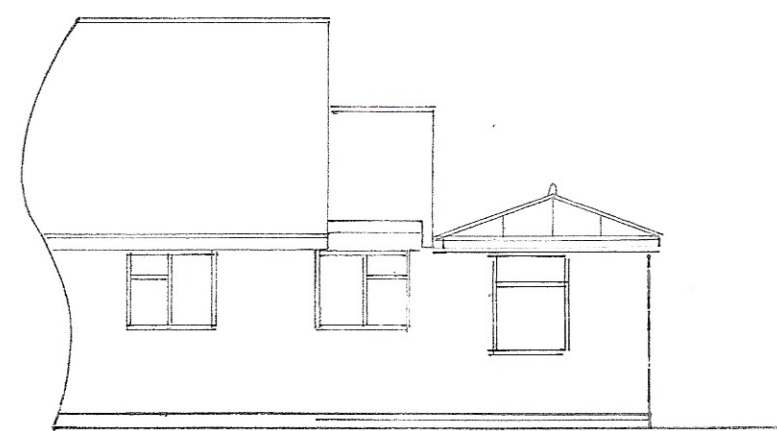


west

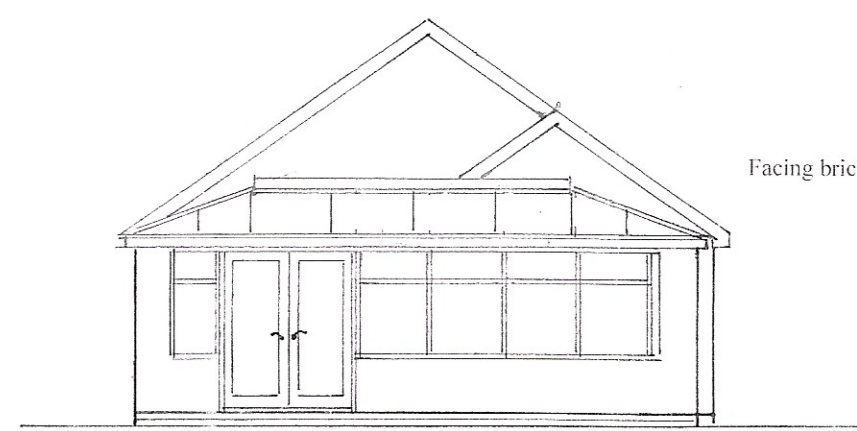


south
1 : 100

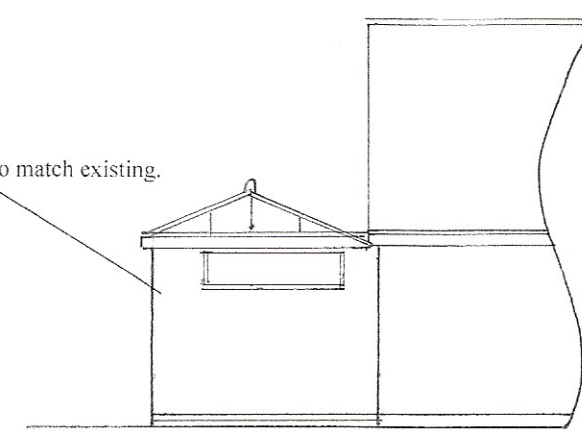


east

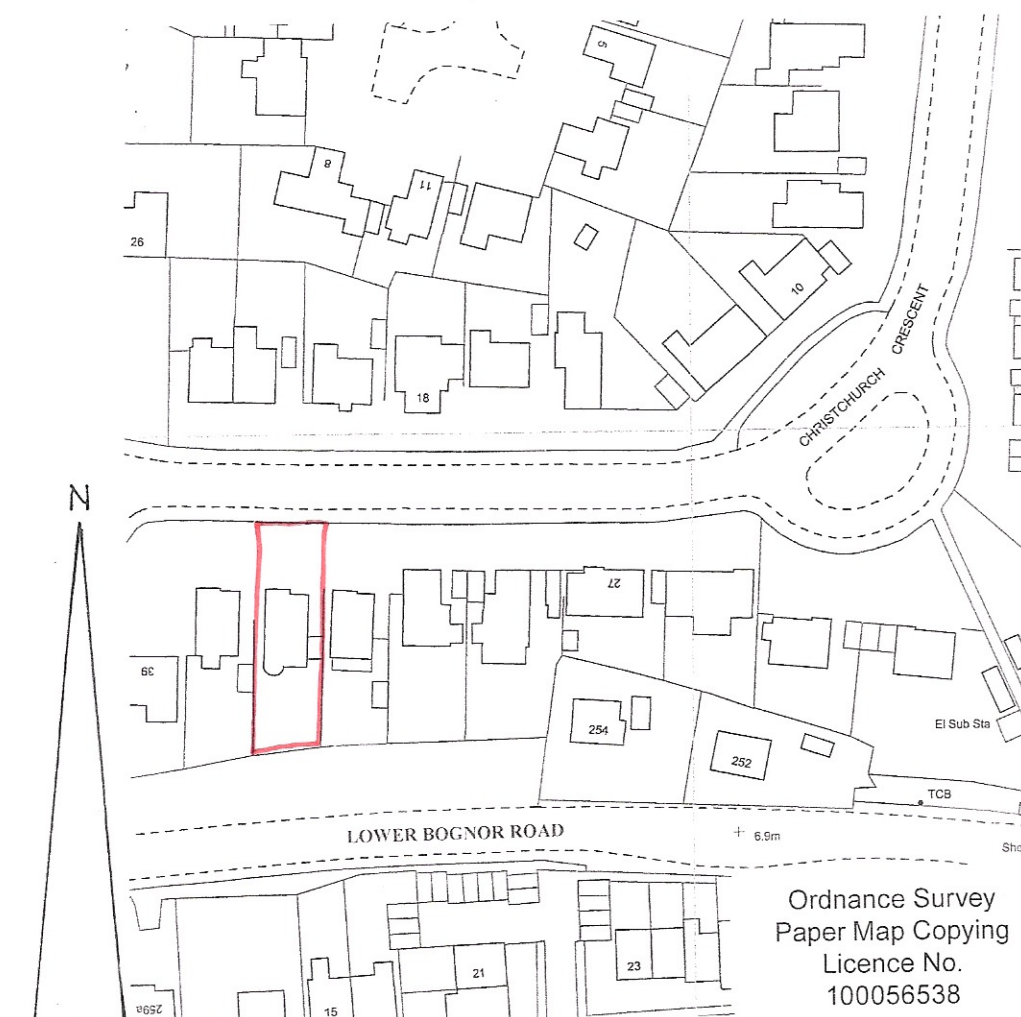

location plan
1 : 1250

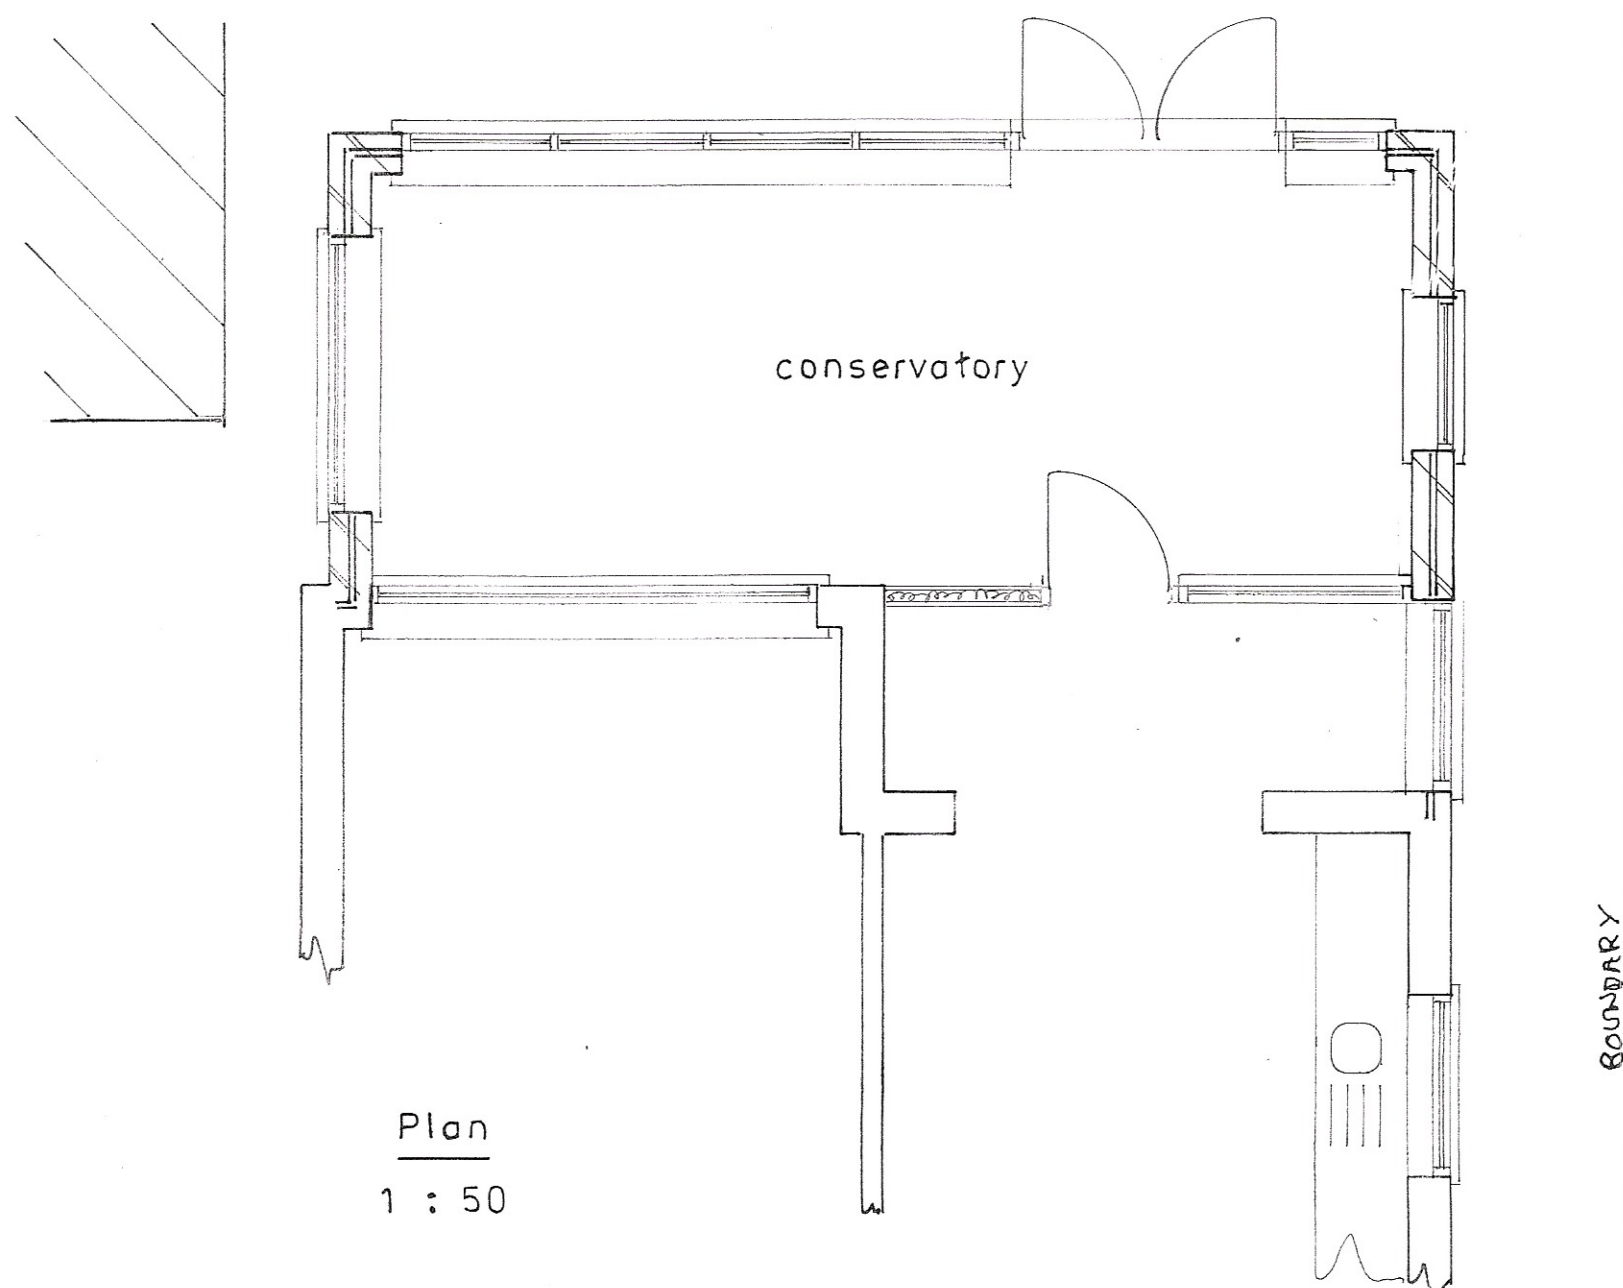

Plan
1 : 50

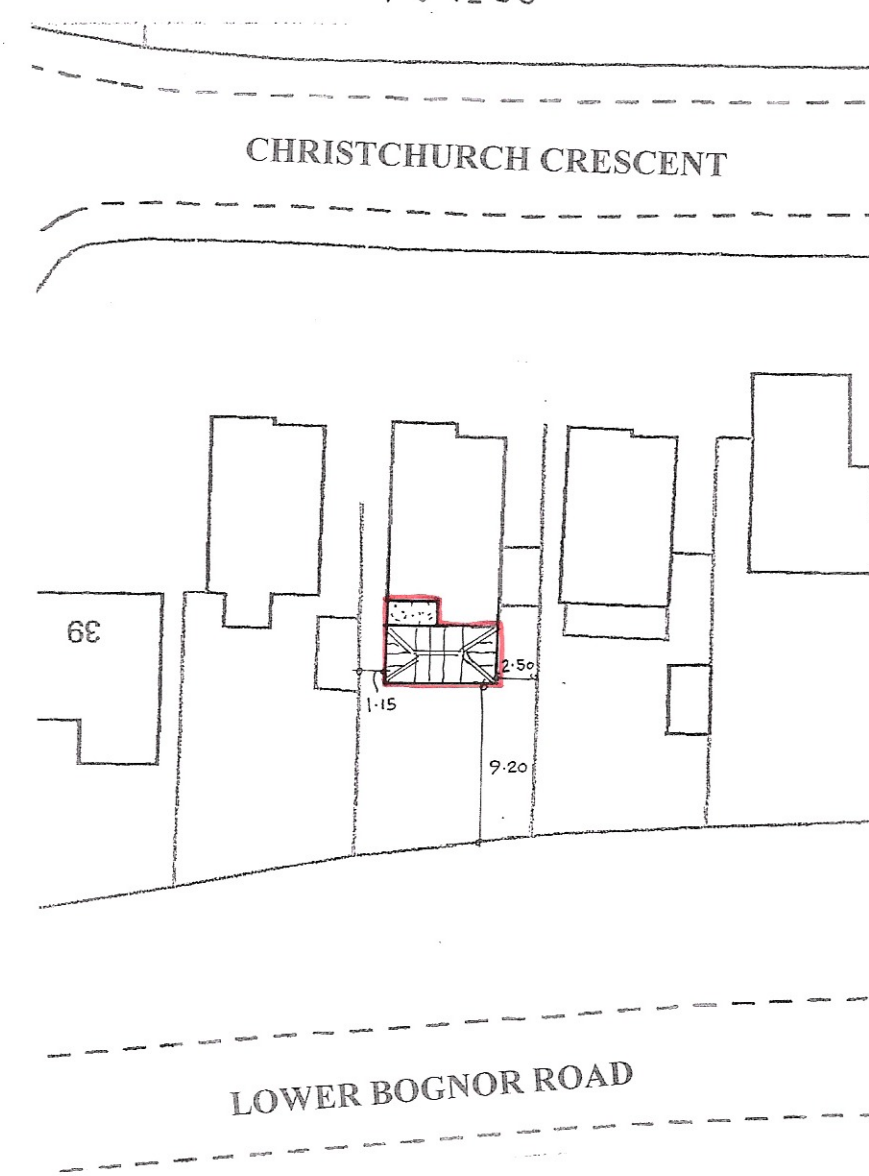

block plan
1 : 500 sheet 1 of 2

Proposed

PROPOSED CONSERVATORY AND SINGLE STOREY INFILL EXTENSION
AT 35, CHRISTCHURCH CRESCENT, WEST MEADS FOR MR. & MRS. P. JARVIS.

Bryan Butcher
Rainbow Cottage
Nyetimber Lane
Bognor Regis PO21 3JX
01243 266871
07973 233442
bryan.butcher@btinternet.com
www.bryanbutcher.com