


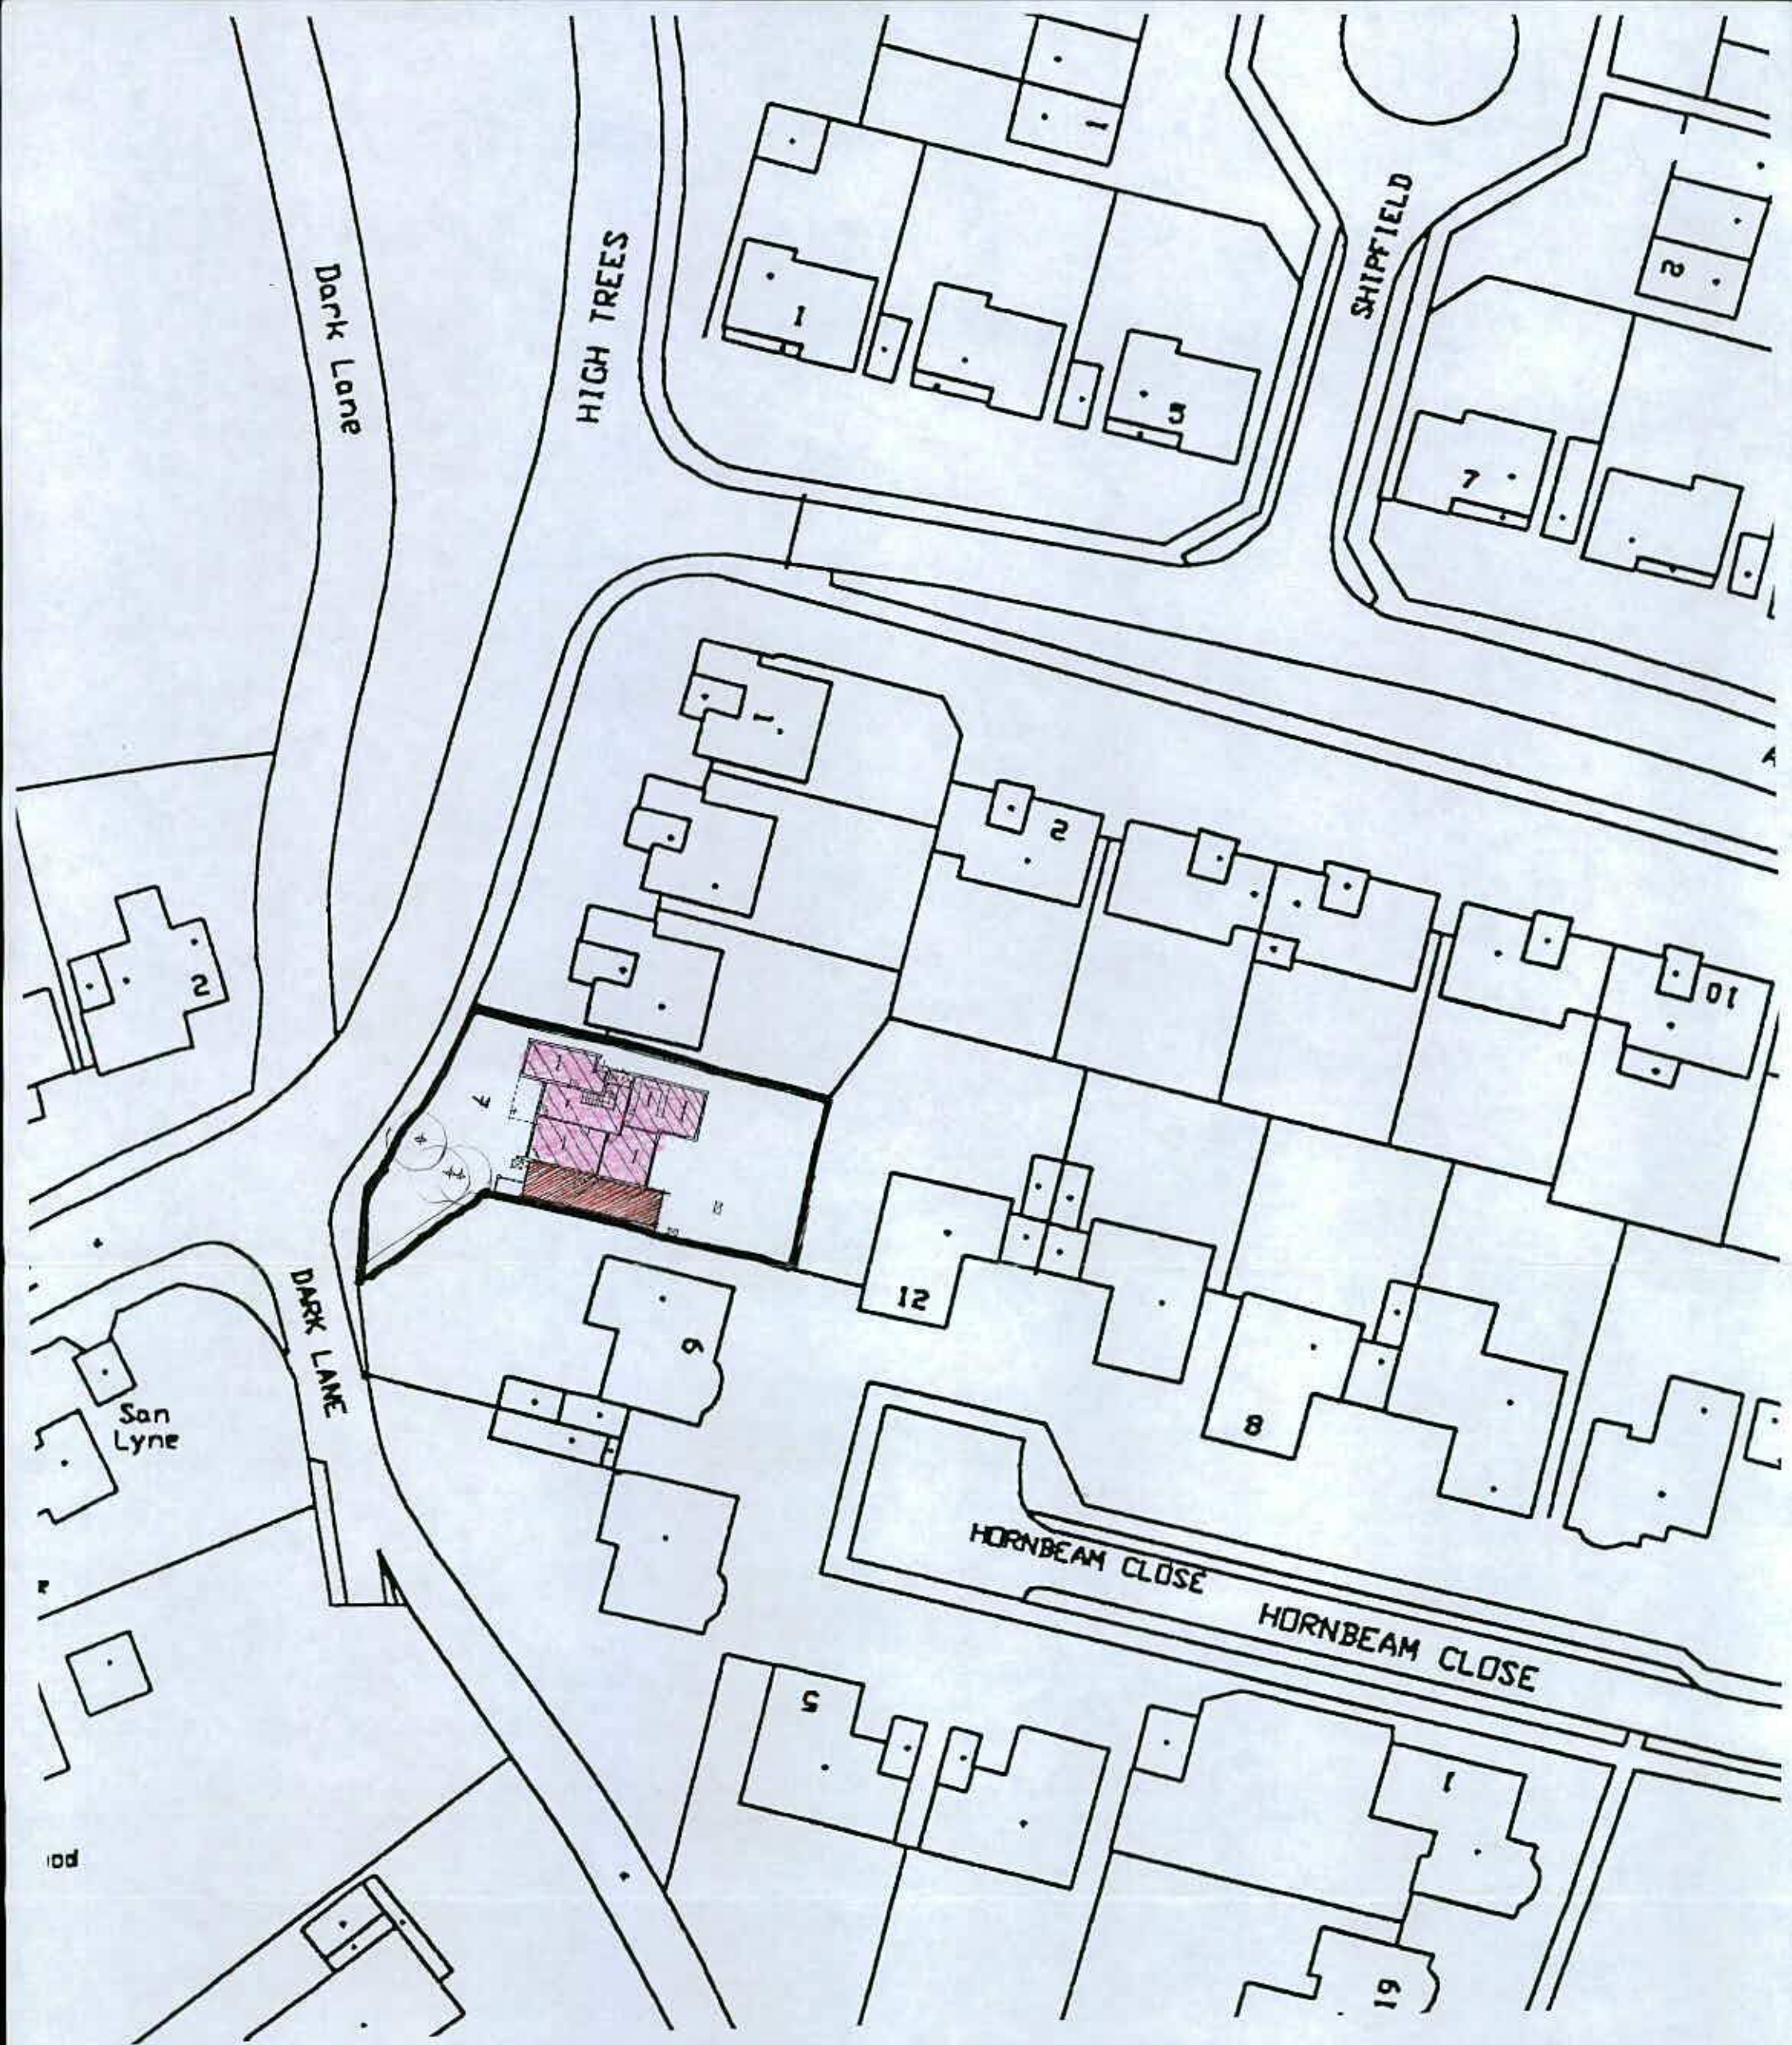

Mr & Mrs C Lord
Alterations and Extension to 7 High Trees, Aldwick

Site Location

1:500

May 1998