



Existing Floorplan

 

Date:	10 August 2026	Drawings By:	Client Details:	Project Address:	Project Title:	Page Description:	Notes
Scale (m)	1:100	Russell Crouch DWG Plans Sussex Ltd, 16 Blatchington Road, Hove, BN3 3YN	Bill & Alison Smith 7 Regis Avenue Aldwick PO21 4HQ	7 Regis Avenue Aldwick PO21 4HQ	Garage & Garden Room Conversion to Granny Annex	Existing Floorplans	ALL DRAWINGS SUPPLIED BY DWG PLANS ARE TO BE USED FOR PLANNING PERMISSION PURPOSES ONLY THESE DRAWINGS ARE NOT TO BE USED FOR BUILDING REGULATION PURPOSES. THE CONTRACTOR, SUB-CONTRACTOR OR SUPPLIER IS TO CHECK ALL RELEVANT DIMENSIONS, LEVELS, EXISTING STRUCTURE AND MATERIALS PRIOR TO COMMENCING WORKS. THIS DRAWING IS COPYRIGHT AND MAY NOT BE COPIED, TRACED, ALTERED OR REPRODUCED WITHOUT WRITTEN PERMISSION FROM DWG PLANS SUSSEX ©
DWG No	DWGPS_1018						
Paper Size	A3	Sheet No	2				
Reference	PP-15124424						

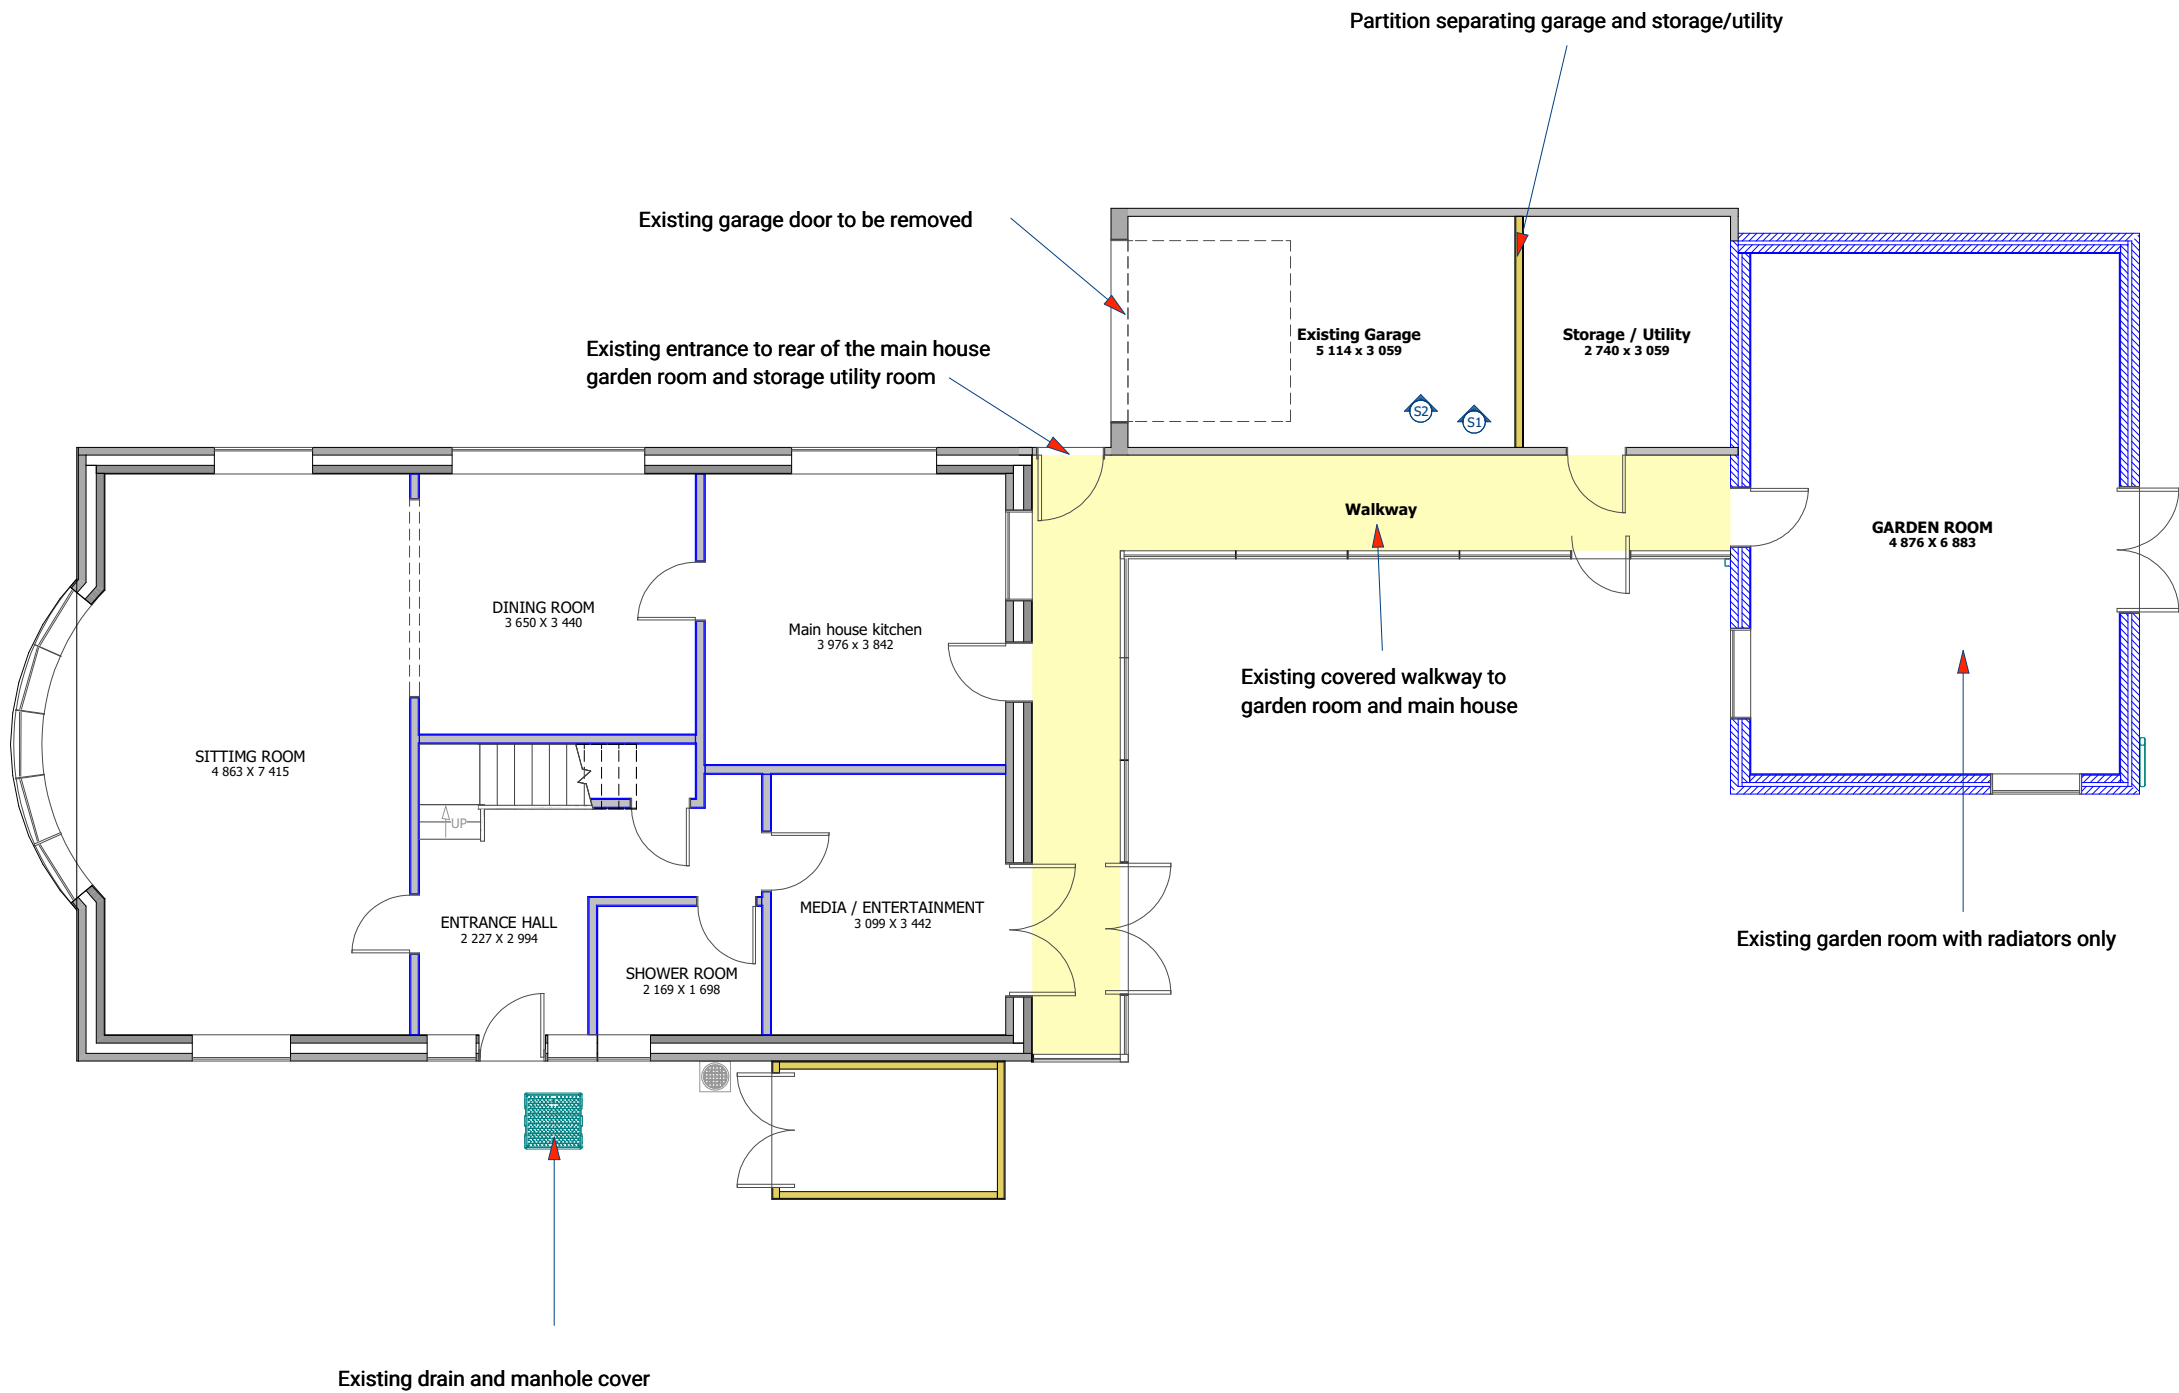